




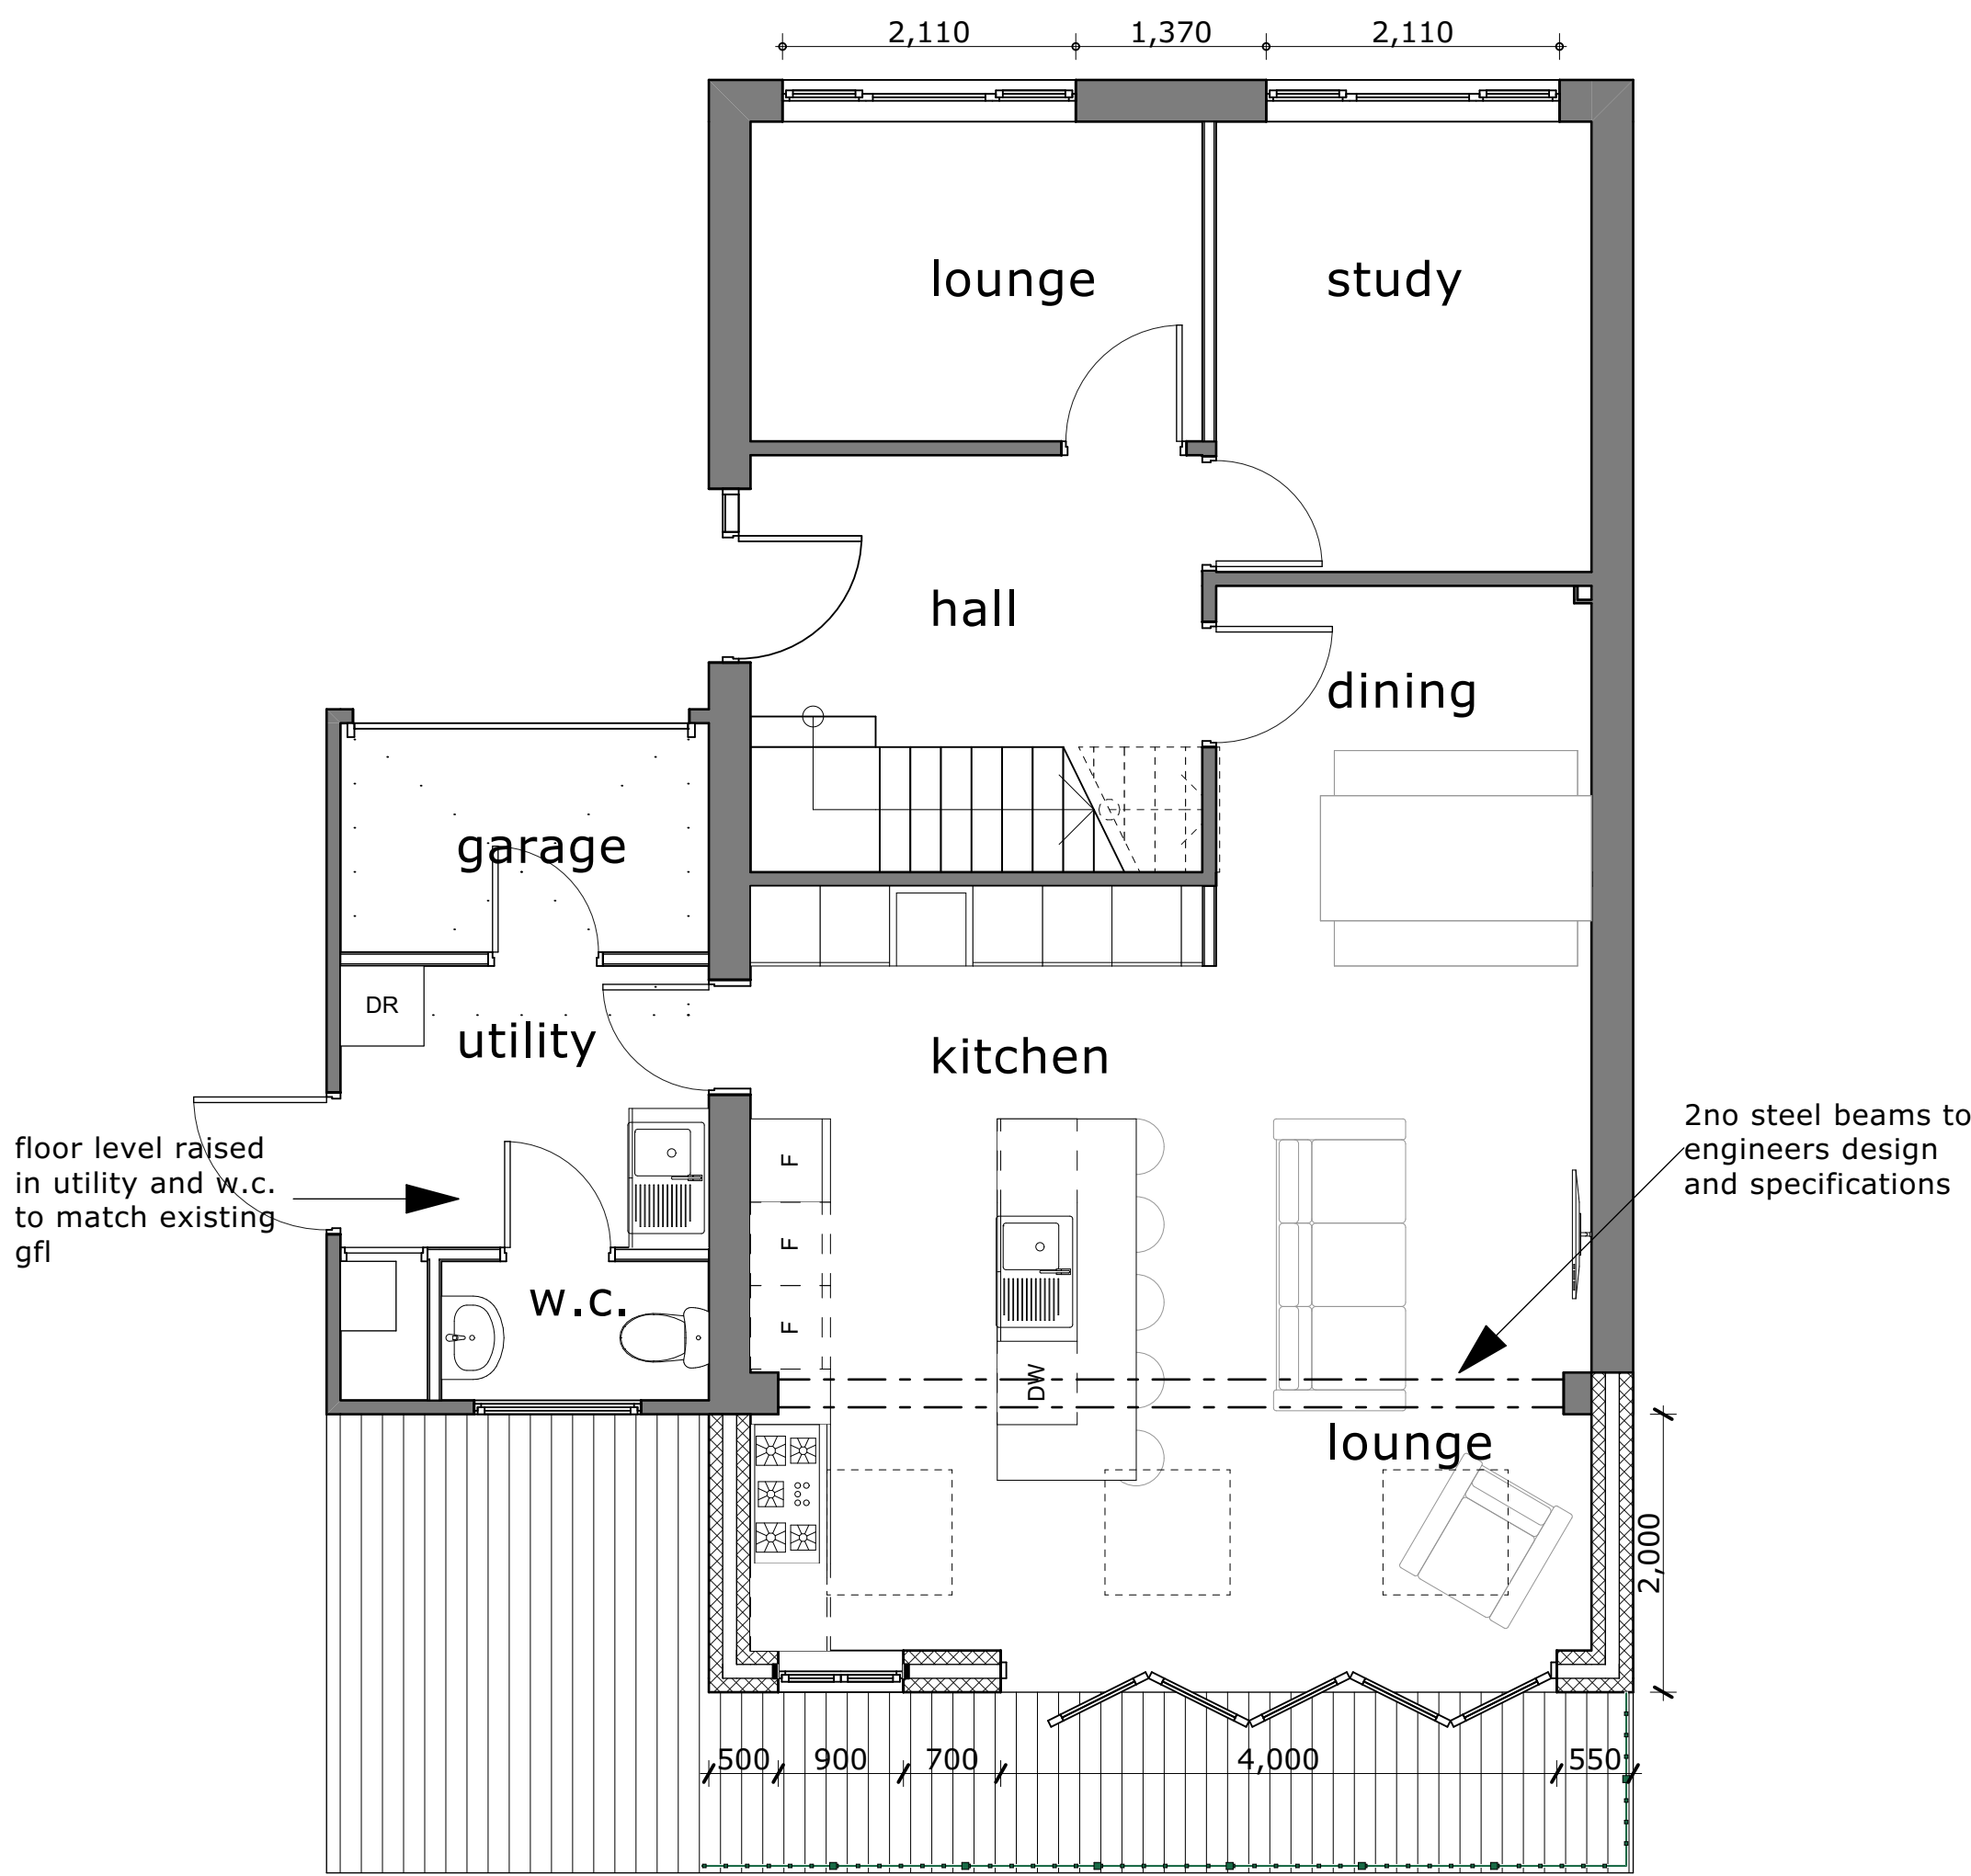


ground floor

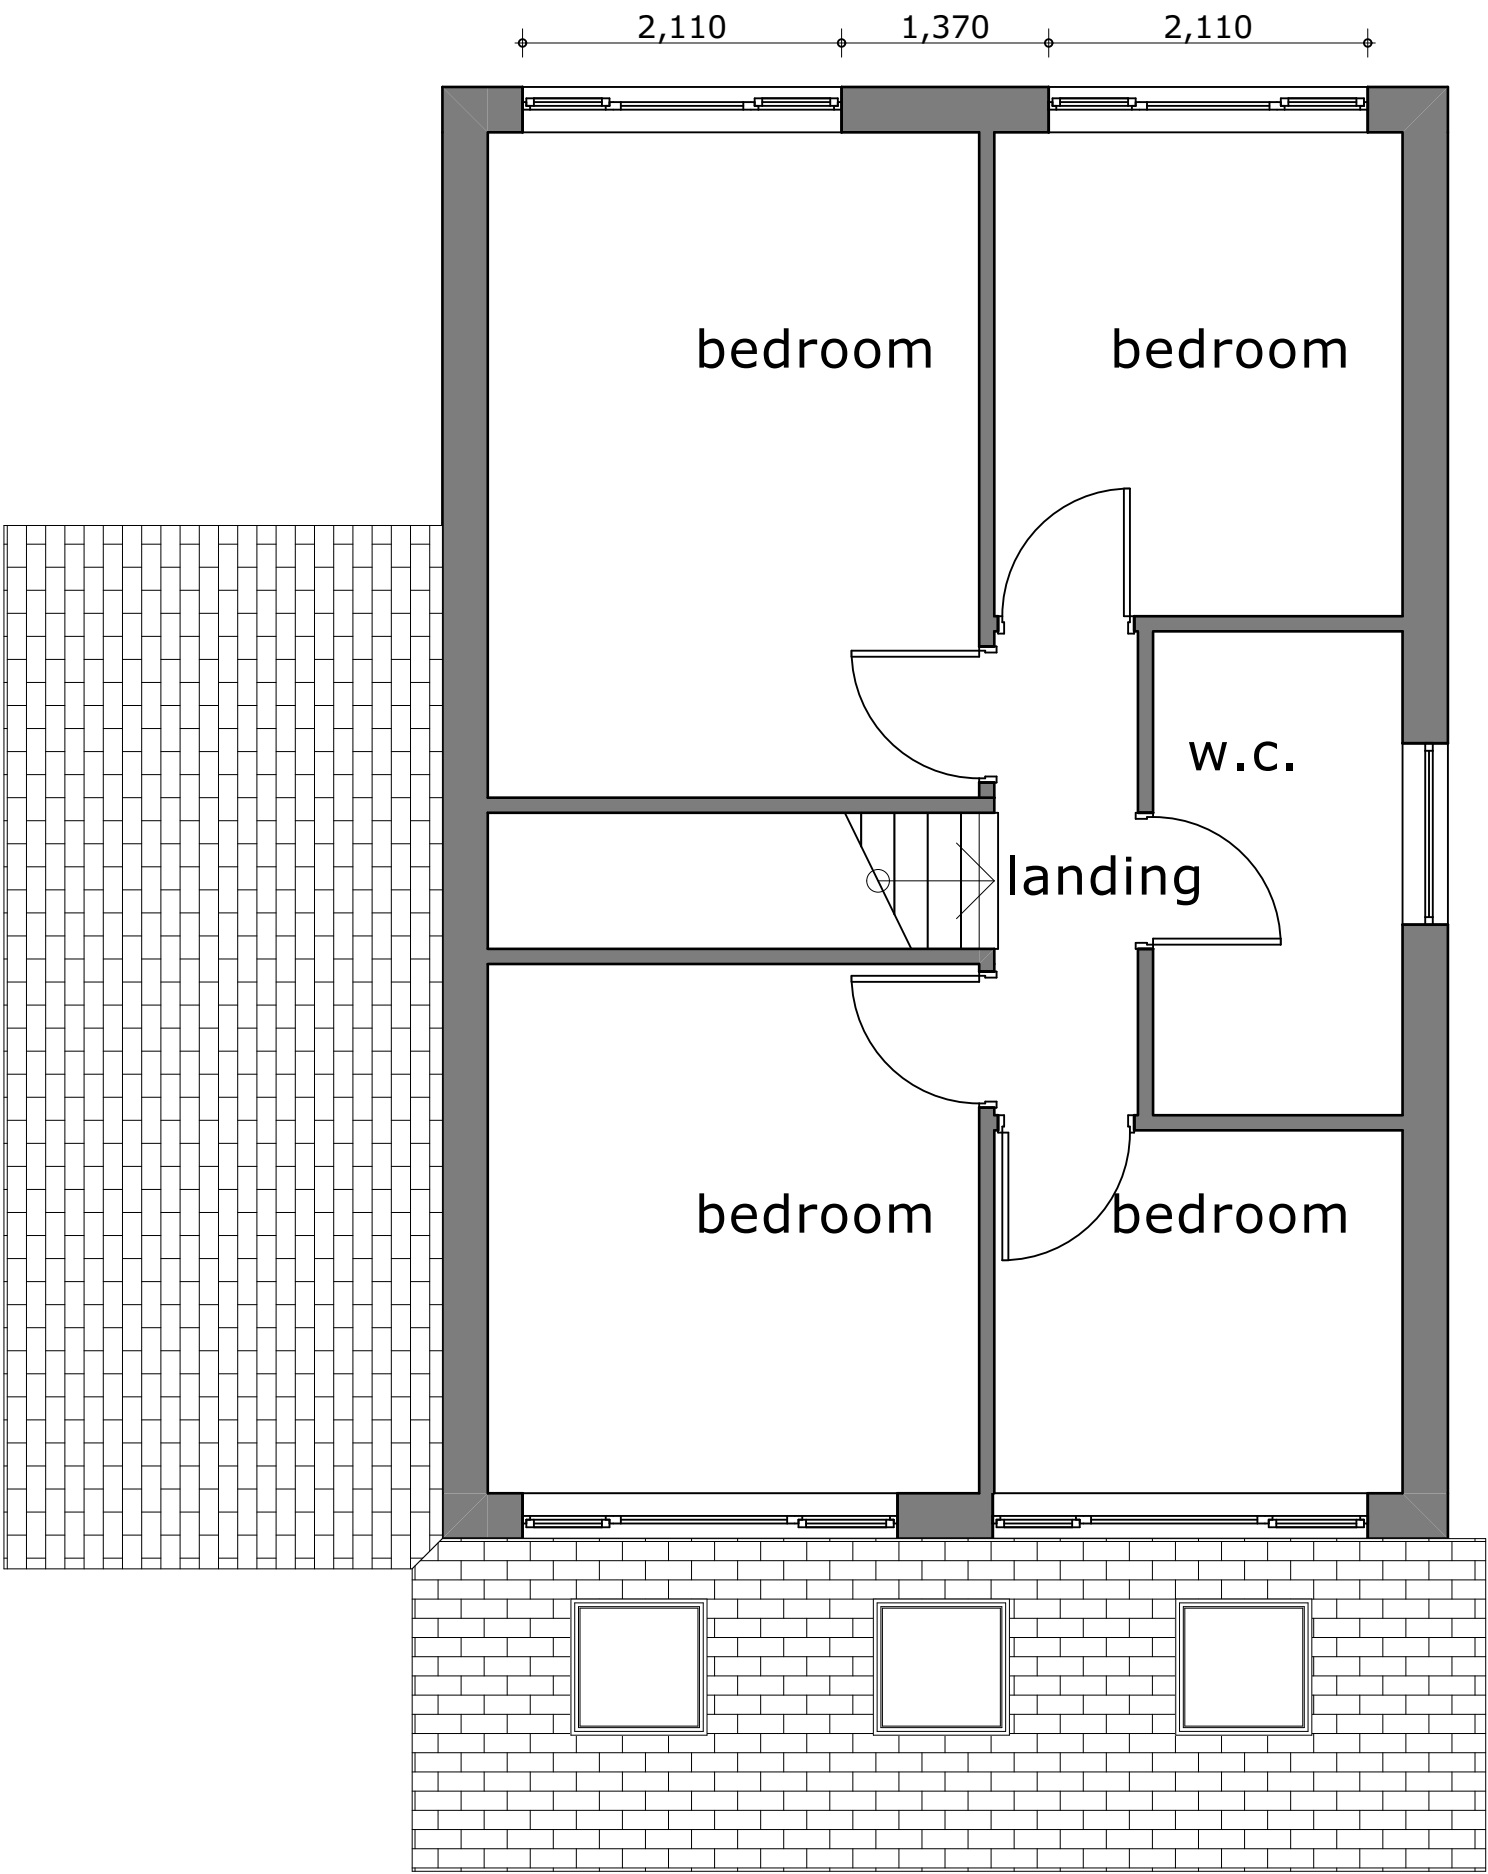


first floor

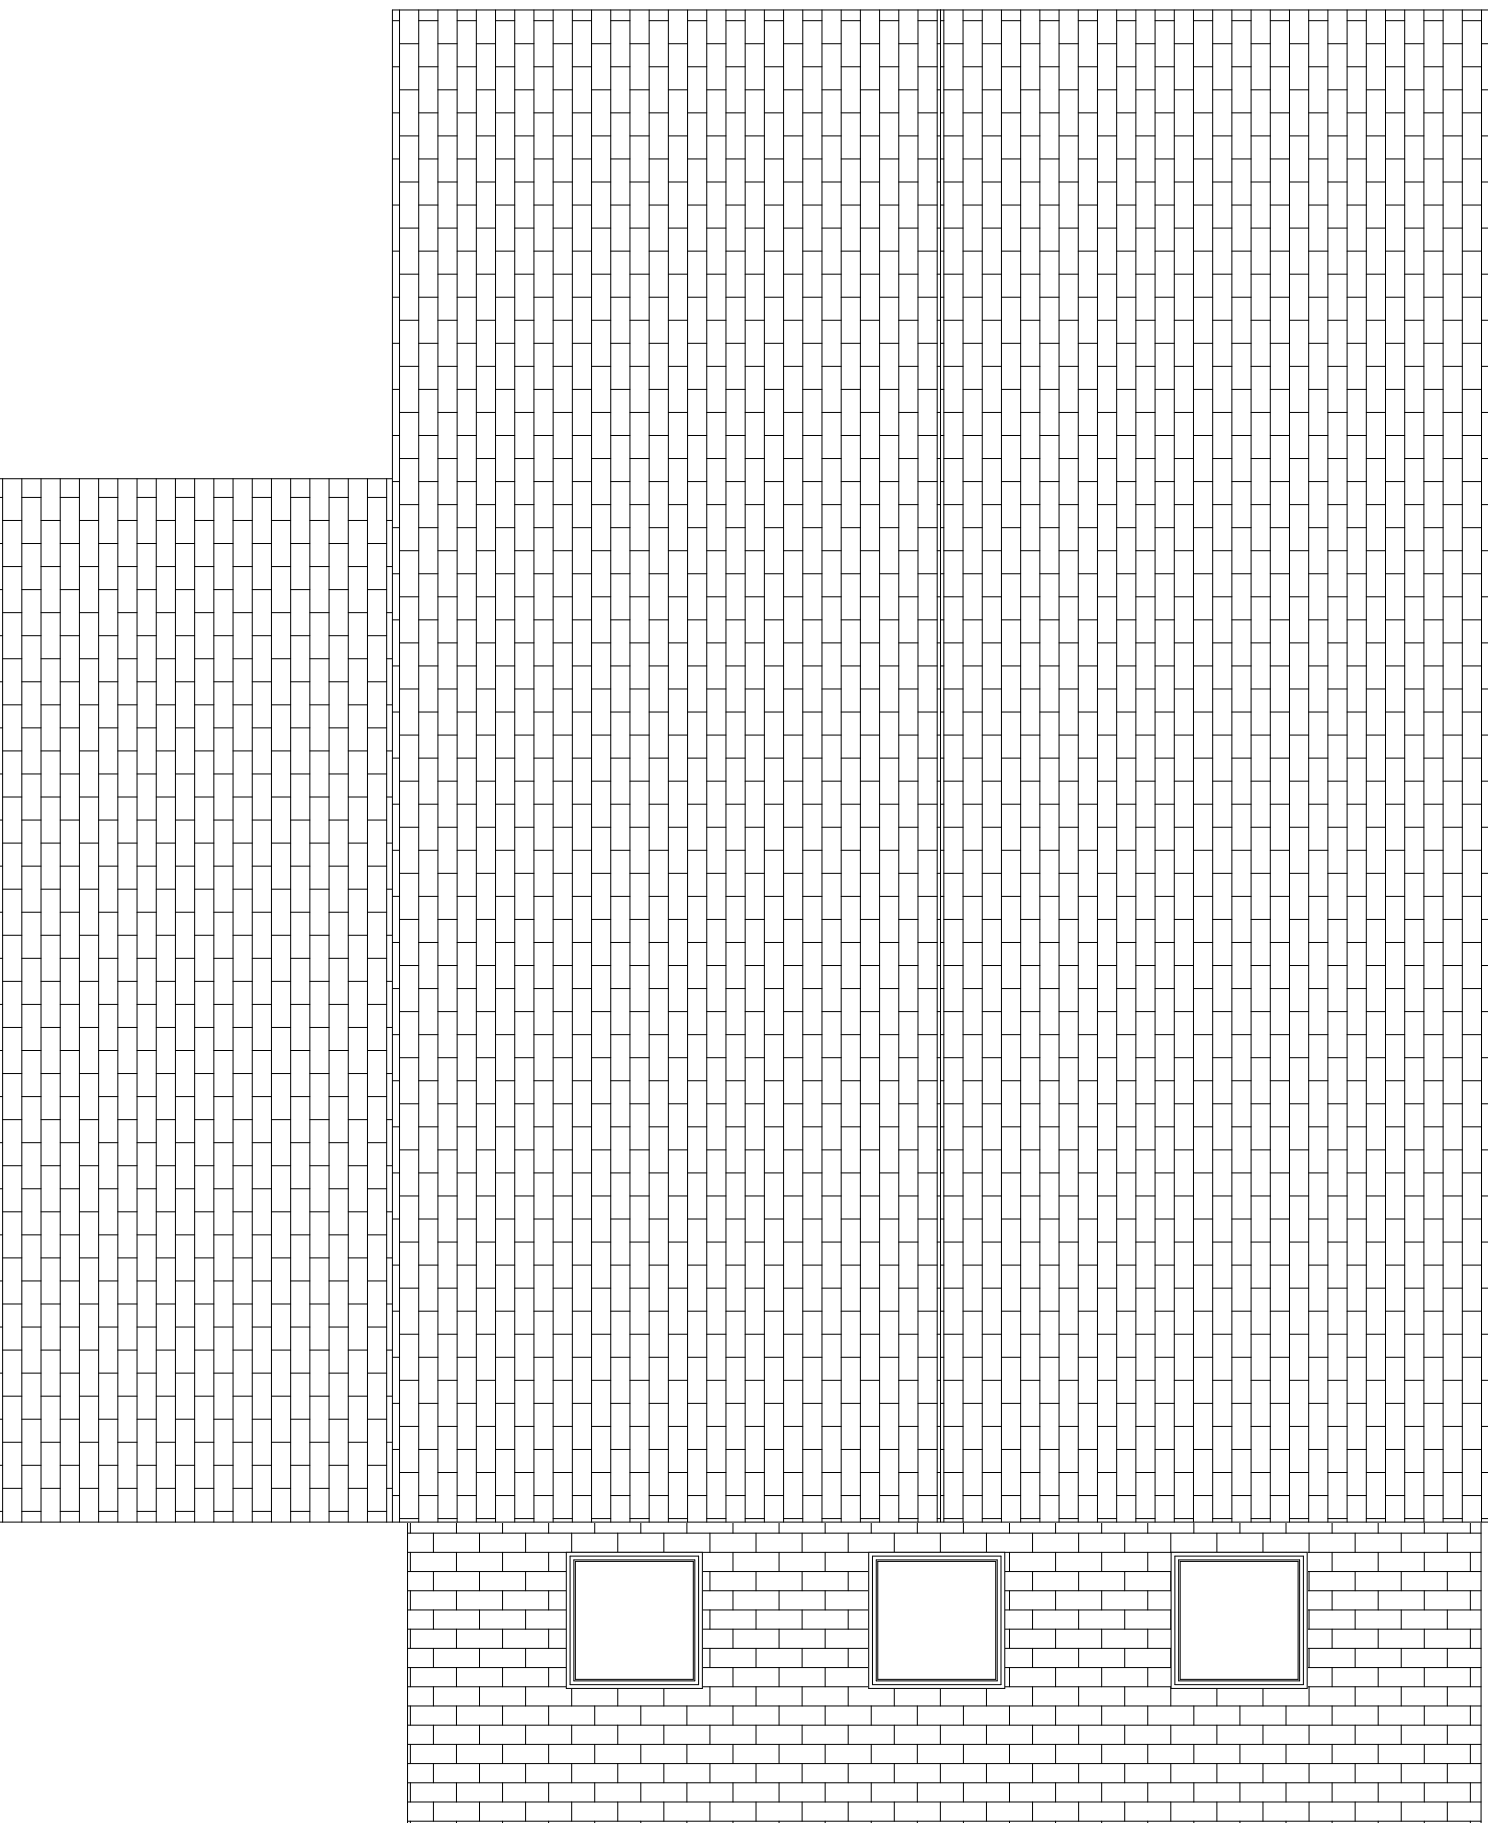


roof

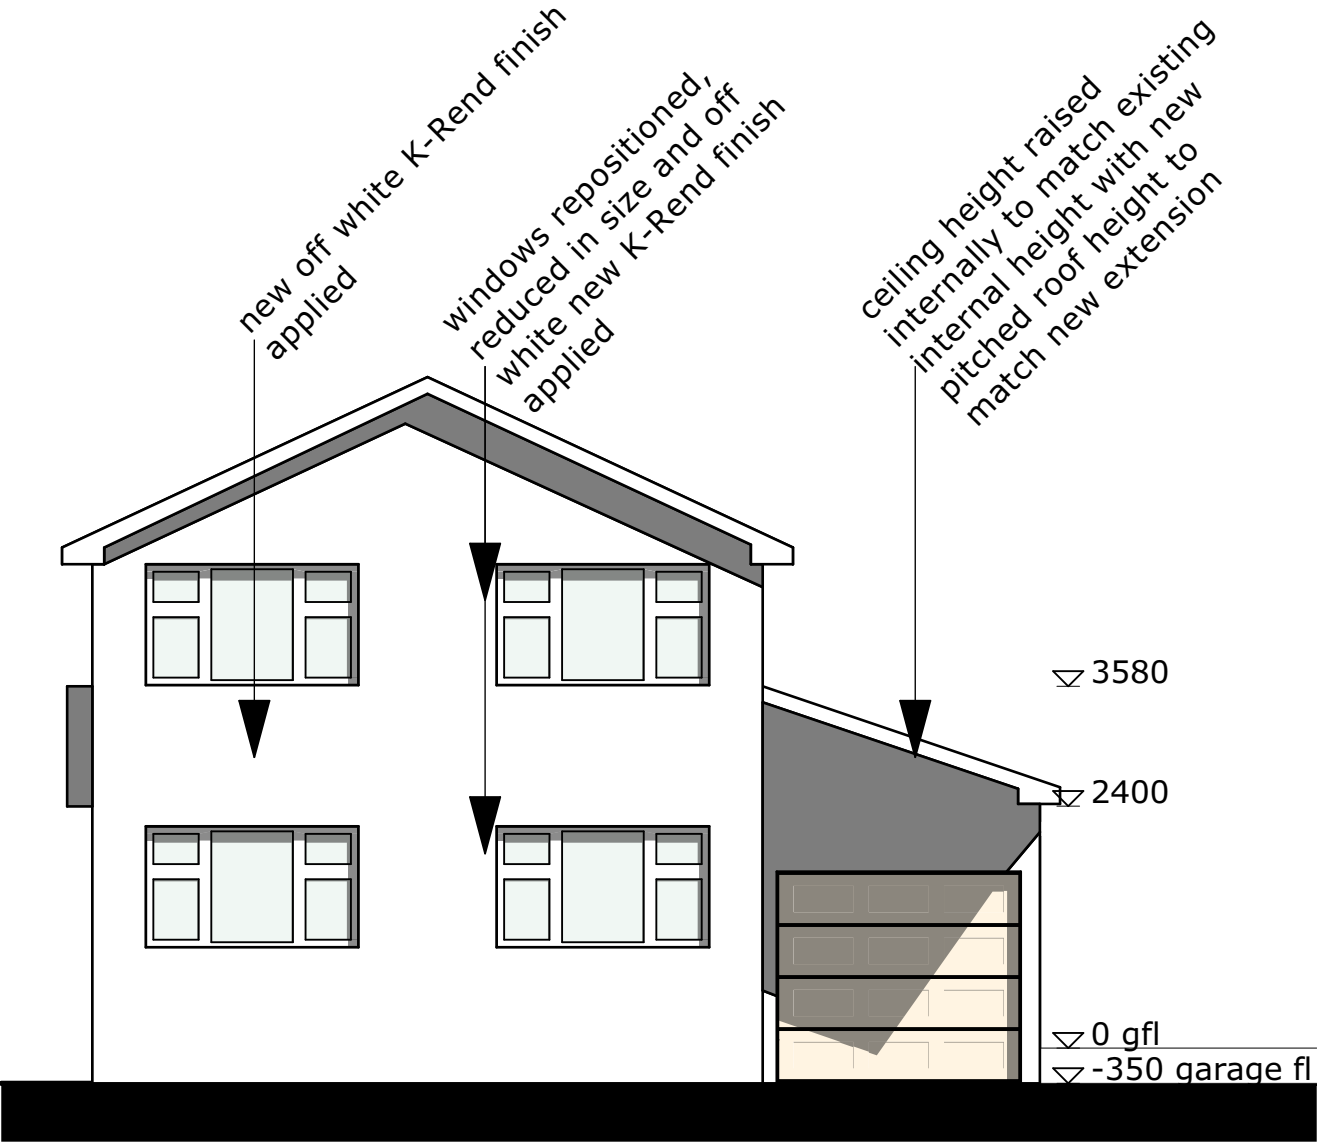


front elevation

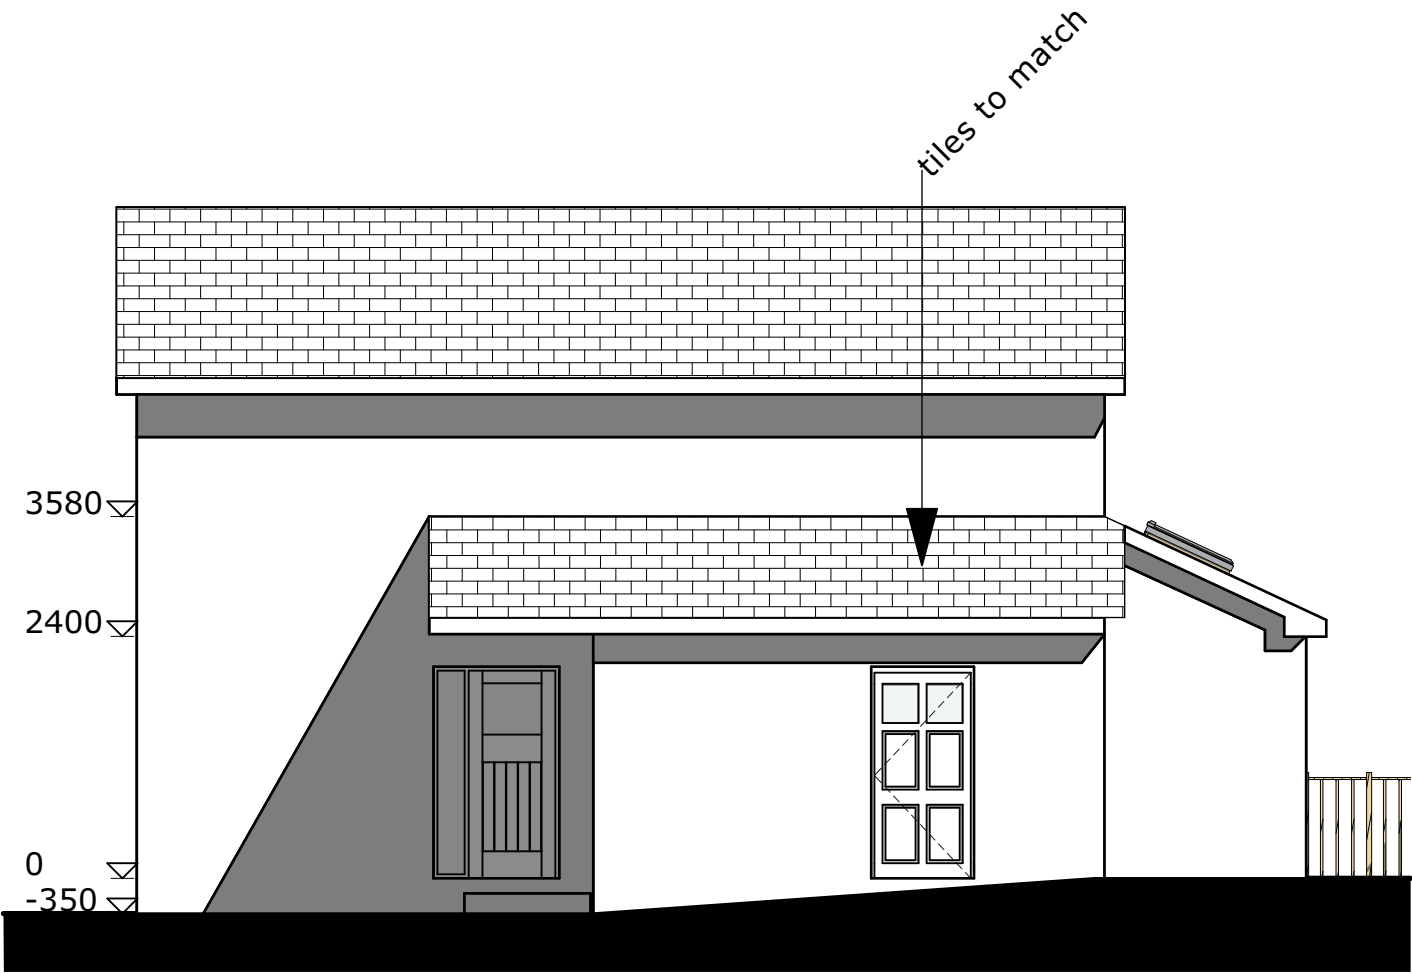

entrance elevation

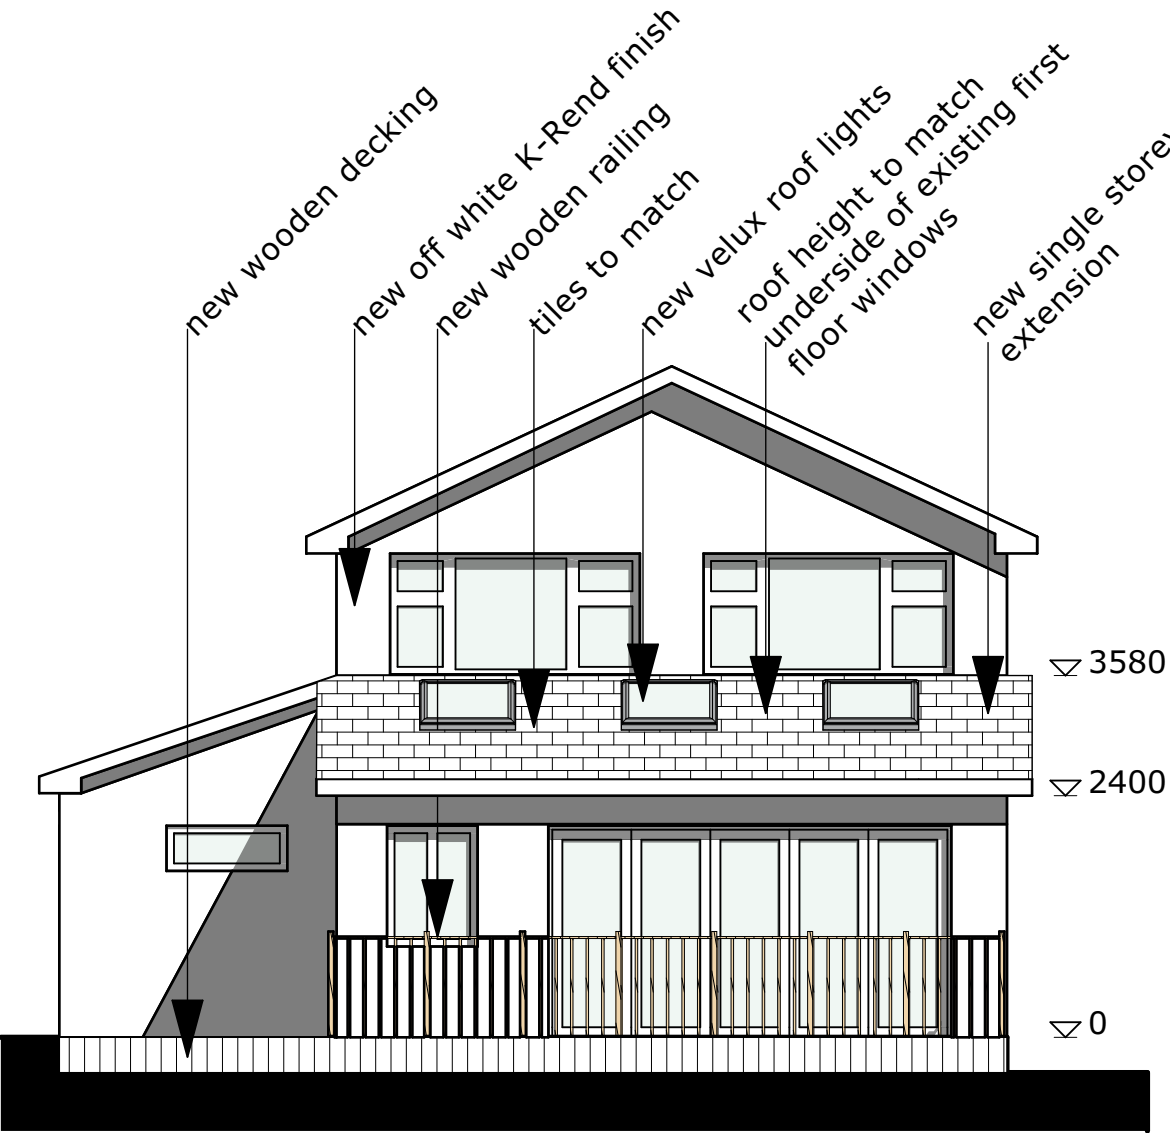

rear elevation

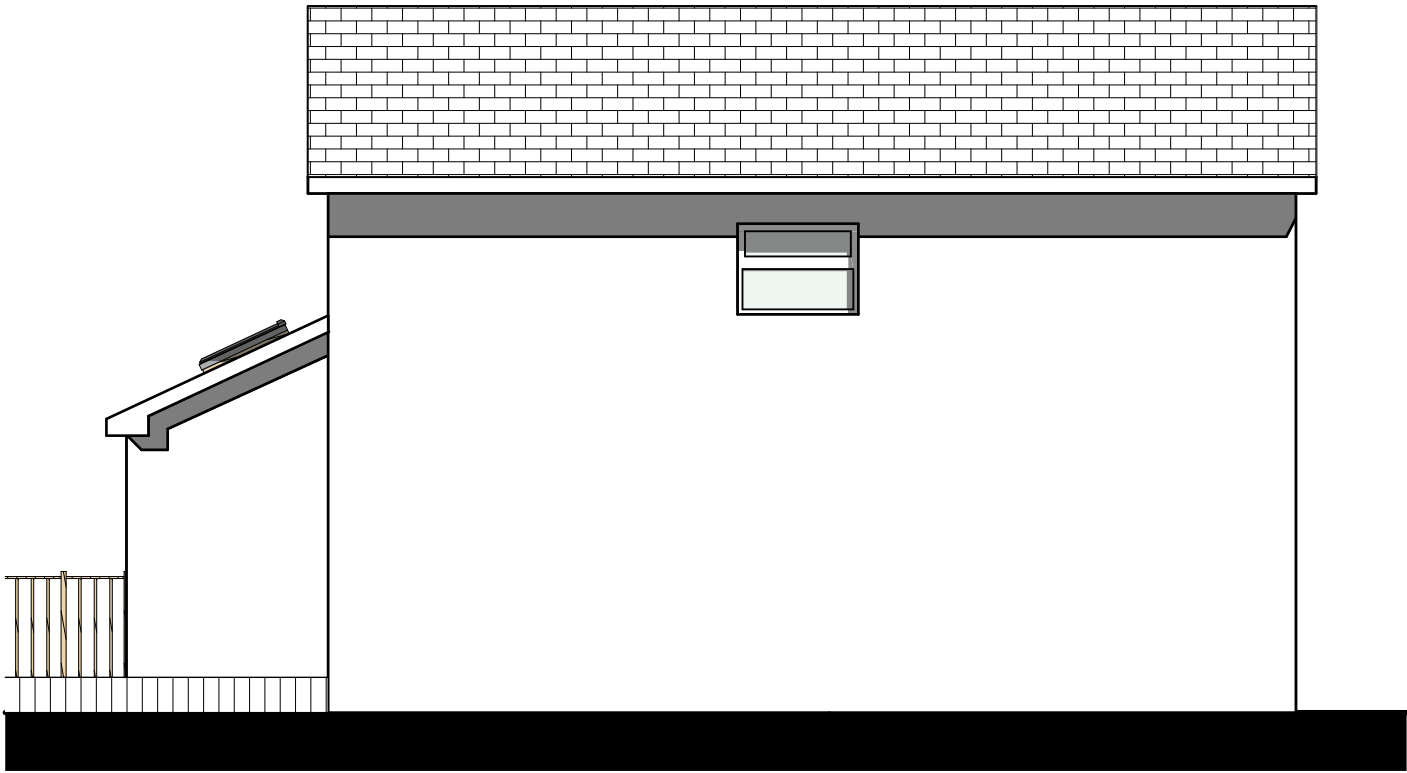

side elevation