



1 Level 0 - Existing
1 : 50

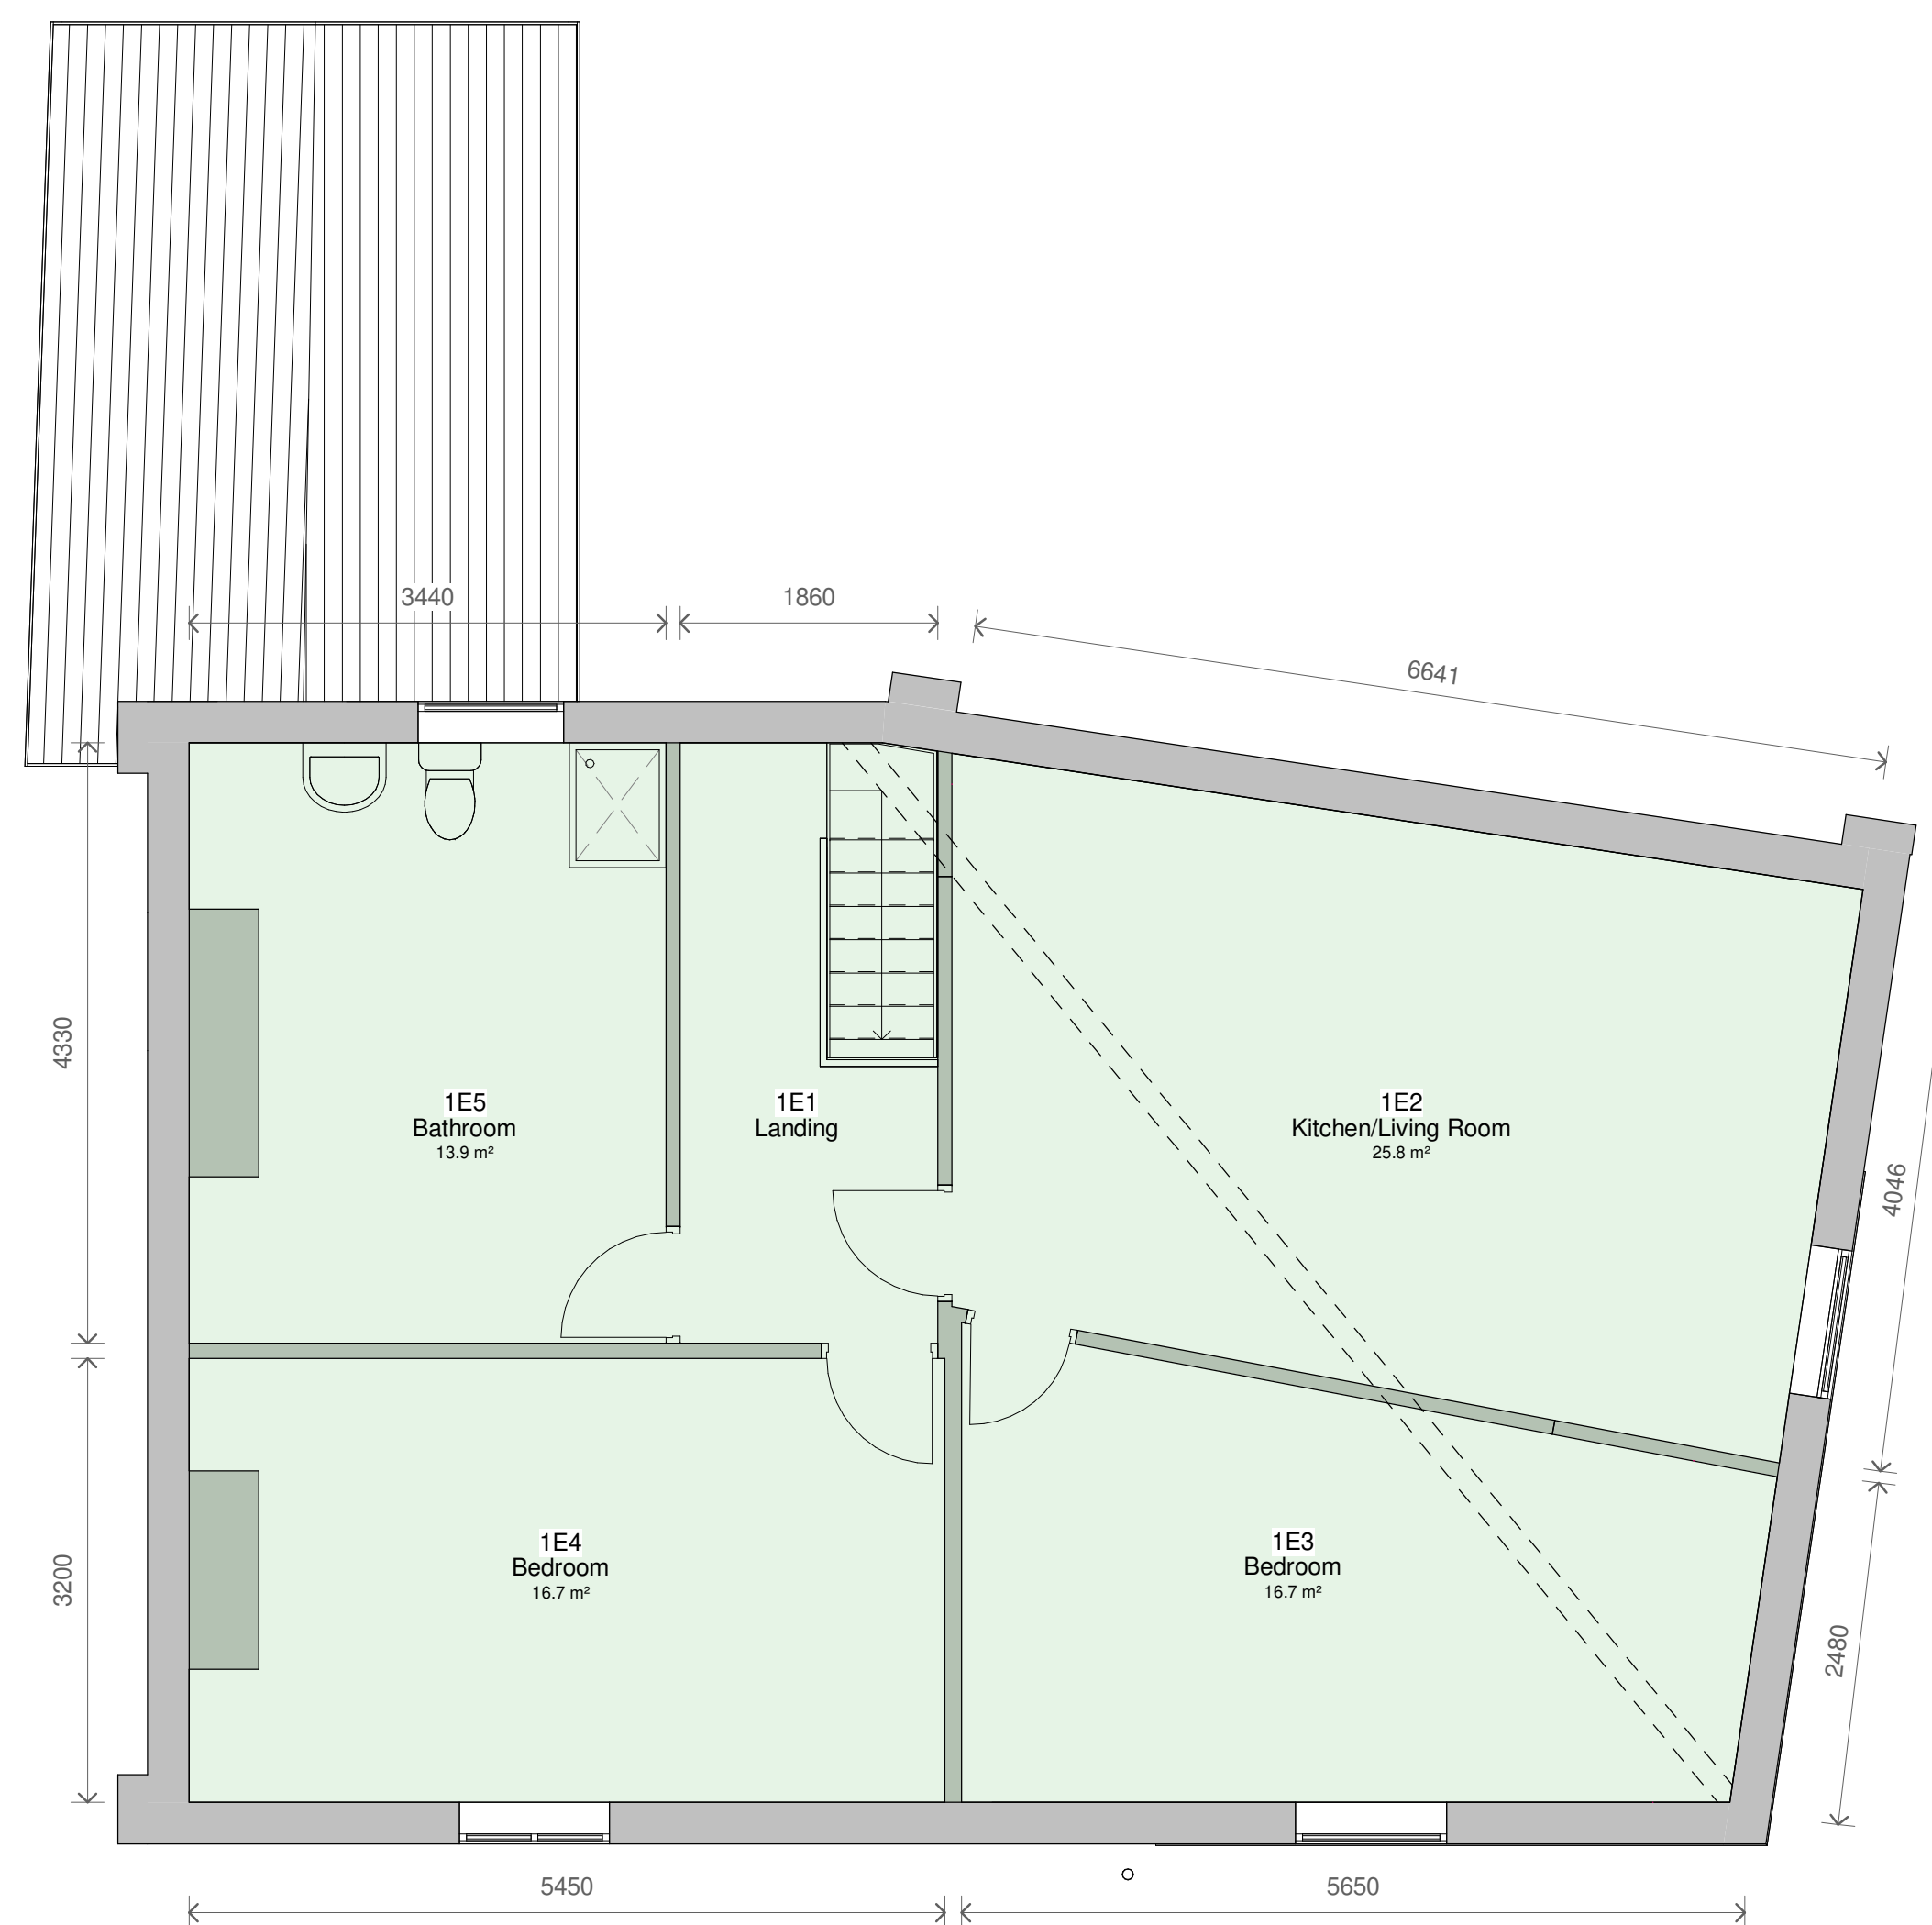

2 Level 1 - Existing
1 : 50

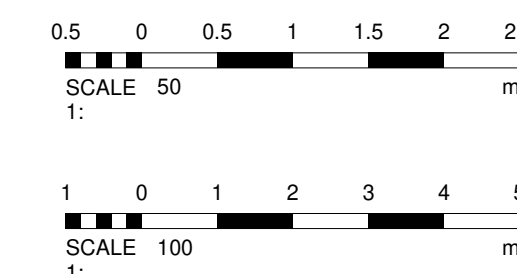

3	Revised Existing	01/08/2023
2	Colour code	04/05/2023
1	PLANNING	04/04/2023
No.	Description	Date

PROJECT 21 Ainsworth Road, Radcliffe		
TITLE Existing Plans and Elevations		
CLIENT Reich		
STATUS PLANNING		
DRAWN BY GJ	DATE 03/08/2022	SCALE (@ A1) As indicated
PROJECT NUMBER GSS22074	DRAWING NUMBER 002	REV 3
GOLD SKETCH S T U D I O S www.goldsketch.co.uk info@goldsketch.co.uk 0161 792 9595		
NOTES COPYRIGHT: ALL RIGHTS RESERVED. NO PART OF THIS DRAWING IS TO BE REPRODUCED WITHOUT WRITTEN CONSENT. DRAWING TO BE USED FOR THE STATUS INDICATED ONLY. ANY DISCREPANCIES TO BE REPORTED TO THE DRAWING AUTHOR. THE DRAWING SHALL BE THE PROPERTY OF GOLD SKETCH AND SHALL NOT BE LOANED, REPRODUCED, COPIED, OR USED IN ANY MANNER WITHOUT THE WRITTEN CONSENT OF GOLD SKETCH. ALL DIMENSIONS ON THIS DRAWING ARE IN MILLIMETRES UNLESS OTHERWISE STATED.		