


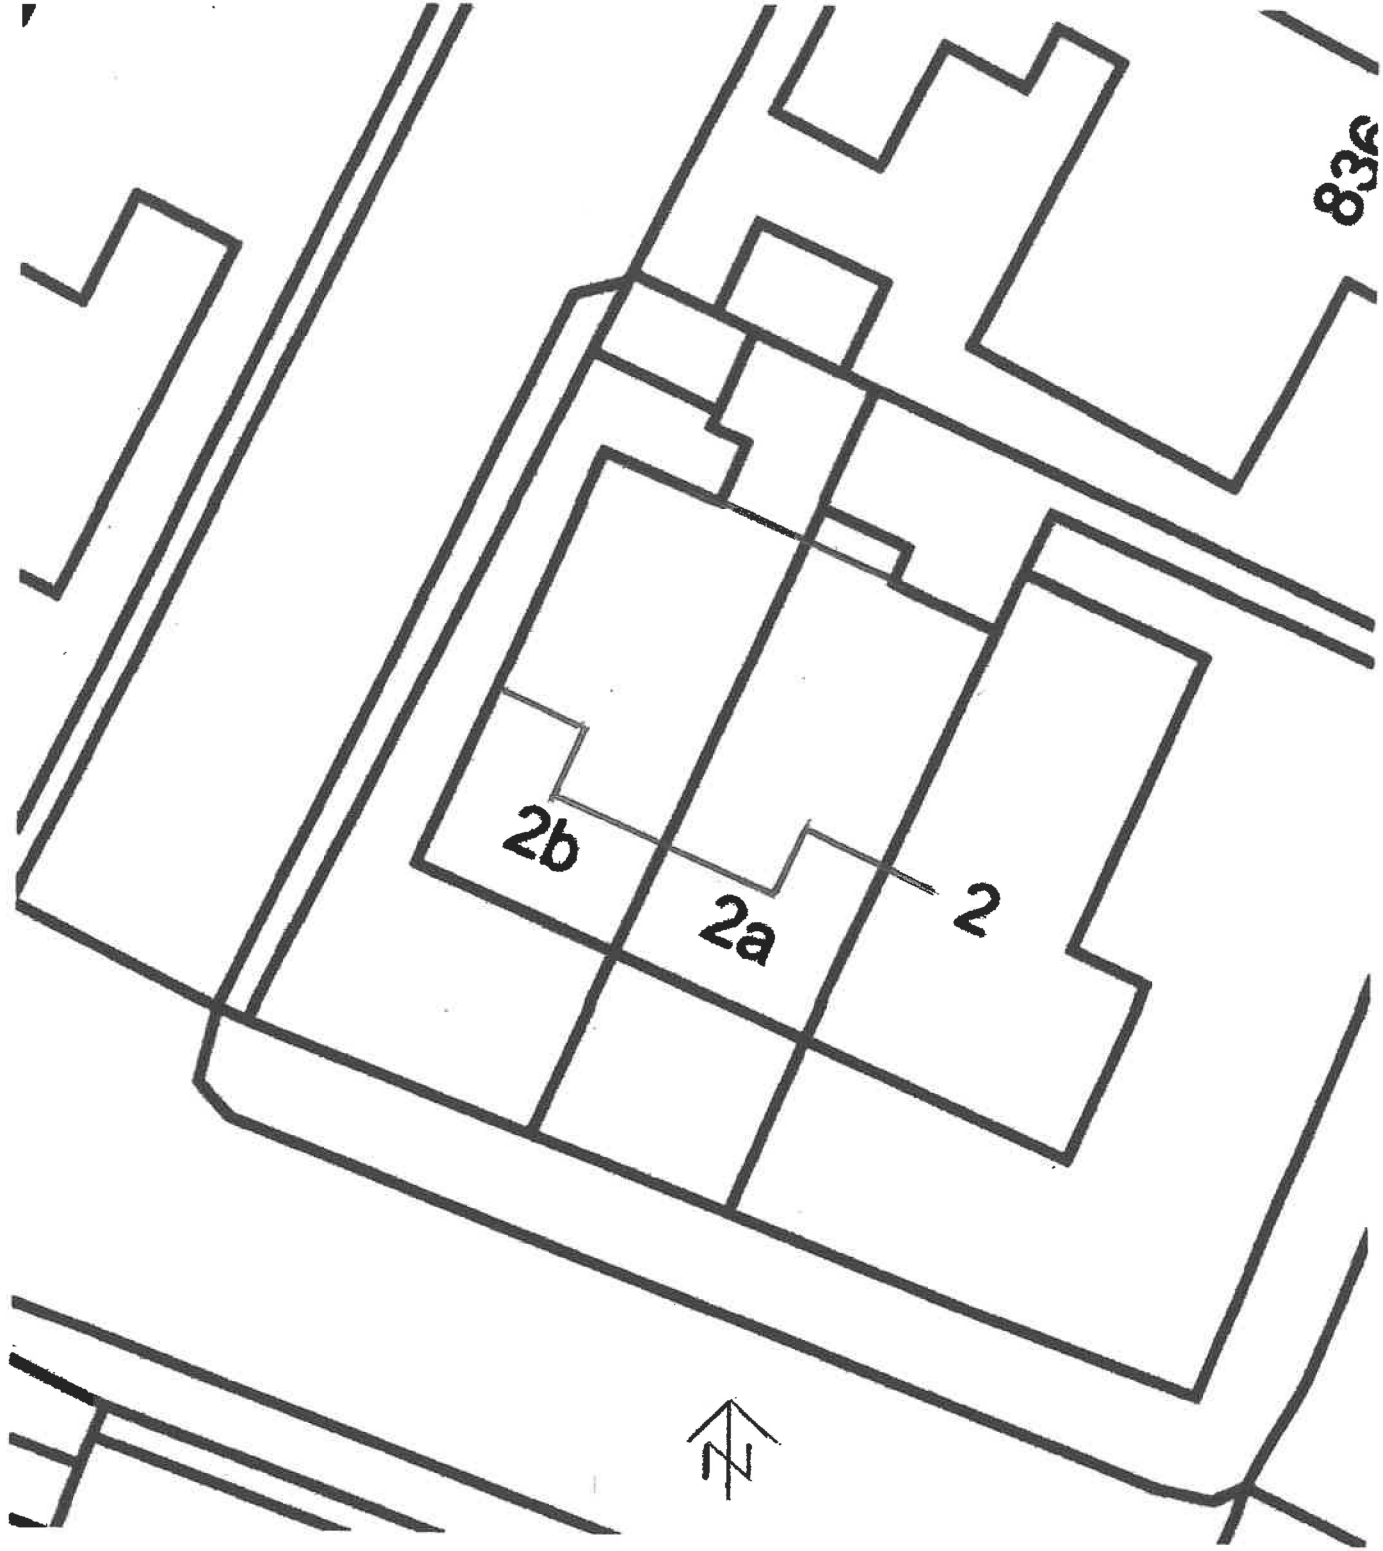

EXISTING SITE PLAN SCALE 1/200