



Sec A-A

CL

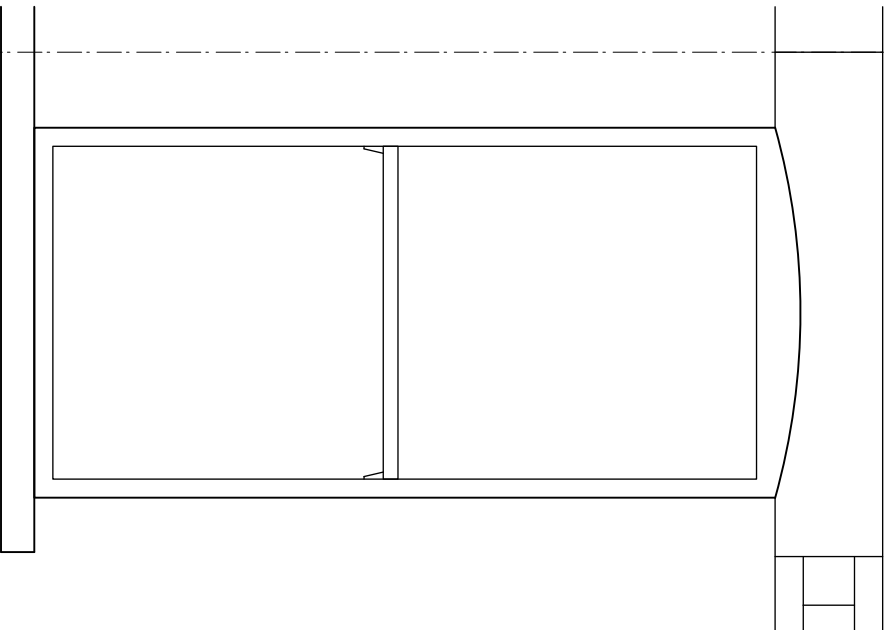

Existing First Floor Window
Elevation

Existing Window Section
Top Hung Mock Sash
Section A-A

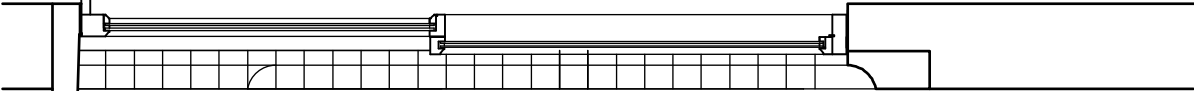


Proposed Window Section
Heritage Upvc Sash
Section B-B



Sec B-B

CL

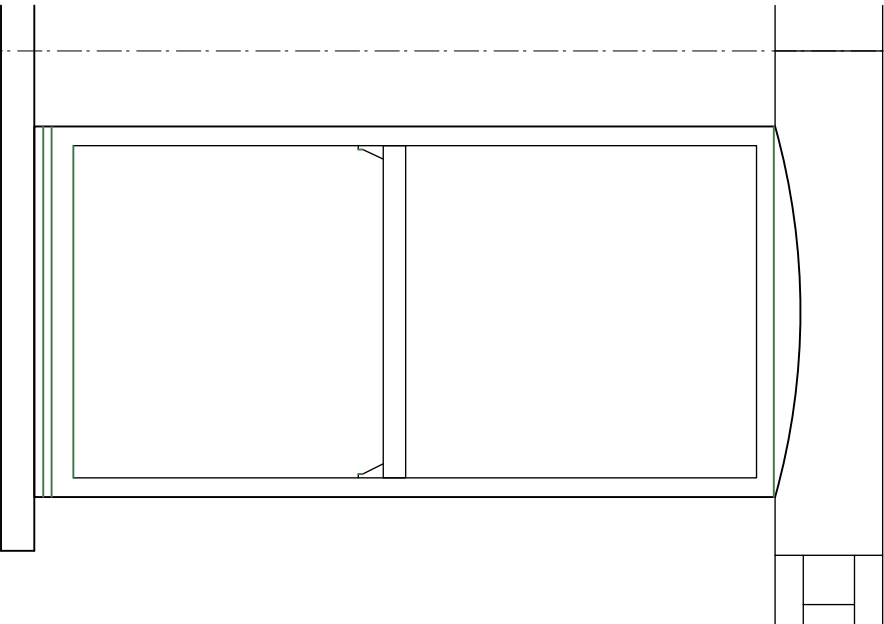

Proposed First Floor Window
Elevation

Rev	Description	Date	By
-----	-------------	------	----

Date:
October 2020

Drawing No:
20111/P/04

Project:

Cuckoo Bar
395-397 Bury New Road
Manchester M25 1AW

Drawing:

Existing and proposed
window sections

SCALE 1:20

leighton
architects
21 chandos Road
Manchester M21 0ss
Tel/ 0774711159
www.leightonarchitects.com