


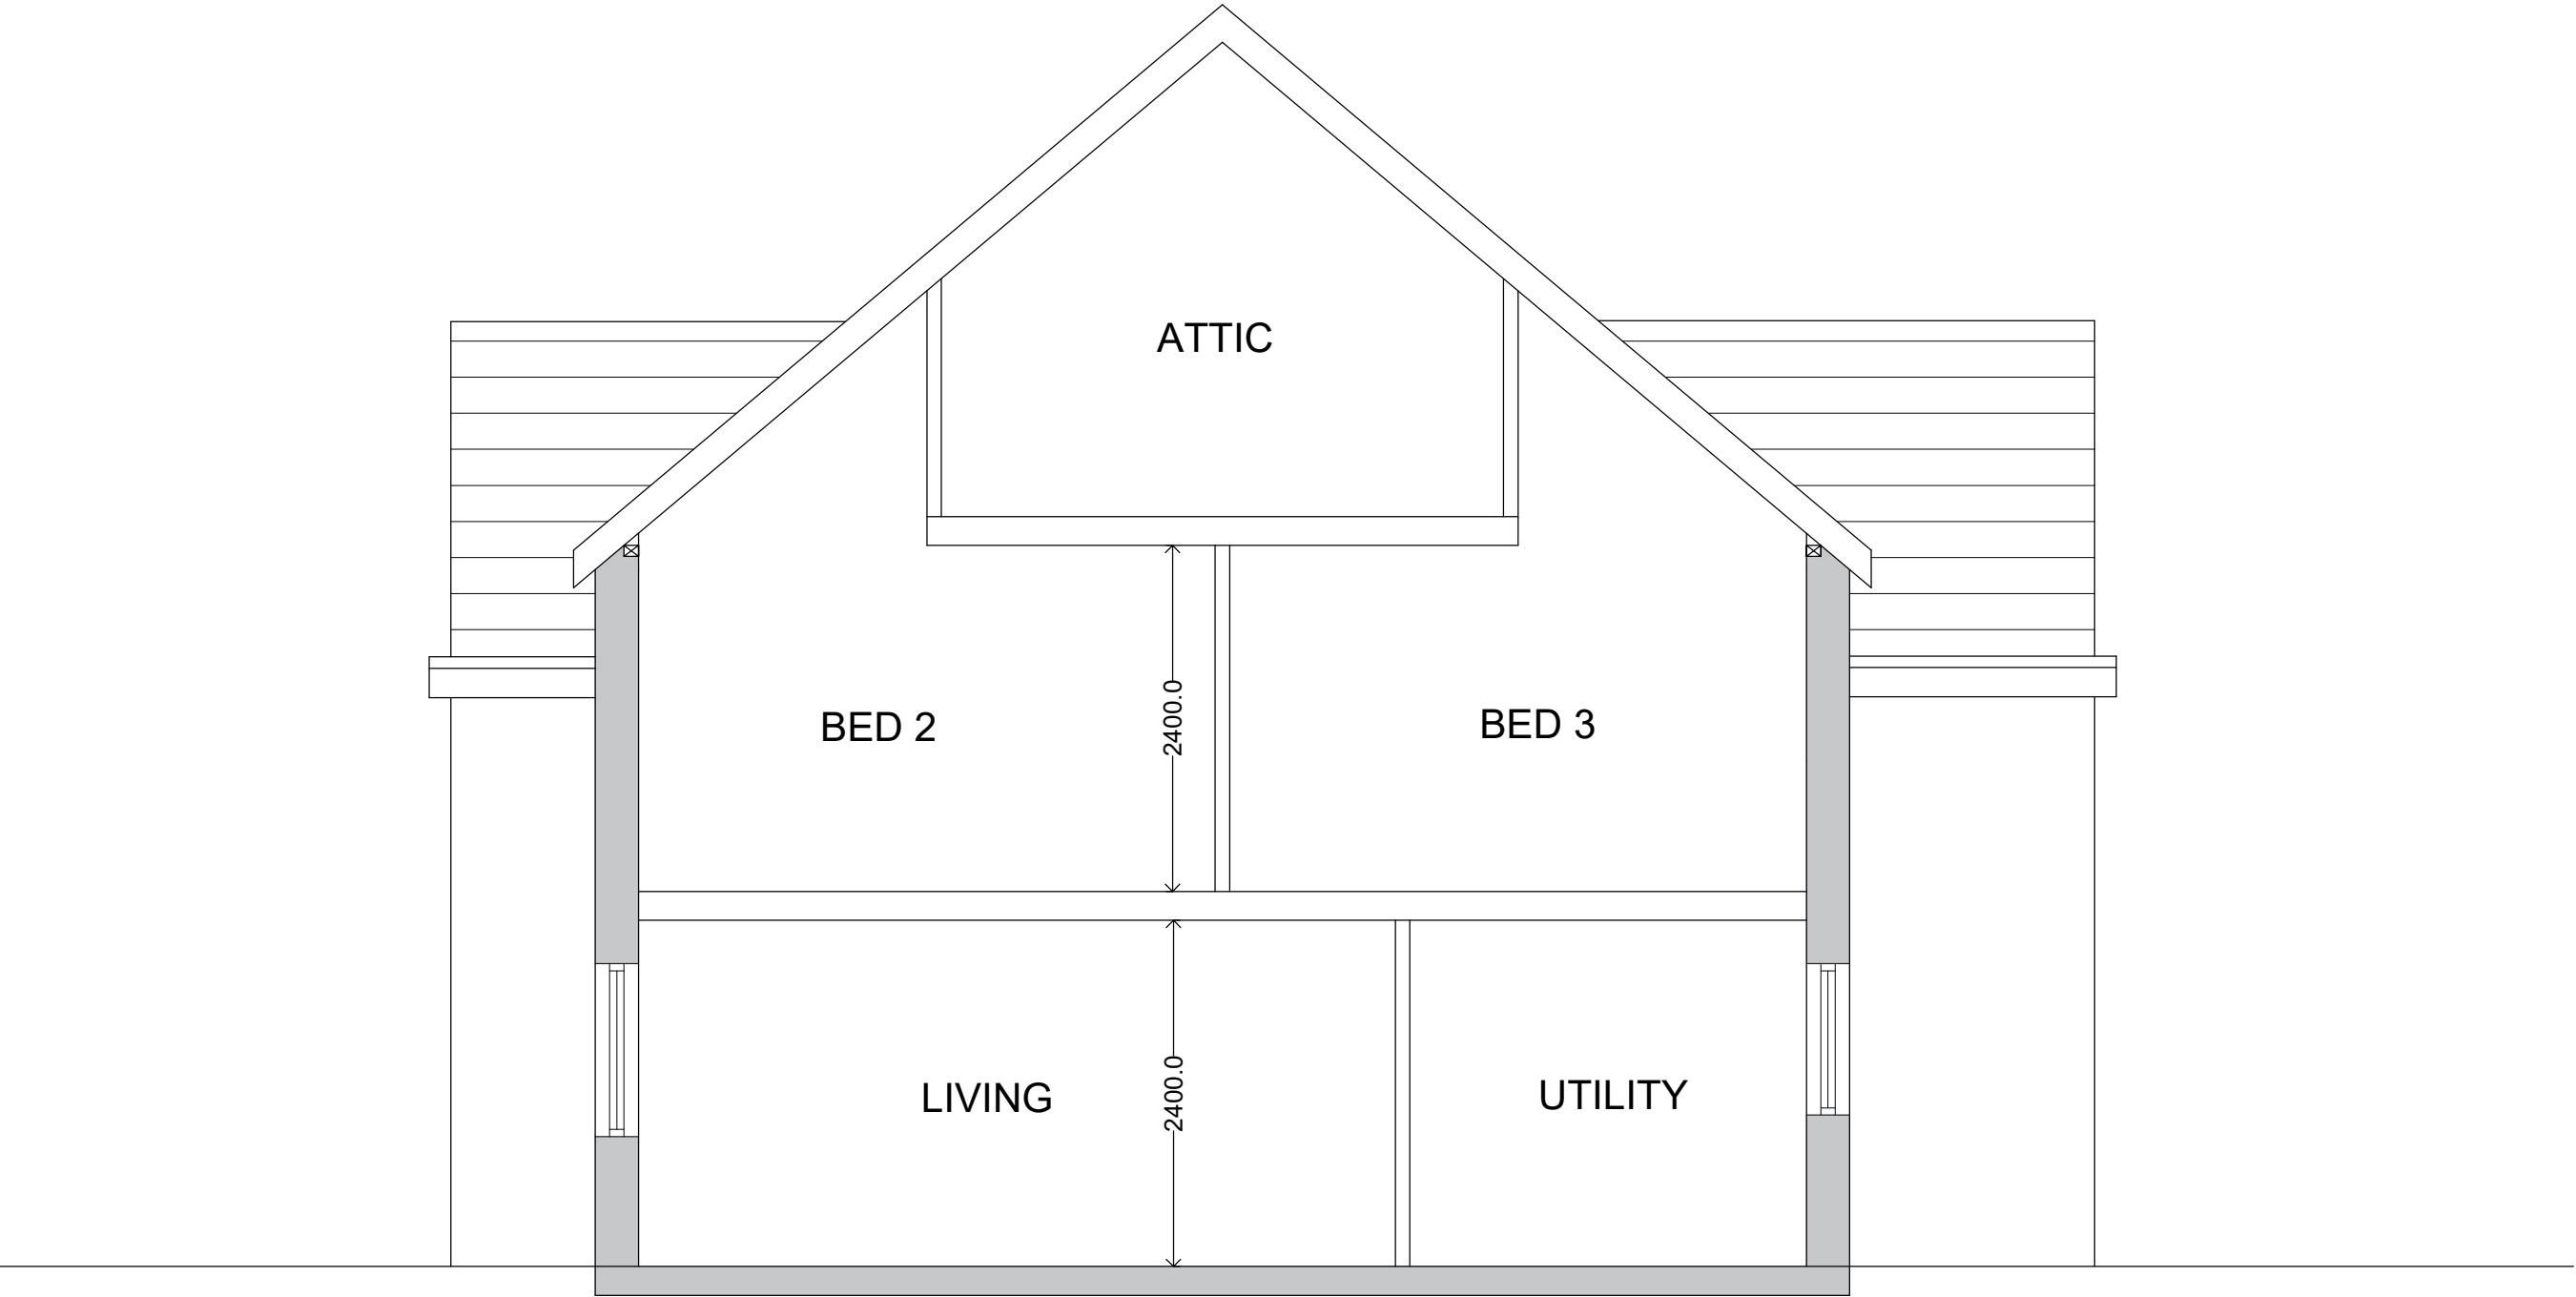

SECTION A-A

REV	DESCRIPTION
PROPOSED SECTION A-A	
DEMOLISH AND RE-BUILD OF FARMHOUSE AND GARAGE OUTWOOD GATE FARM, RINGLEY ROAD WEST, RADCLIFFE, M26 1DF	
CLIENT:	DIXON
DWG NO:	PL K1047/03
SCALE:	1/50 @ A3
DRAWN BY:	R.L.
DATE:	13/04/22
REV:	
MICHIGAN HOUSE, 17-19 CHORLEY NEW ROAD, BOLTON, BL1 4QR TEL: 01204 392233 FAX: 01204 528505 WWW.NEILPIKEARCHITECTS.CO.UK EMAIL: INFO@NEILPIKEARCHITECTS.CO.UK	
COPYRIGHT OF THIS DRAWING REMAINS WITH THE ARCHITECT. DO NOT SCALE FROM THIS DRAWING. WORK TO FIGURED DIMENSIONS. CHECK ALL DIMENSIONS ON SITE. IN THE EVENT OF ANY DISCREPANCY REFER QUERY TO THE ARCHITECTS.	

