

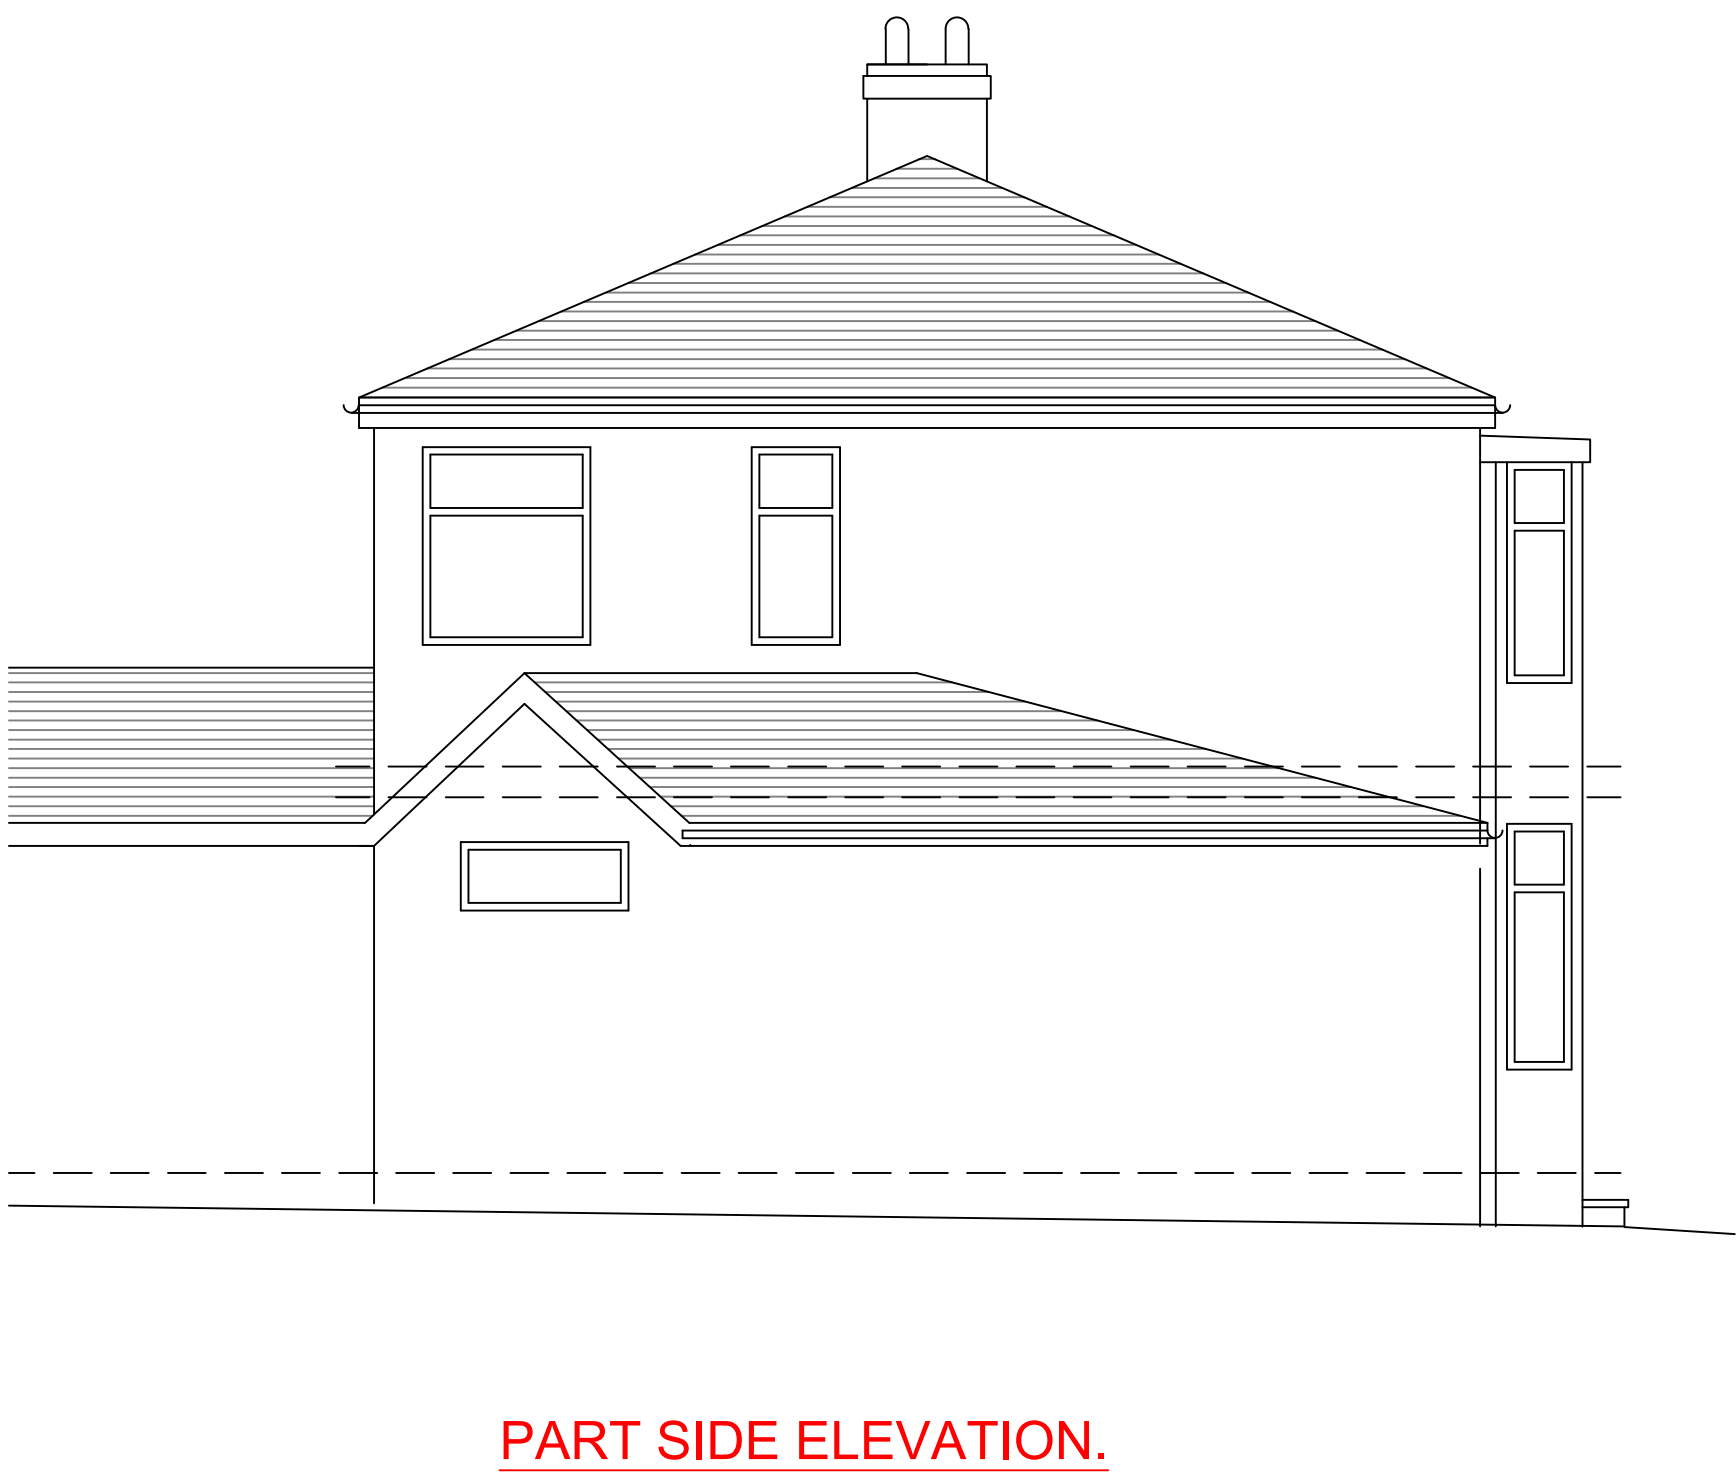
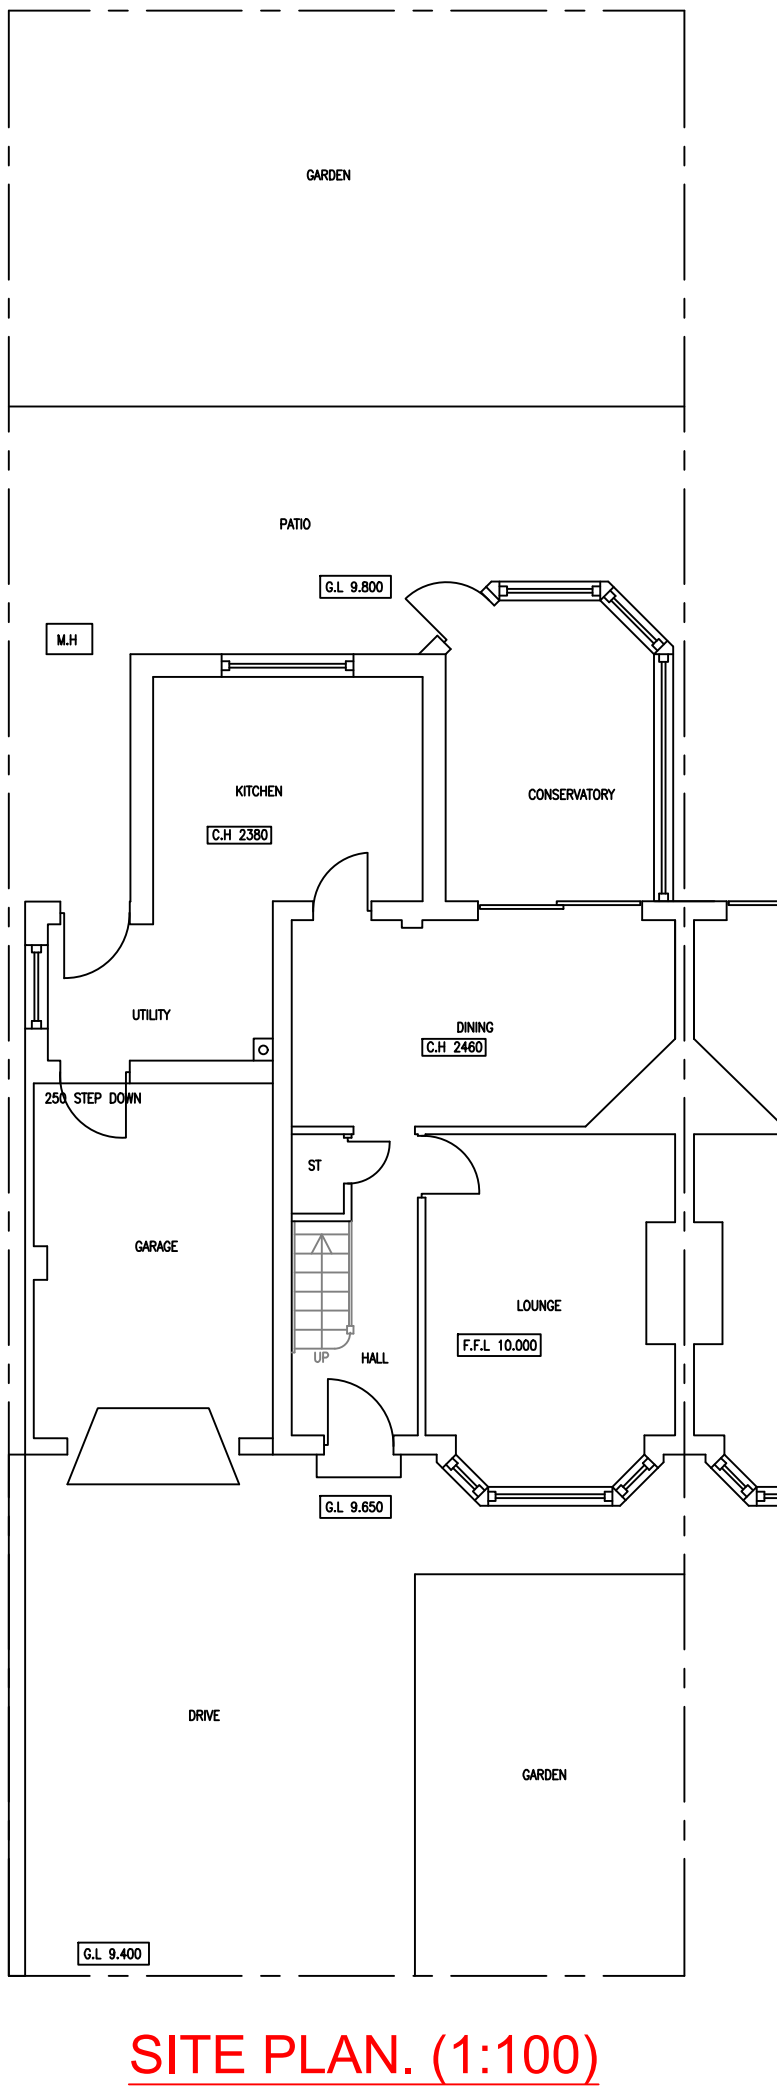
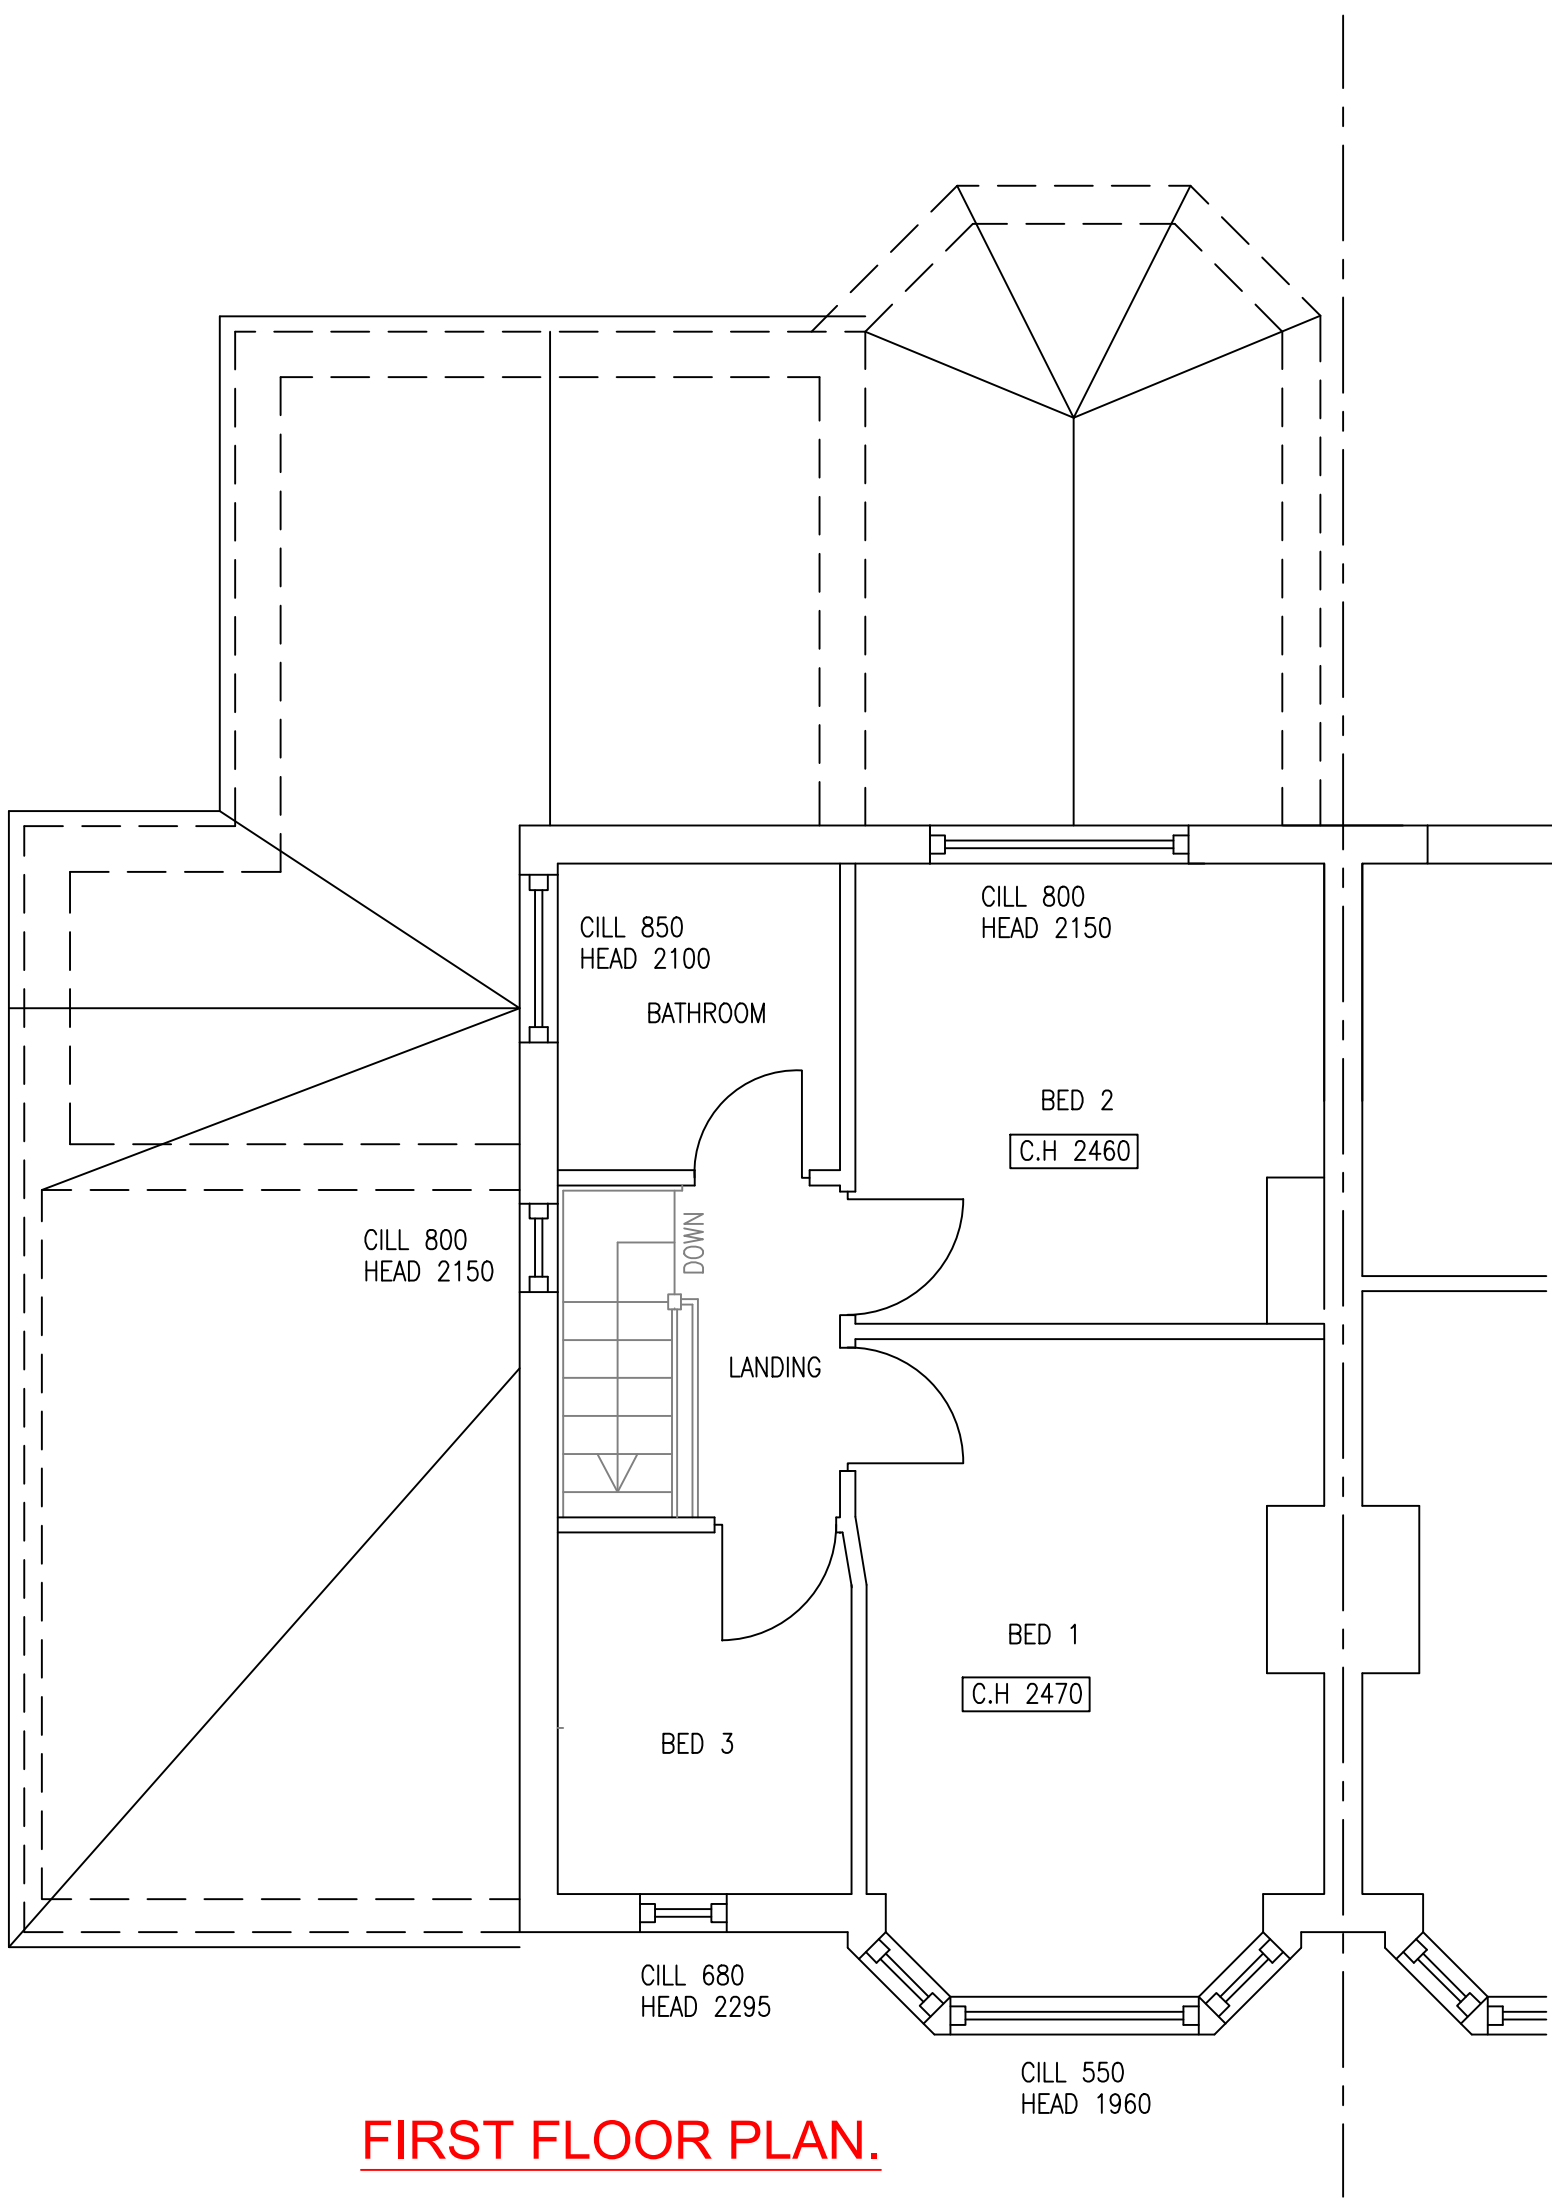


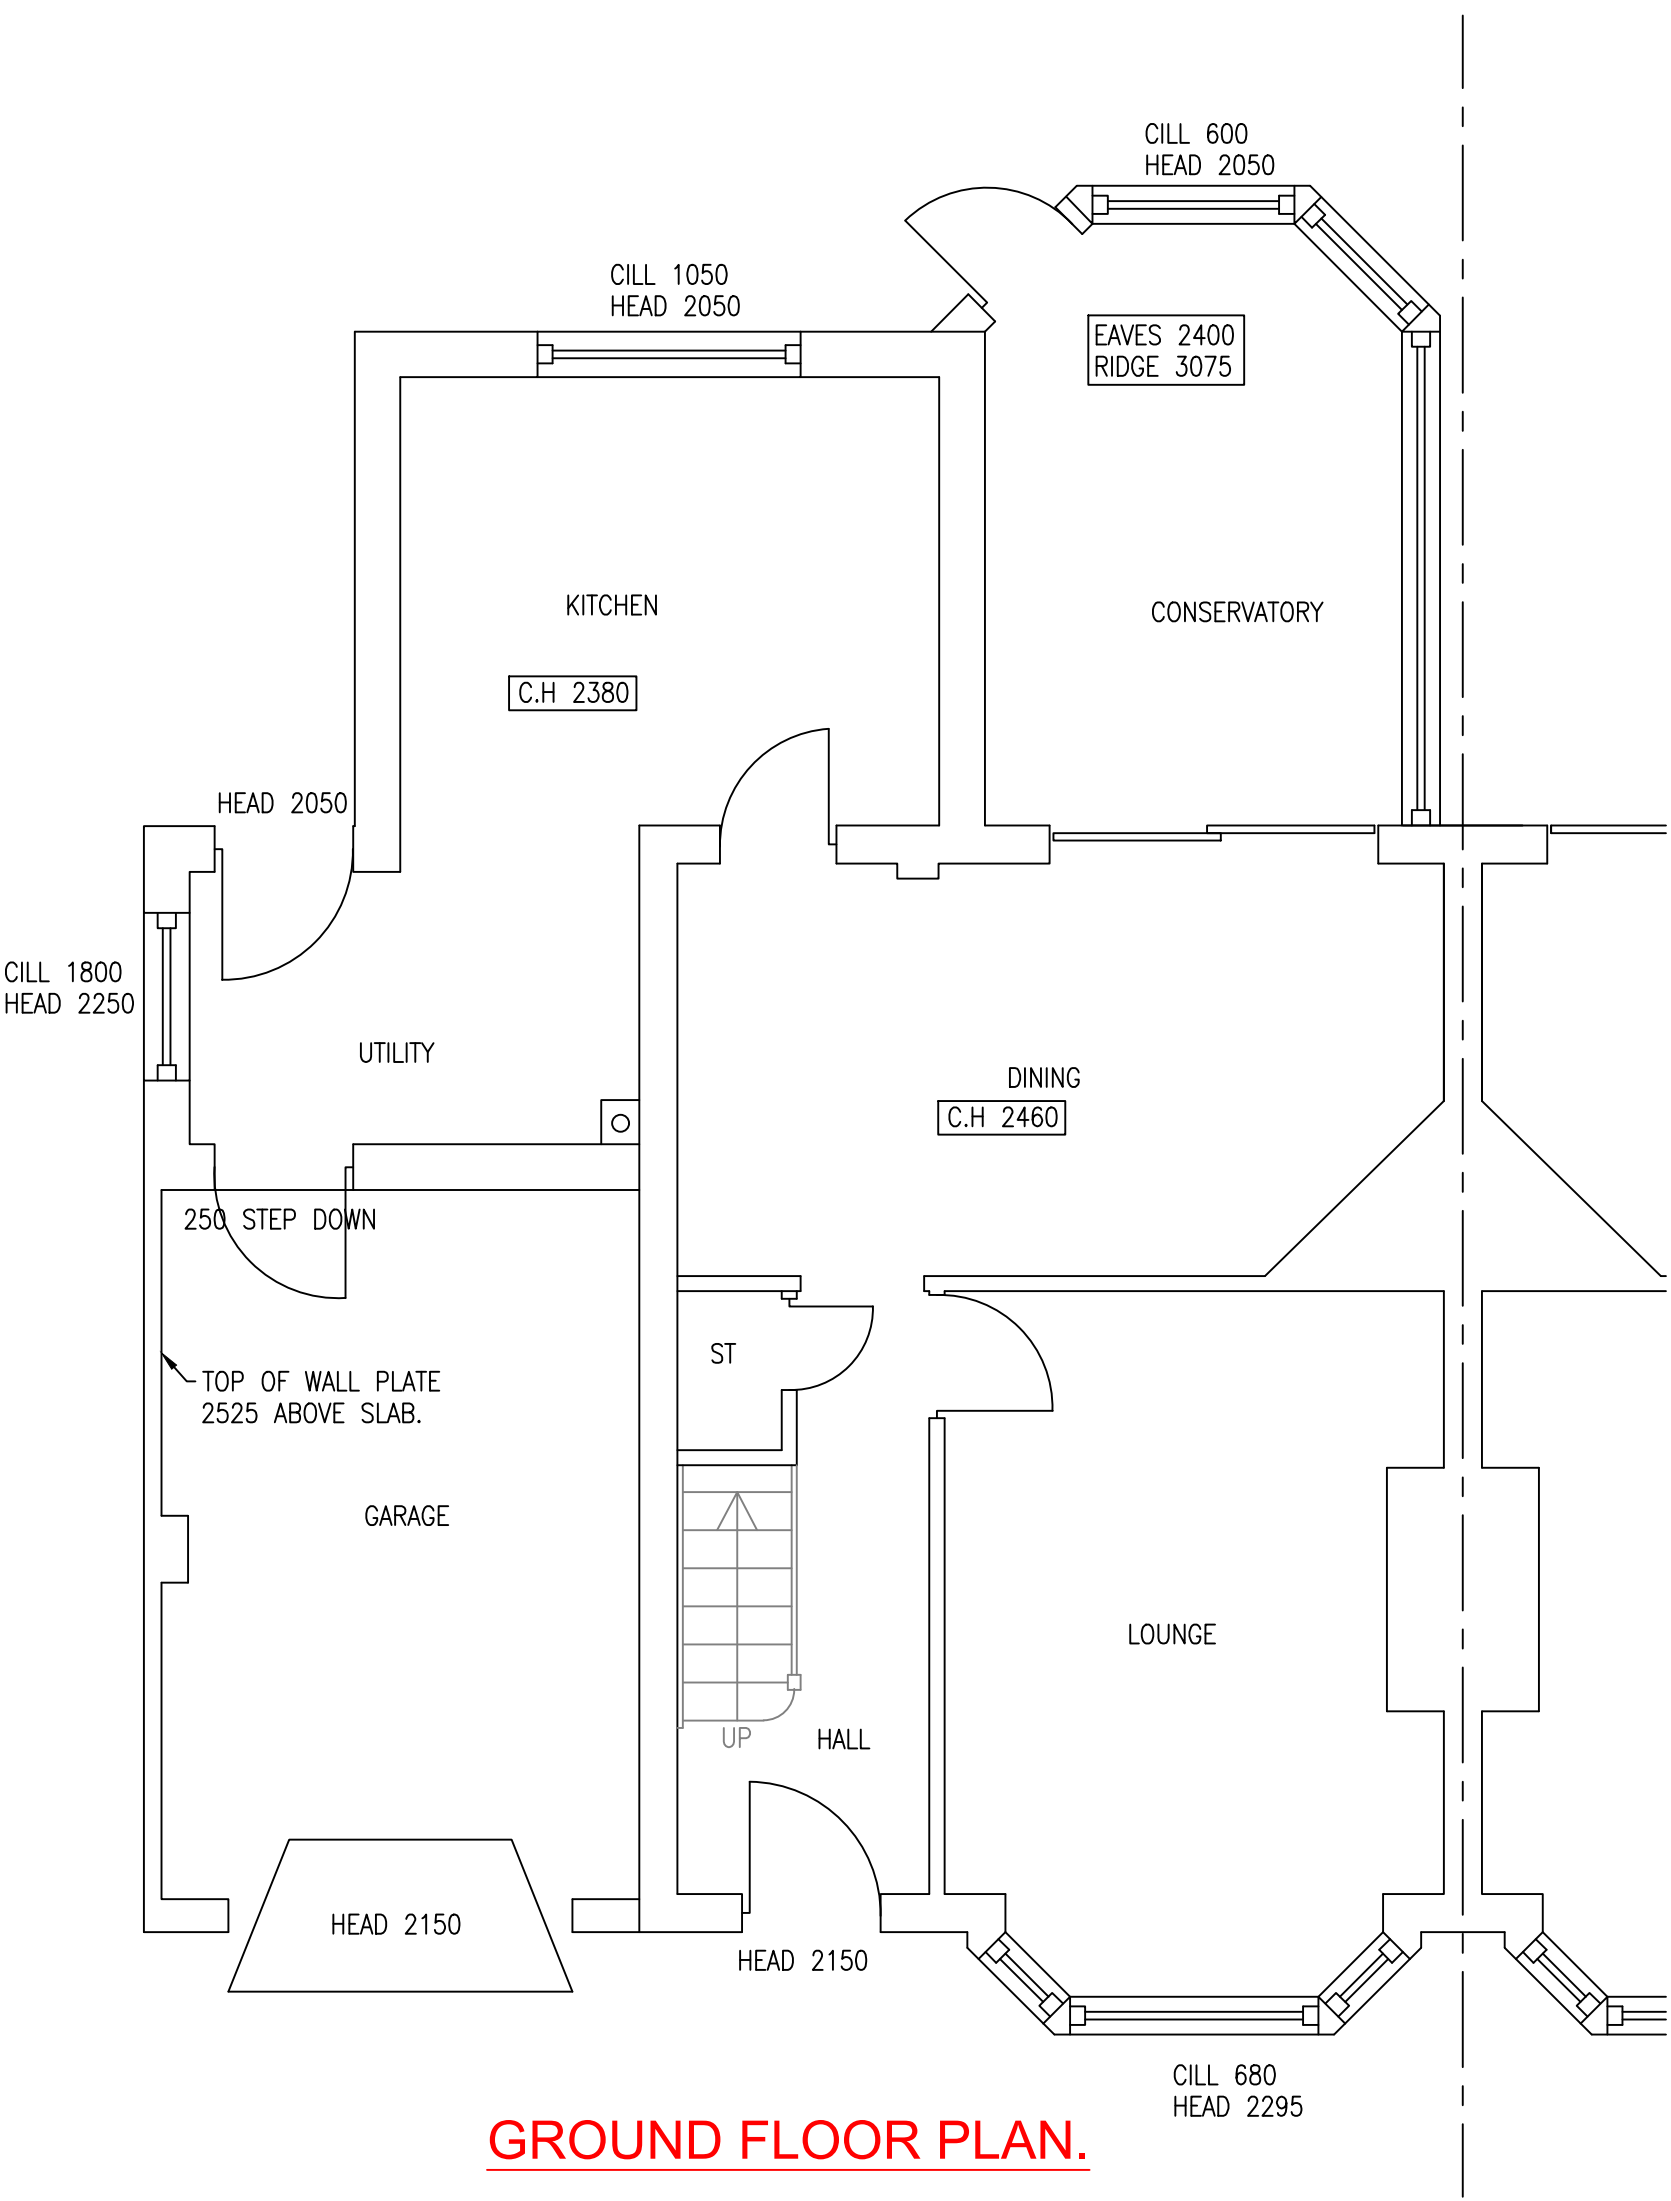

EXISTING G.F VOLUME 209.1M3
EXISTING F.F VOLUME 84.2M3
TOTAL VOLUME 293.3M3

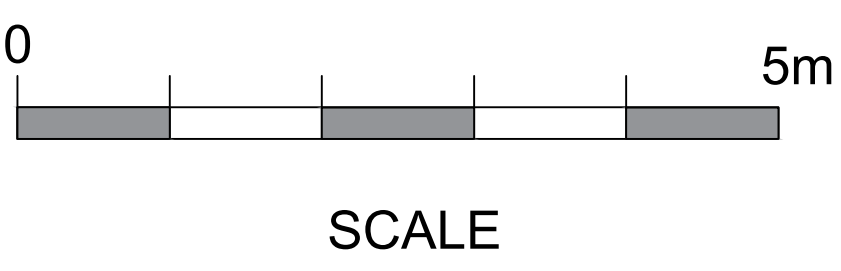

Revisions.

Client.
MRS. Y. MUNDY.

Drawing Title.
EXISTING PLANS & ELEVATIONS.

**REDFORD
CONSTRUCTION**
CONCEPT TO COMPLETION
24 Smithells Croft Road, Smithells, Bolton BL1 6LN
Mob: 07791127133 Email: ryan@redfordconstruction.co.uk
Mob: 07498440593 Email: stuart@redfordconstruction.co.uk

SCALE: 1:50 DATE: JUNE 23
DRAWN: R.M CHECKED: N.T

CONTRACT No: RC1133 DRAWING No: 1

PROPOSED EXTENSION AT 21 SANDY LANE, PRESTWICH, MANCHESTER. M25 9RD