



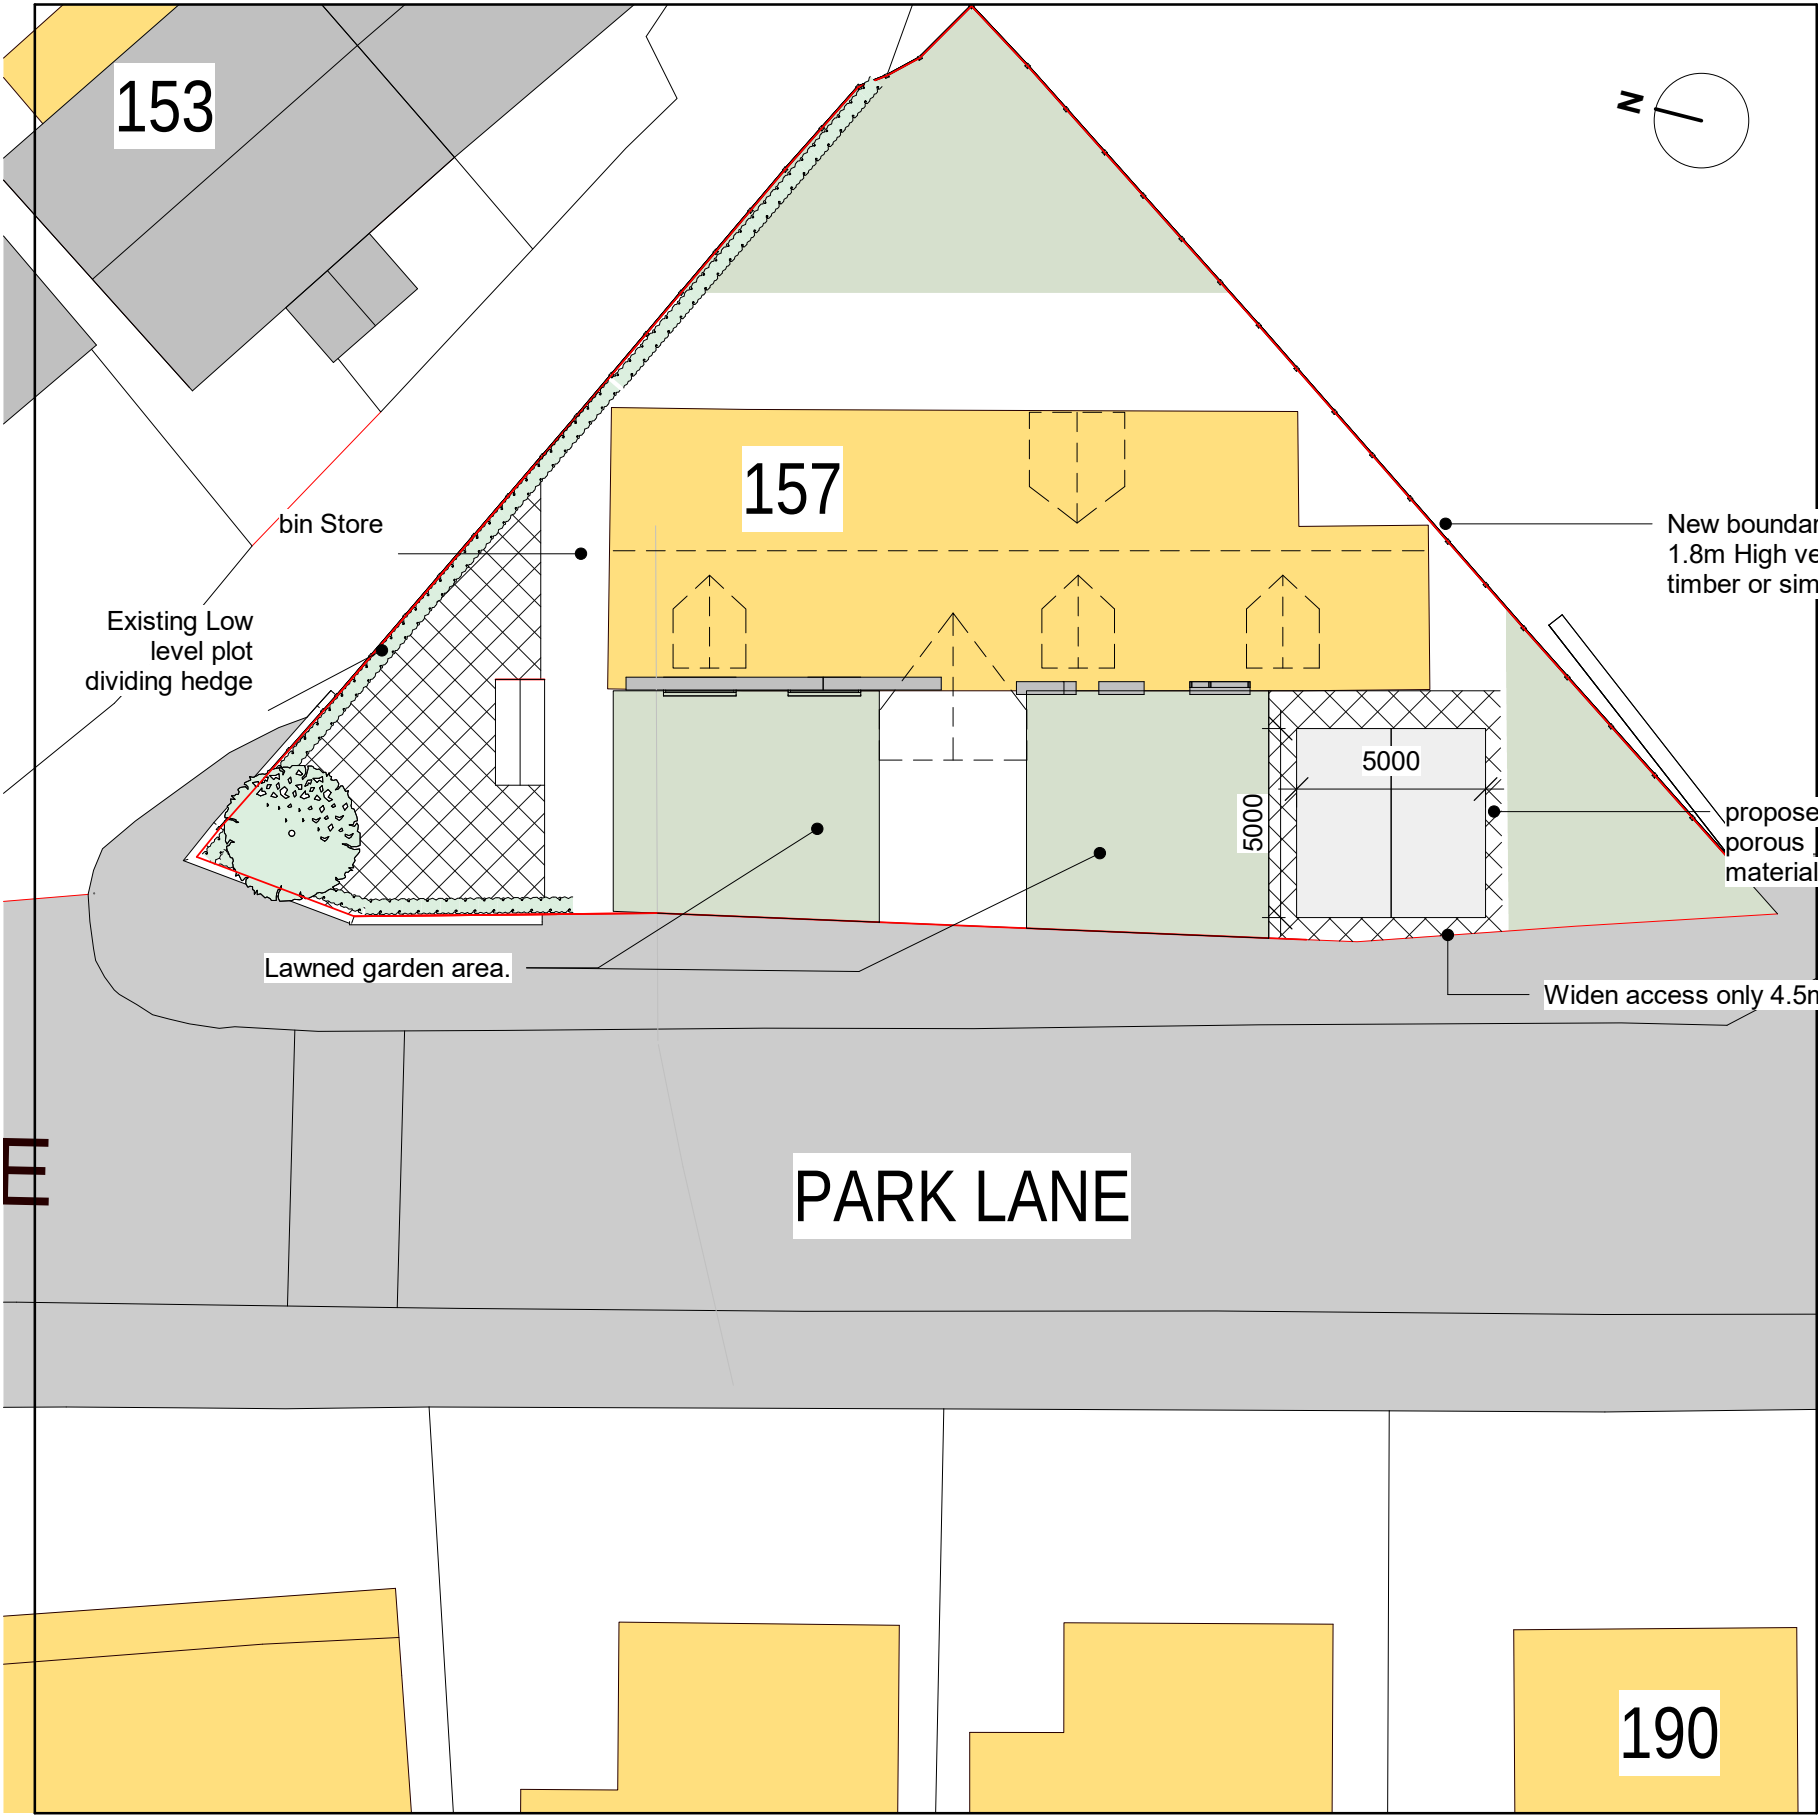

1 Site - Block Plan Proposed  
1 : 200

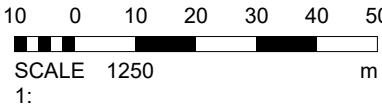

2 Site Location Plan - Existing  
1 : 1250



Legend - Boundaries

Site Boundary



|                                |                     |             |          |
|--------------------------------|---------------------|-------------|----------|
| PROJECT                        | 157 Park Lane       |             |          |
| PROJECT                        |                     |             |          |
| 157 Park Lane                  |                     |             |          |
| TITLE                          |                     |             |          |
| Site - Location and Block Plan |                     |             |          |
| SCALE                          | As indicated@A2     | DRAWING No. |          |
| PROJECT No.                    |                     | DDS2049     | 001      |
| REV.                           | 8                   | STATUS      |          |
| DATE                           | 12/12/2024 14:31:38 |             | Planning |

© COPYRIGHT : ALL RIGHTS RESERVED. THIS DRAWING MUST NOT BE REPRODUCED WITHOUT PERMISSION.  
ALL DIMENSIONS RELATIVE TO THIS DRAWING TO BE CHECKED ON SITE. DESIGNER TO BE NOTIFIED OF ANY DISCREPANCIES. SEWER INVERT LEVELS MUST BE VERIFIED BEFORE WORK COMMENCES. THIS DRAWING MUST BE CHECKED AGAINST ANY OTHER STRUCTURAL/SPECIALIST DRAWINGS PROVIDED. THIS DRAWING MUST NOT BE USED FOR CONSTRUCTION UNLESS ISSUED FOR CONSTRUCTION. ALL DIMENSIONS ON THIS DRAWING ARE IN MILLIMETRES (UNLESS OTHERWISE STATED).