




Last Segment: 0.361 m

Perimeter: 44.001 m

Area: 82.590 m

Metres

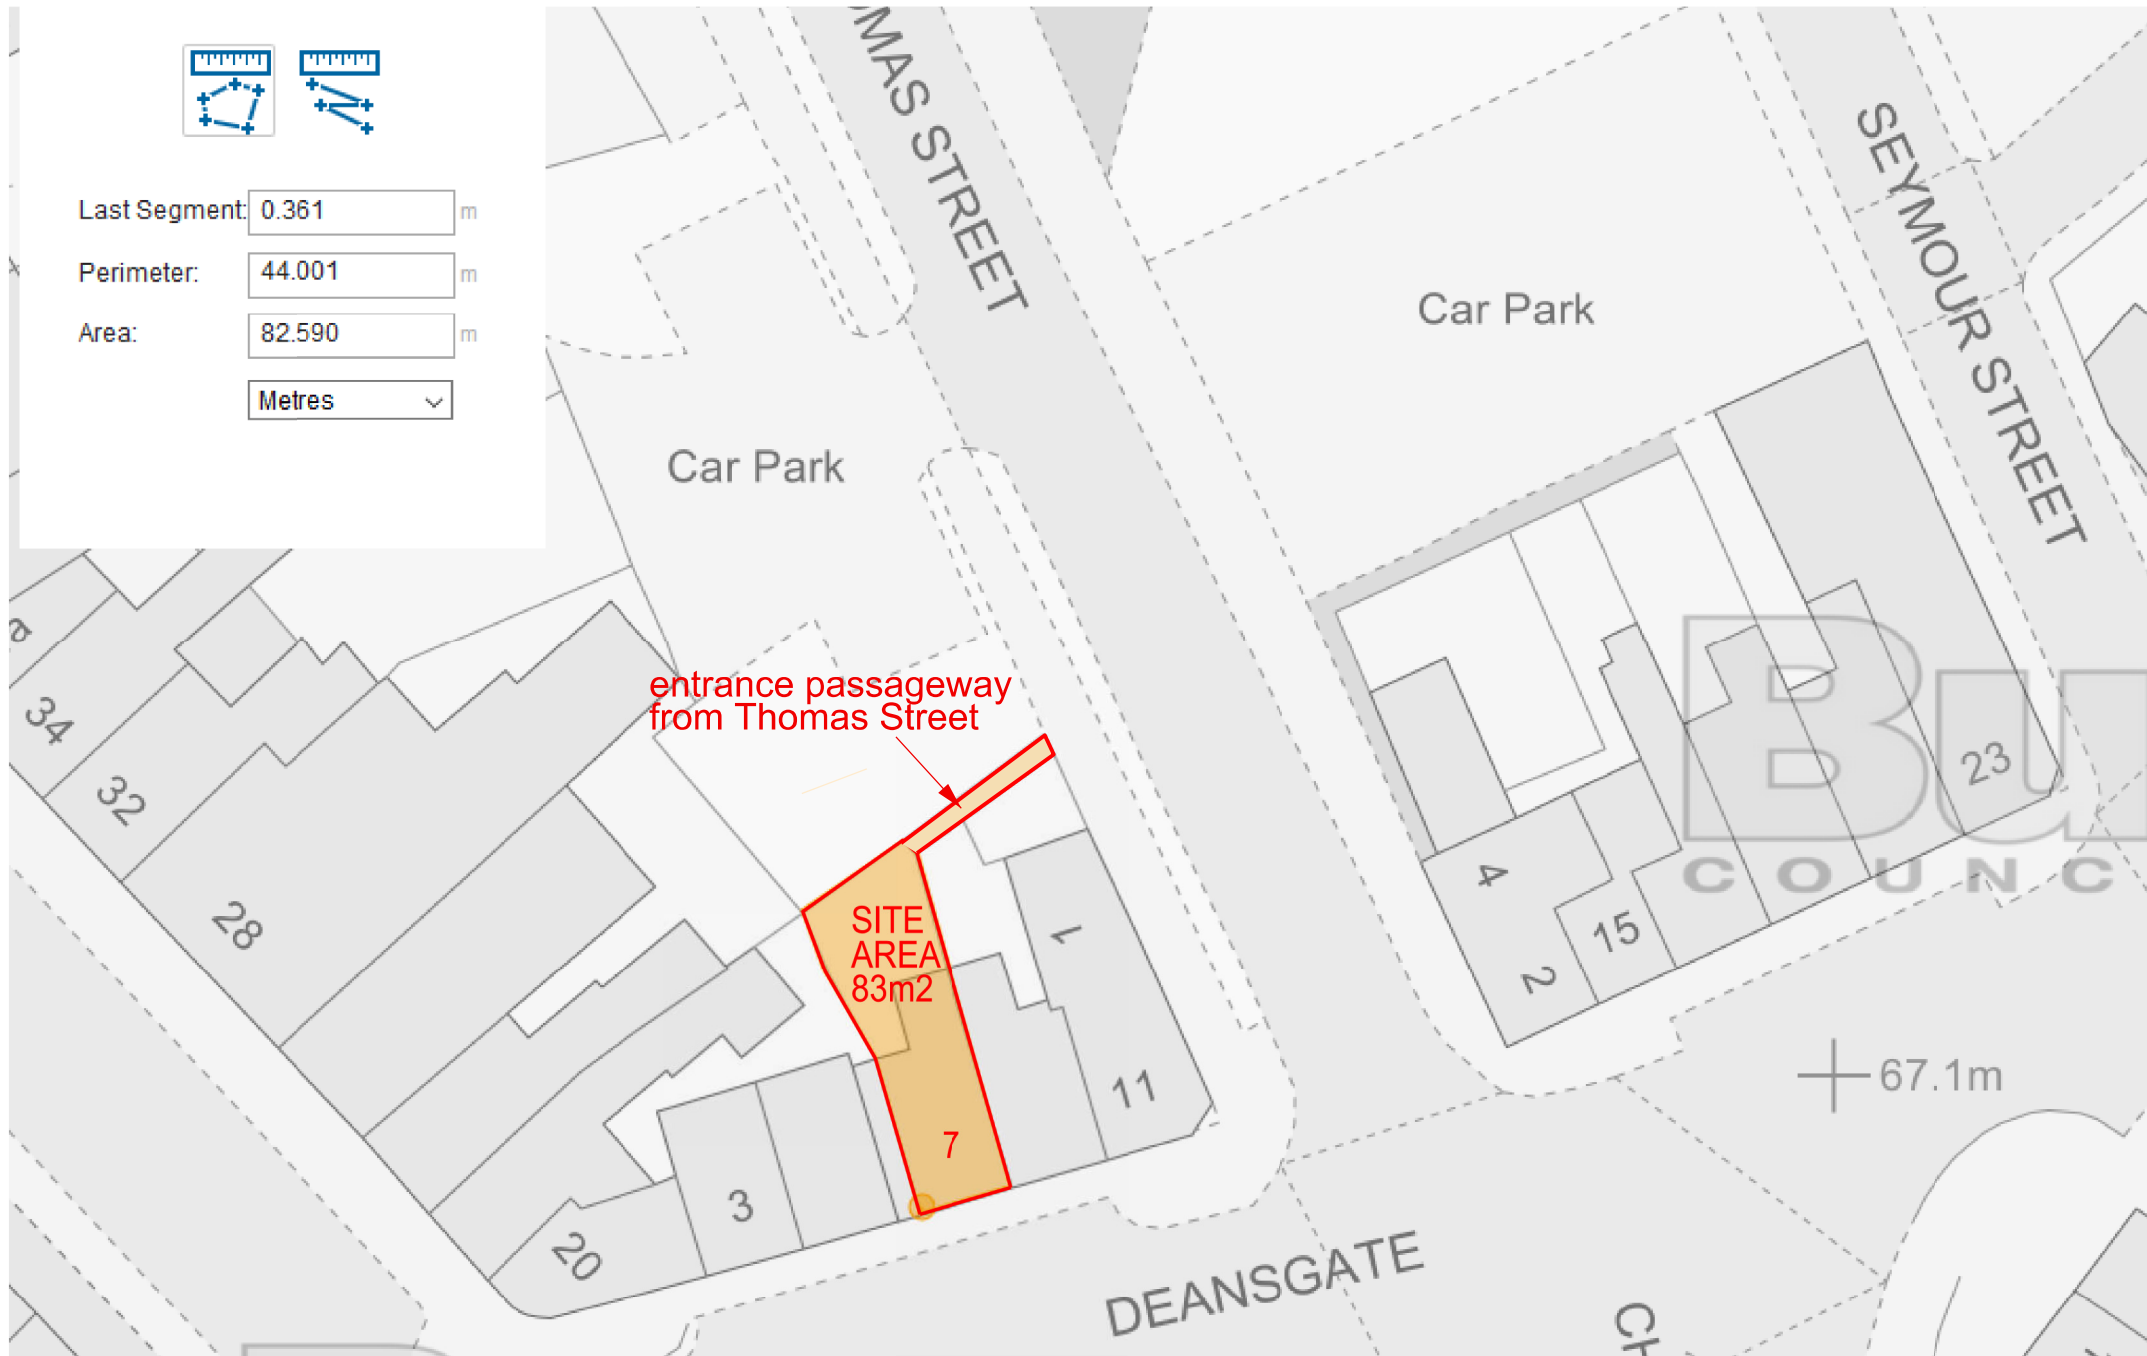

Building Plans (Bury)

Client : Mrs E Astley  
Project :- 7 Deansgate Radcliffe

Drawing Number : 7 DEANS RAD - 01  
Date : 28-05-2020

Drawing Title : PROPOSED LOCATION  
& BLOCK PLAN

SCALE @ 1:250 0 5 10



buildingplansbury@gmail.com  
Tel: 07738 591374

Copyright of Building Plans (Bury)

This drawing is to be treated as schematic and is not to be used to obtain accurate dimensions.  
No building quality, materials, components parts, fixings, etc or methods of construction are implied by this drawing, - agree all with client.  
Do not scale from this drawing for construction dimensions, or for acquisition of furniture and fittings etc.  
All dimensions must be checked on site before purchase of any finishes, furniture fixtures and fittings.  
Agree all quality standards, finishes, fixtures and fittings type and construction requirements with client before commencement.  
Contractors undertaking the work on behalf of the property owner and house and property owners undertaking self build projects are to fully acquaint themselves with the requirements of the CDM Regulations applicable to the project before commencing work as they will be responsible for the Health & Safety of all persons on or about the 'building site'.  
Builder to provide adequate propping and support during all breaking out or demolition works.