




3G SYNTHETIC PITCH

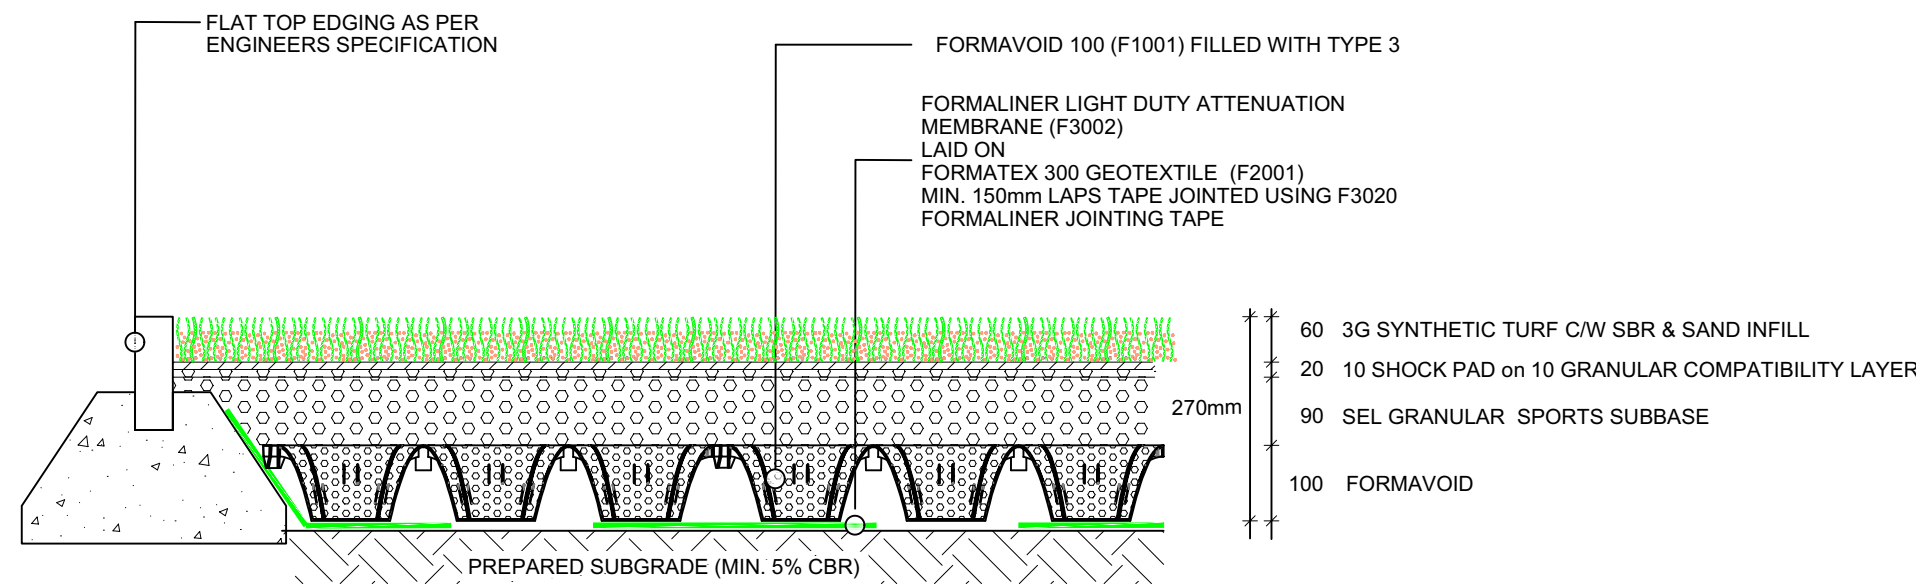


2G SYNTHETIC PITCH

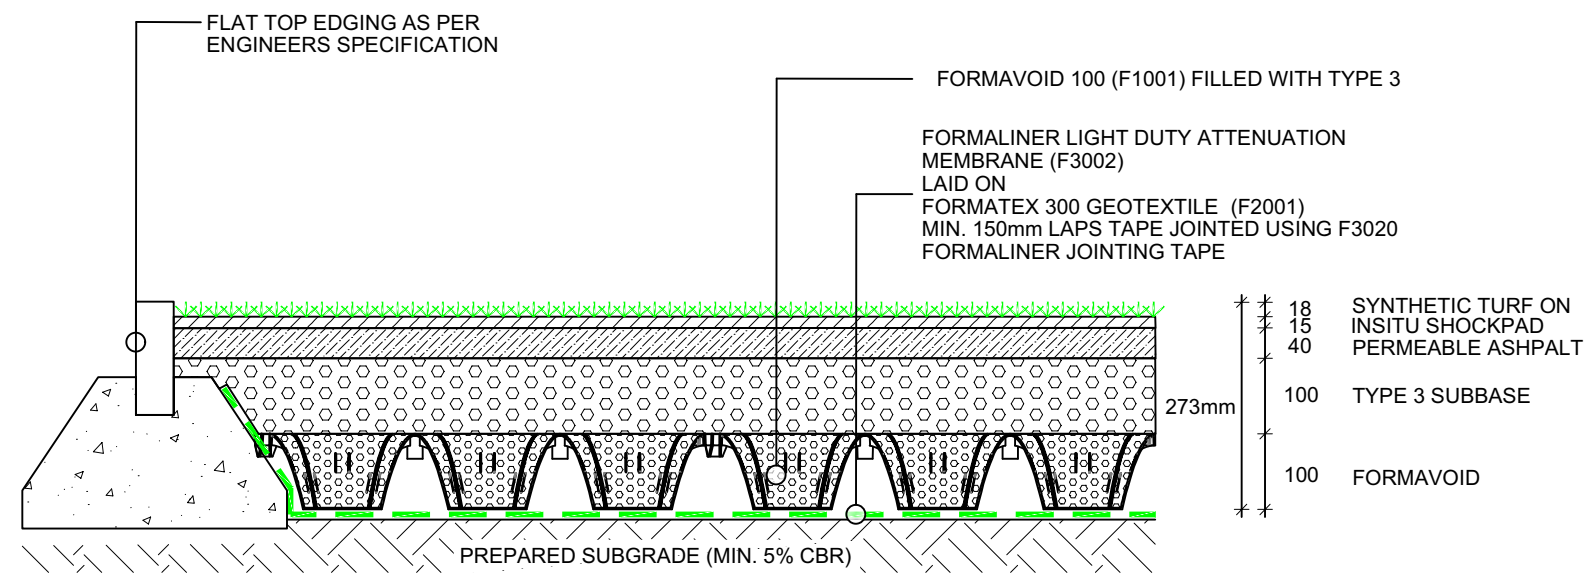


P5 MUGA PERMEABLE SURFACE

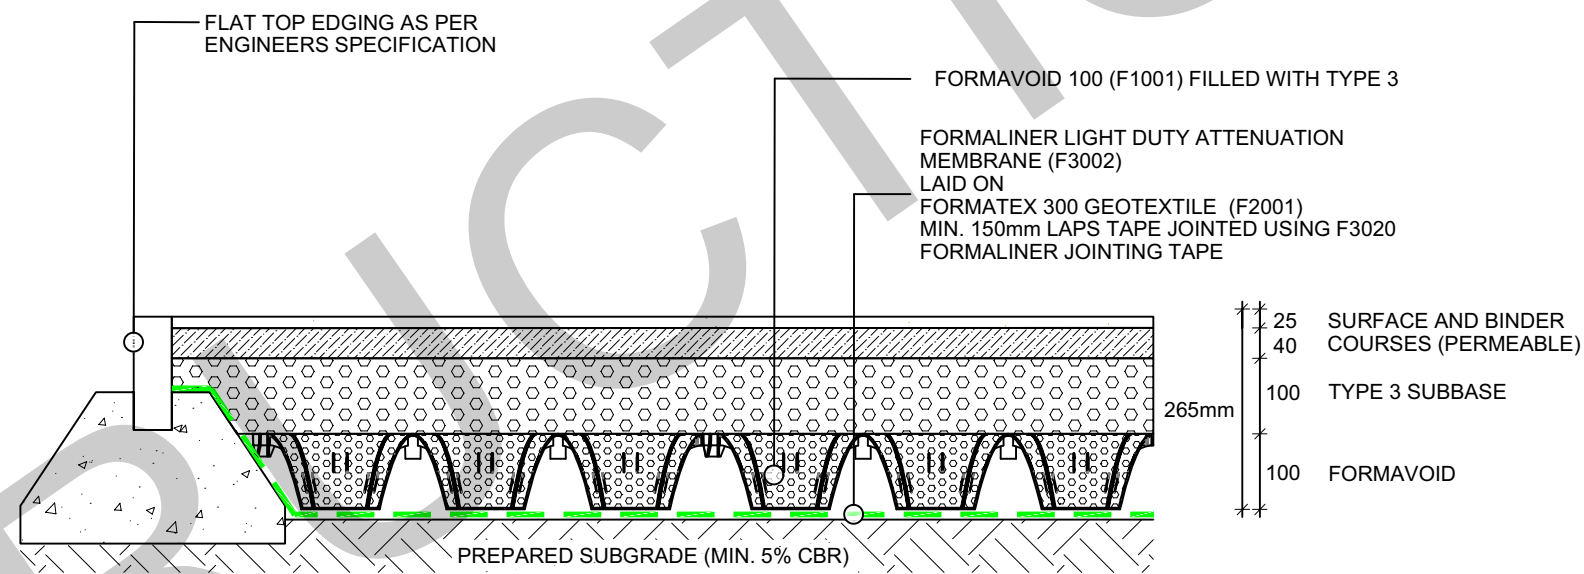


3G SYNTHETIC PITCH CHECK DAM

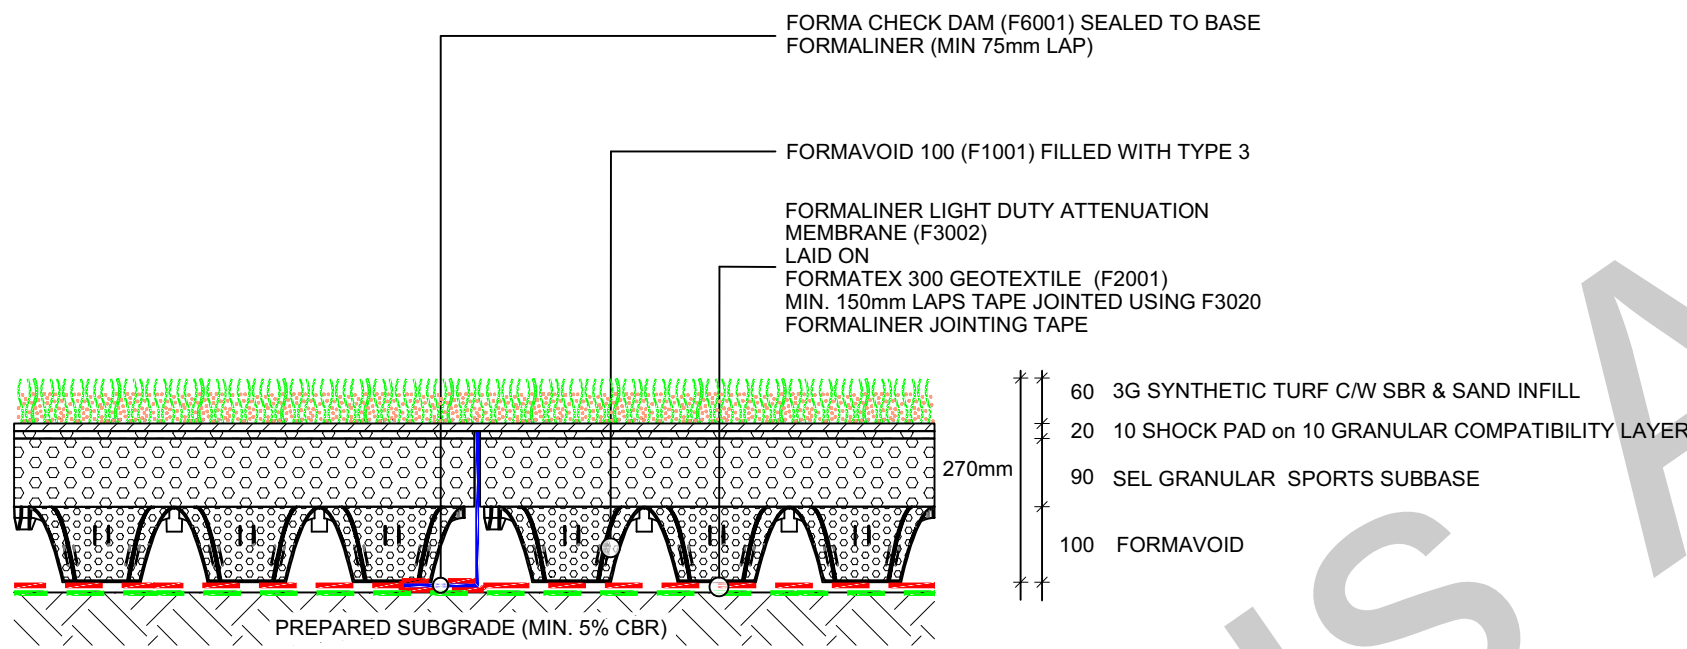

3G SYNTHETIC PITCH VERTICAL OUTLET GRATE

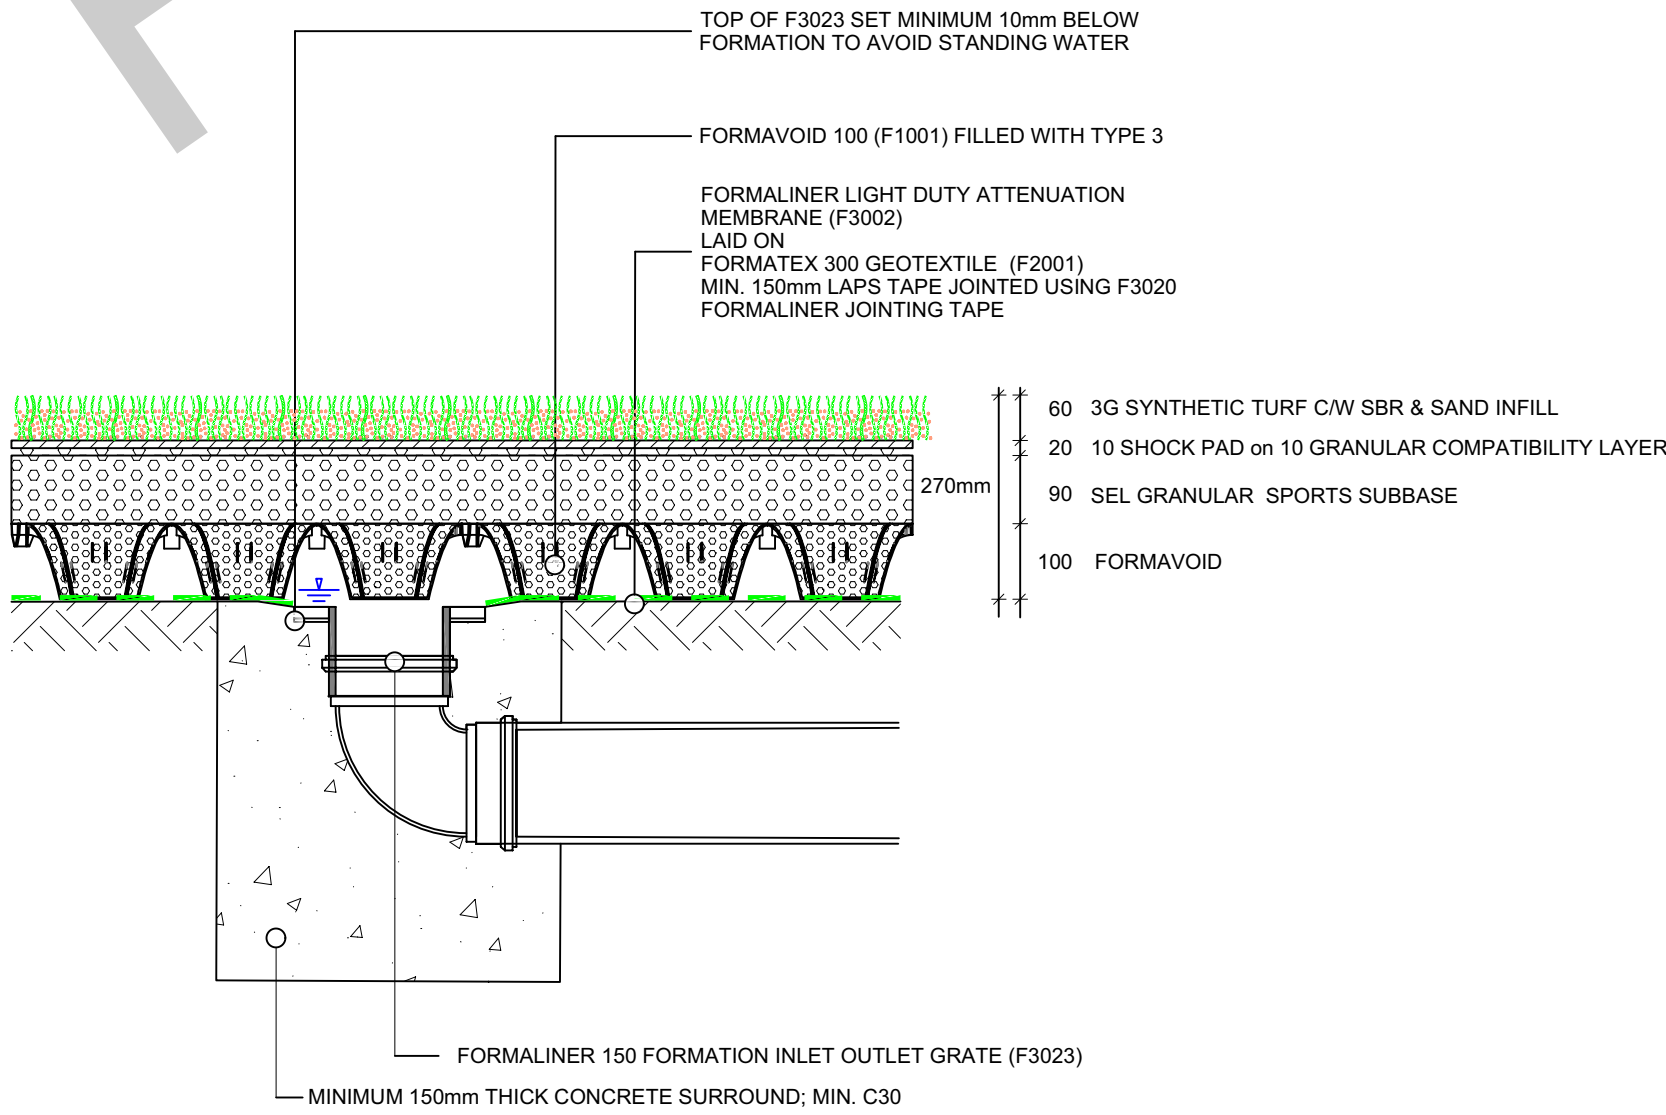

PIPE BEDDING DETAILS NON TRAFFICKED AREA

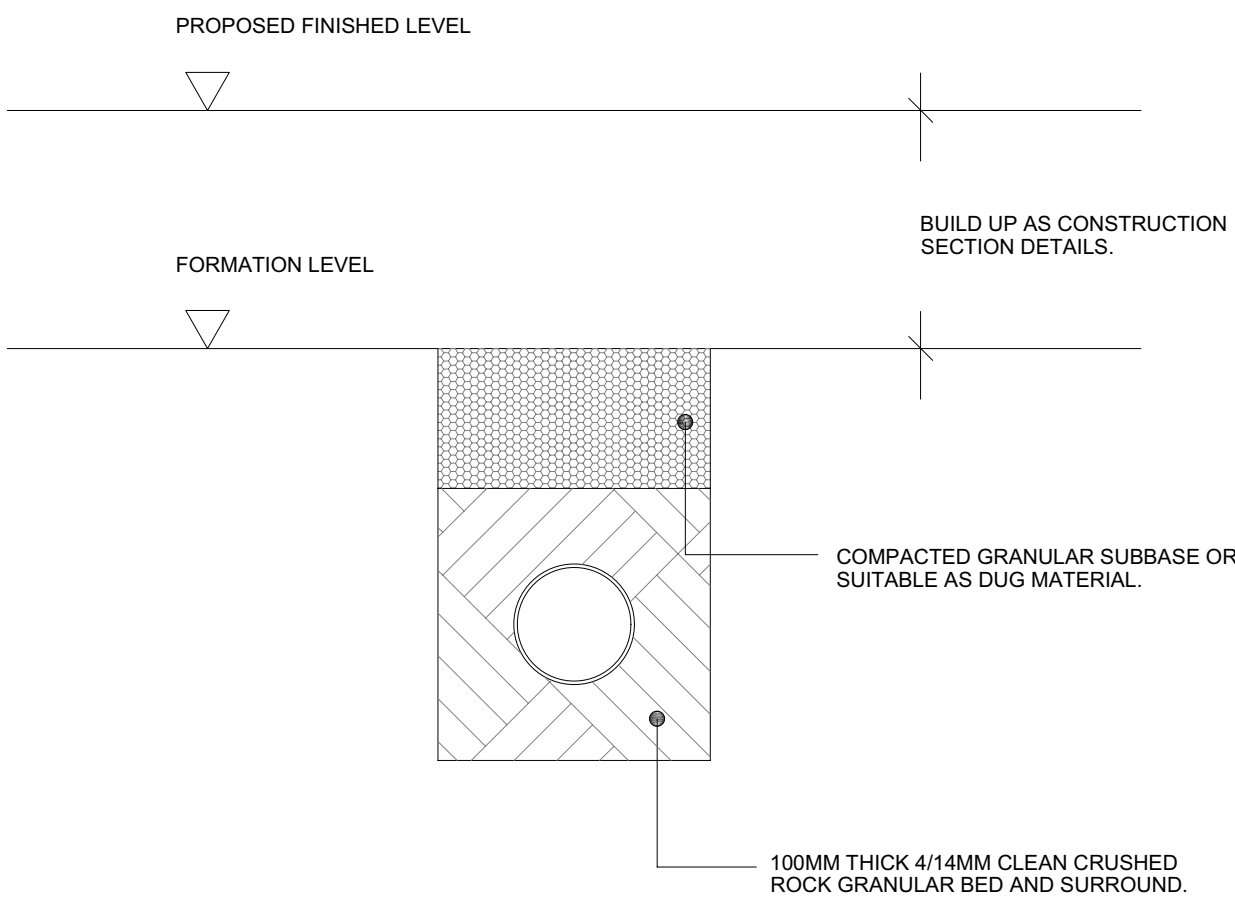

|                 |                            |                                    |     |      |    |
|-----------------|----------------------------|------------------------------------|-----|------|----|
| C05             | 12/03/2026                 | 3g Amended to Clients Requirements | ECA | BS   |    |
| C04             | 24/02/2026                 | 3g Amended to Clients Requirements | ECA | BS   |    |
| C03             | 12/12/2025                 | 3G Sections build-up               | HH  | BS   |    |
| C02             | 06/11/2025                 | Outlet/inlet amend                 | HH  | BS   |    |
| C01             | 21/10/2025                 | Construction Issue                 | HH  | BS   |    |
| P01             | 11/07/2025                 | Initial issue                      | HH  | BS   |    |
| Rev             | Date                       | Description                        | By  | Chk  |    |
|                 |                            |                                    |     |      |    |
| Scale           | 1:10                       | Status                             | A4  | Size | A1 |
| Drawing Number  | FS1013-SEL-EX-XX-D-SC-5002 |                                    |     |      |    |
| Client Ref: n/a |                            |                                    |     |      |    |



|   |  |
|---|--|
| Client: Morgan Sindall Group                                                                                         |  |
| Project Ref: FS1013<br>2203670                                                                                       |  |
| Status: For Construction                                                                                             |  |
| Description: Generic pitch sections showing build-up, perimeter kerbing, vertical outlet grate and check dam details |  |