

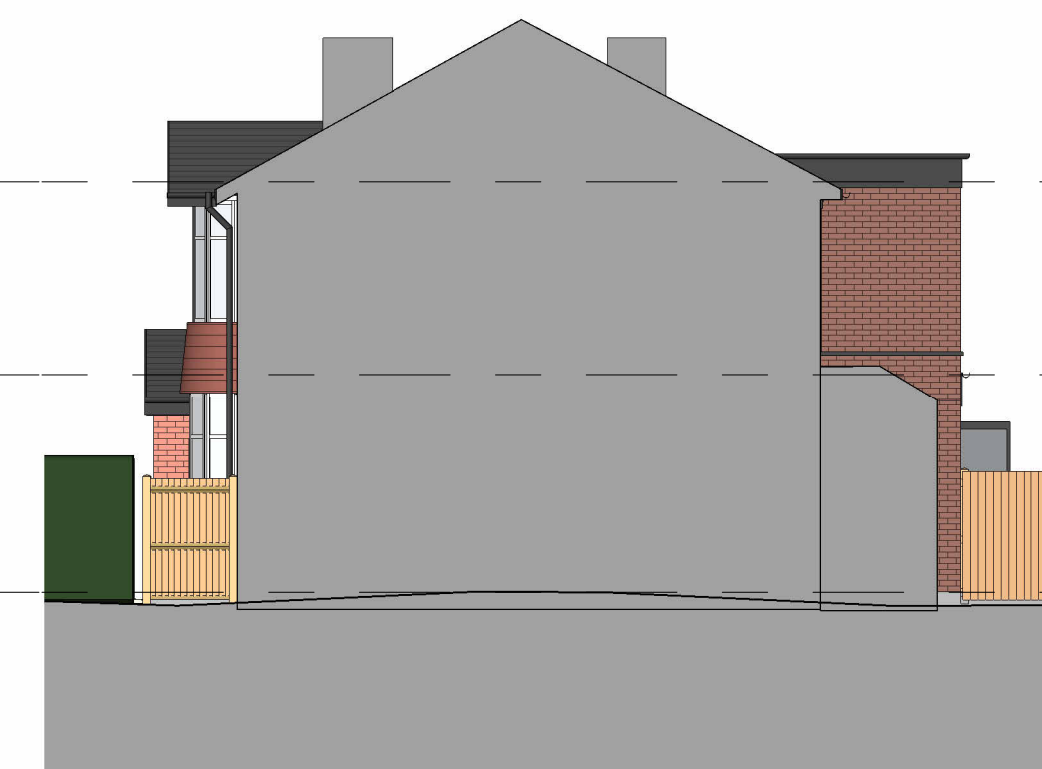
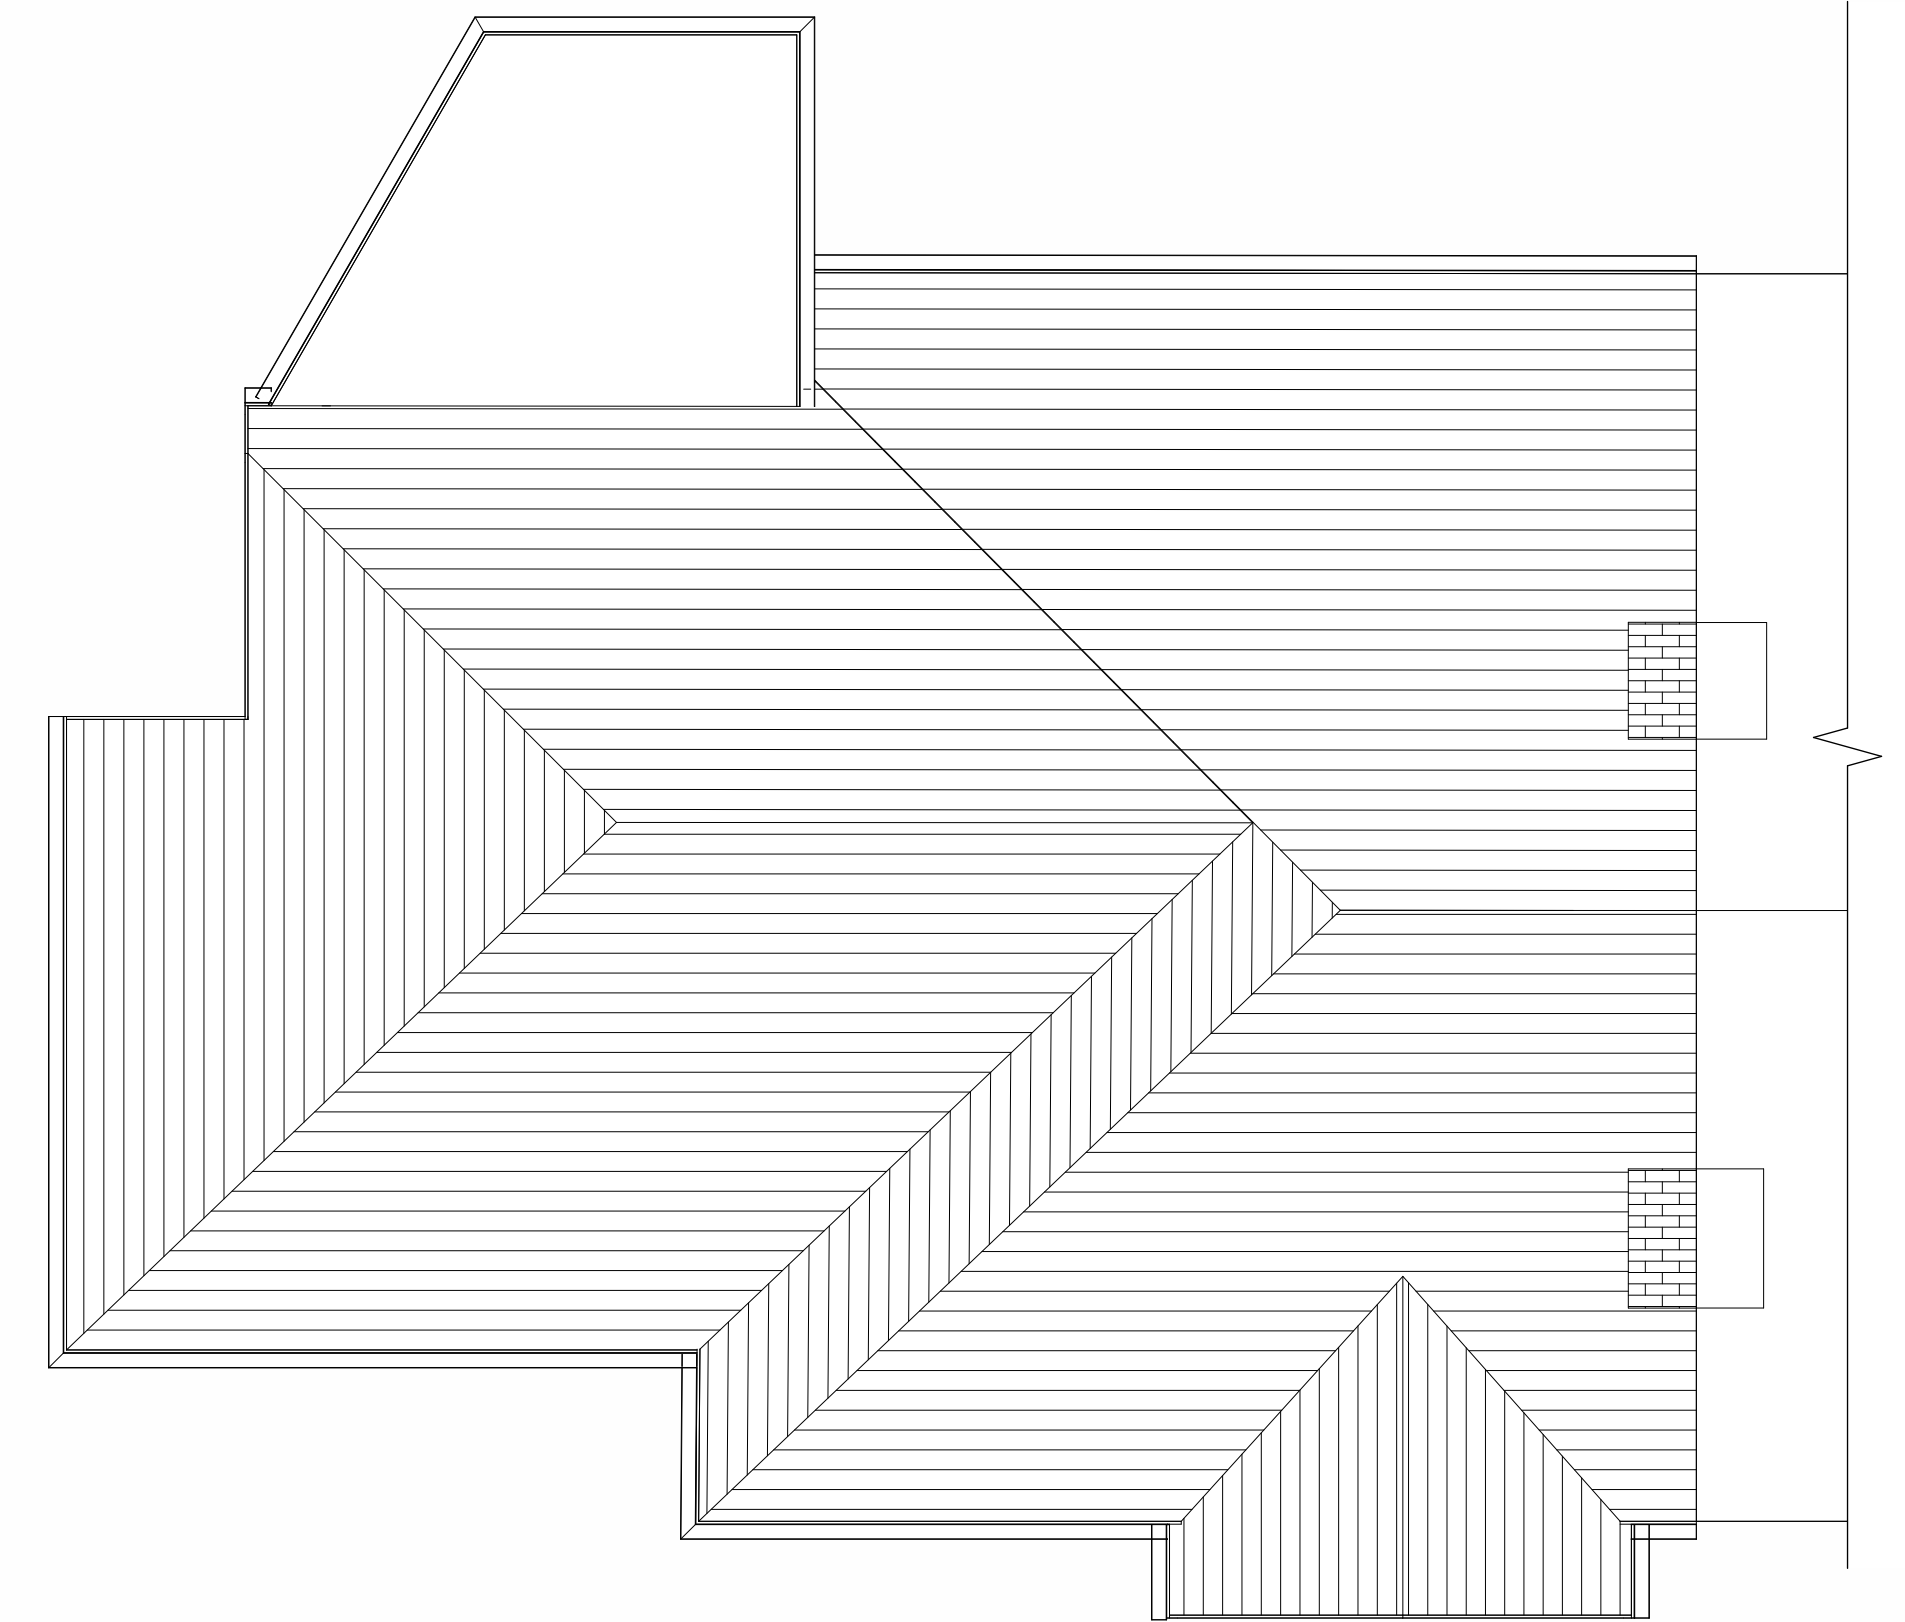
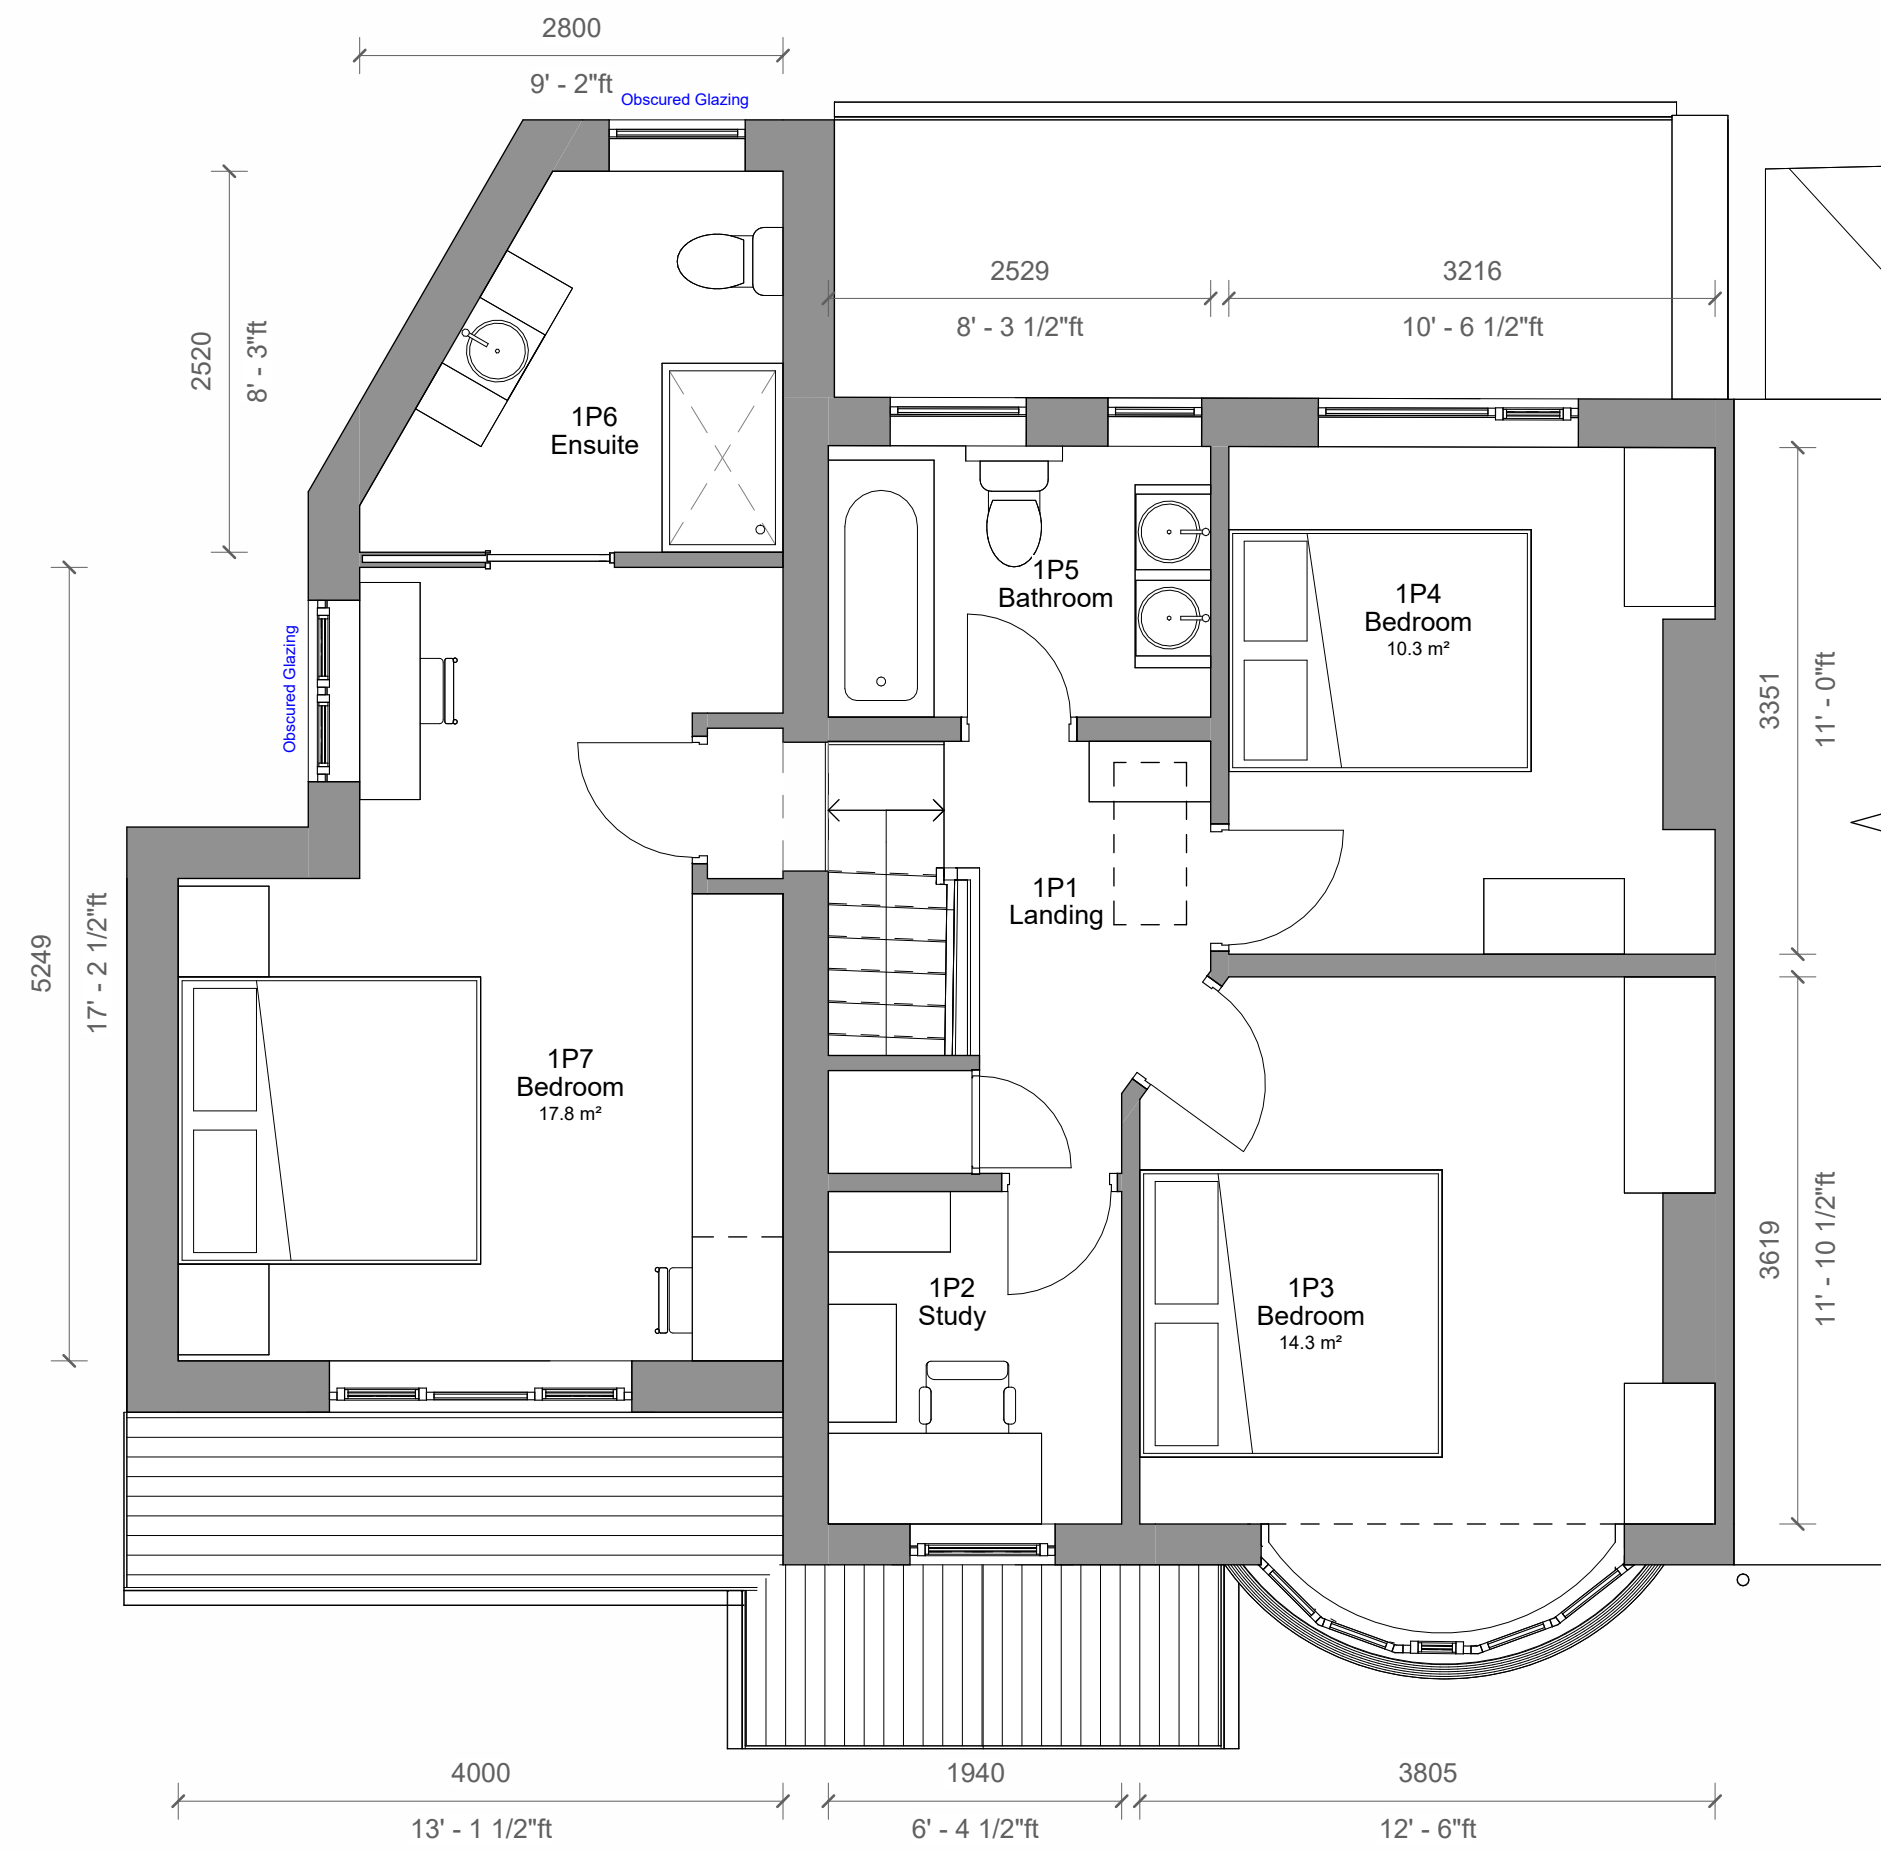


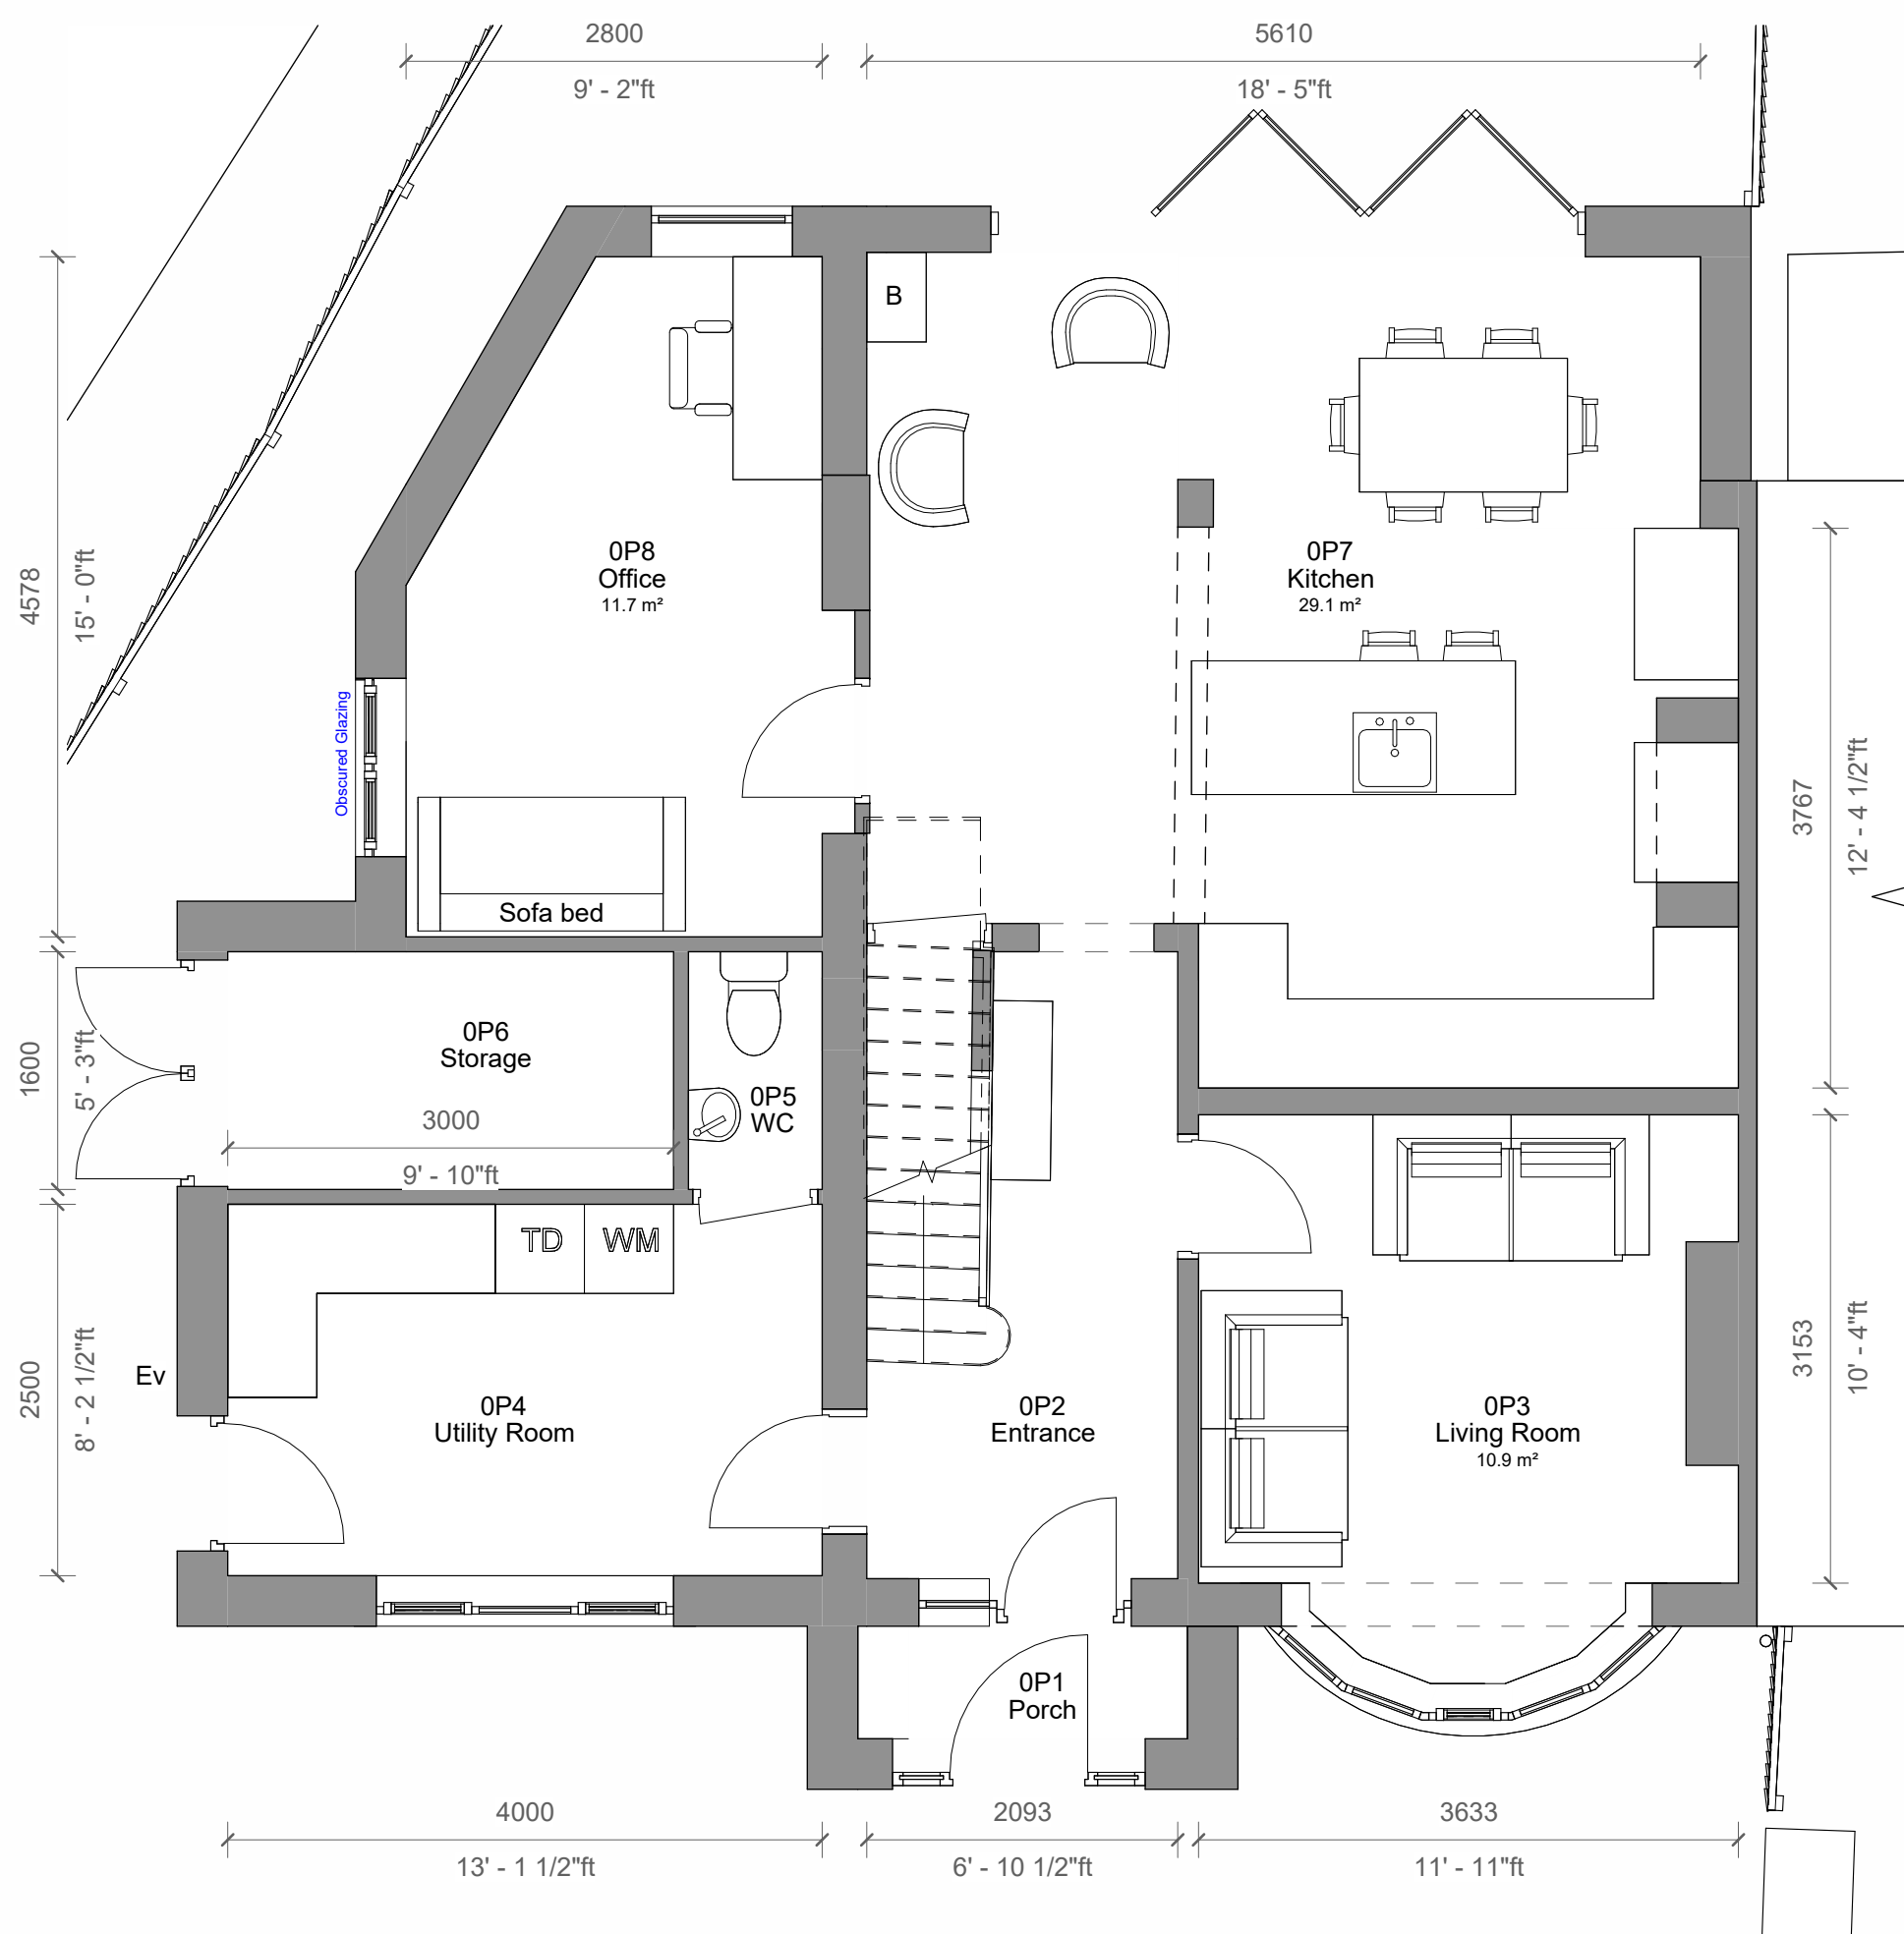

3	Hipped Roof	28/05/2026	CB
2	Revised Plans	22/04/2026	CB
1	Revised Plans	30/03/2026	JB
No.	Description	Date	Initial

PROJECT		
4 Hillside Avenue		
TITLE		
Proposed Plans and Elevations		
STATUS		
DESIGN		
DRAWN BY	DATE	SCALE (@ A1)
JB	12/03/2026	As indicated
PROJECT NUMBER	DRAWING NUMBER	REV
GSS26014	0P1	3

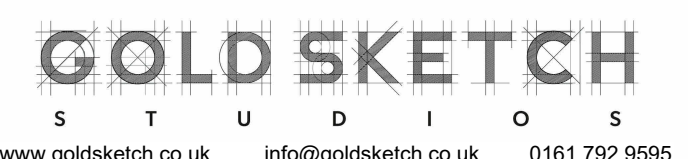

NOTES

© COPYRIGHT: ALL RIGHTS RESERVED.

THIS DRAWING MUST NOT BE REPRODUCED WITHOUT PRIOR WRITTEN CONSENT.

DRAWINGS TO BE USED FOR THE STATUS INDICATED ONLY.

ALL DIMENSIONS AND SETTING OUT SHALL BE CHECKED AND CONFIRMED ON SITE. ANY DISCREPANCIES TO BE REPORTED TO THE DESIGNER PRIOR TO THE COMMENCEMENT OF ANY WORK. ALL WORK AND MATERIALS TO BE IN ACCORDANCE WITH CURRENT STATUTORY LEGISLATION, RELEVANT CODES OF PRACTICE AND BRITISH STANDARDS. ALL DIMENSIONS ON THIS DRAWING ARE IN MILLIMETRES (UNLESS OTHERWISE STATED).