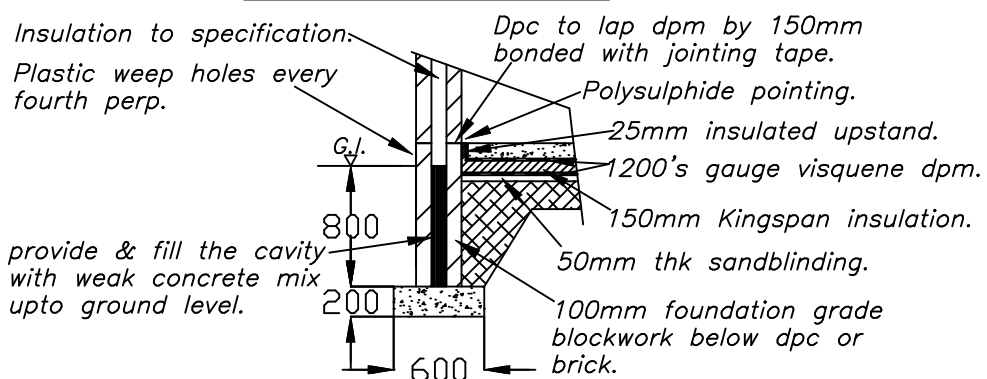
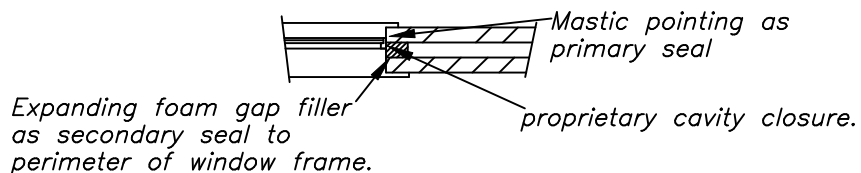
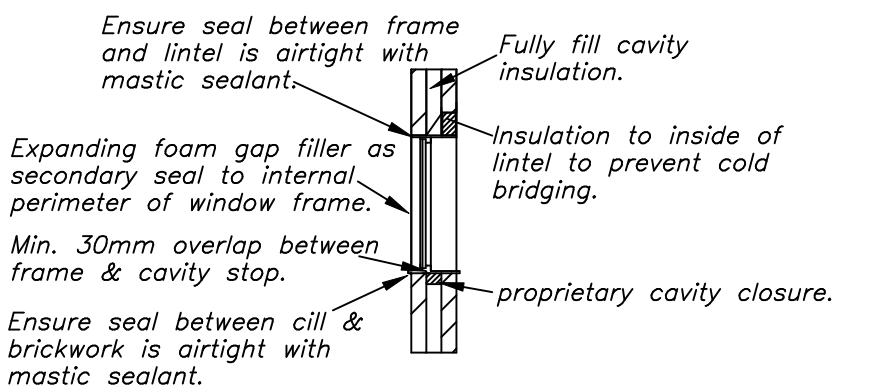
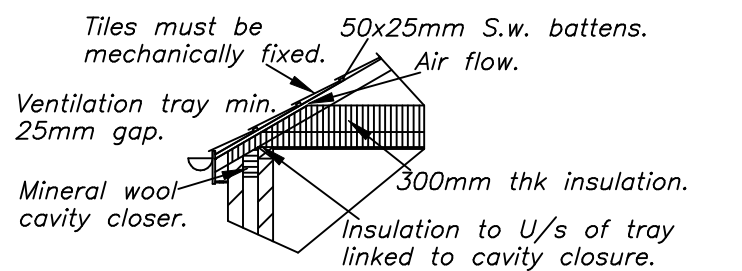
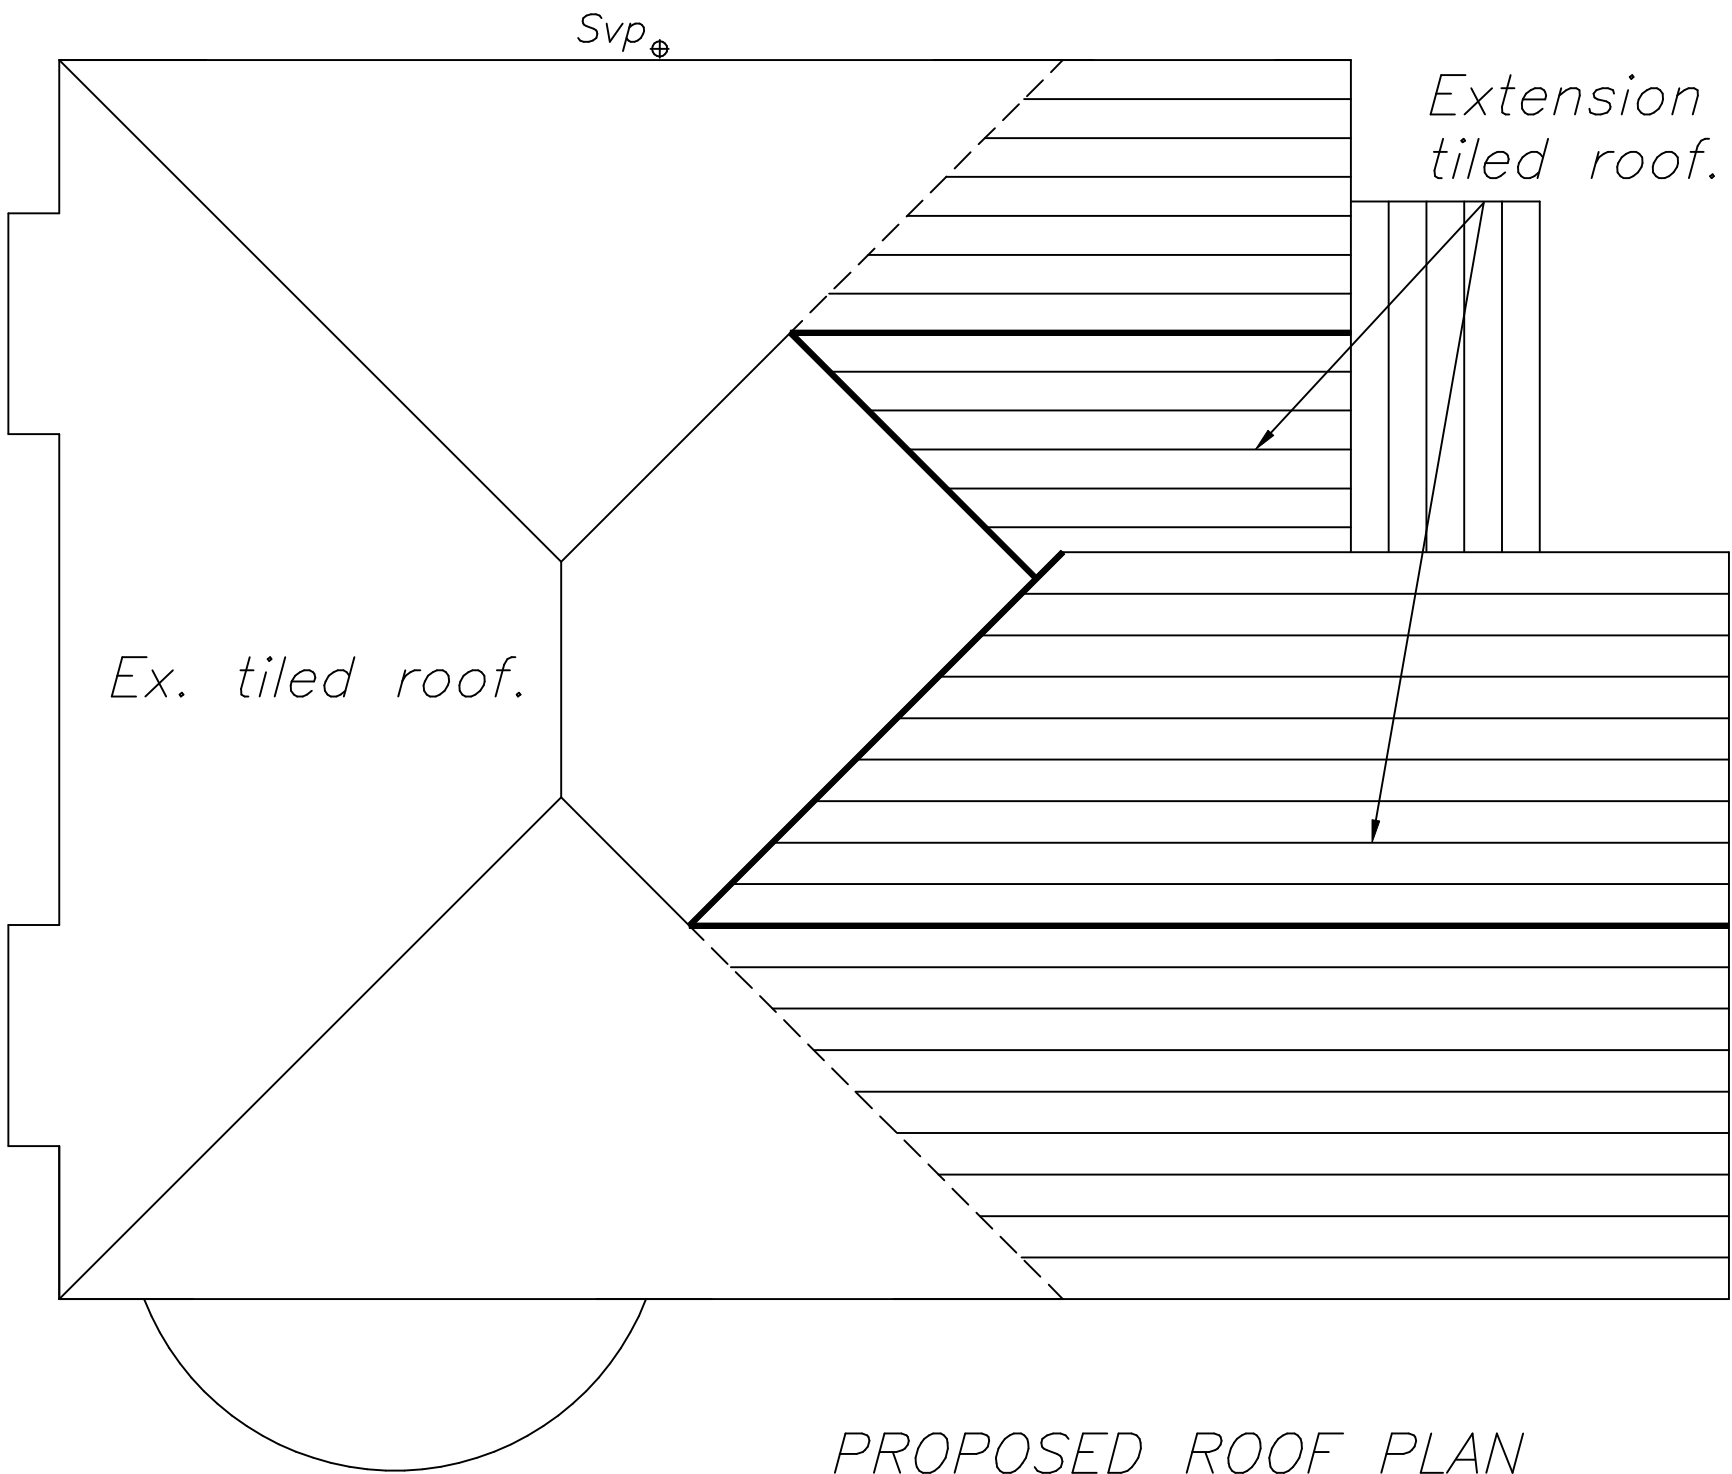


DRAWING No 10 OF 10 DRAWING'S

PROPOSED 2-STOREY SIDE
EXTENSION AT-
No 2 NORTHLEIGH DRIVE,
PRESTWICH,
MANCHESTER,
M25 0GQ.
FOR-MR UMAR SAJAD.

SCALE:- 1:50

DATE:- DEC 2023

kevin foey

BUILDING
DESIGN CONSULTANTS

28 CHEW VALE,
GREENFIELD,
OLDHAM, OL3 7EQ.
TEL- 0798 676 1559