


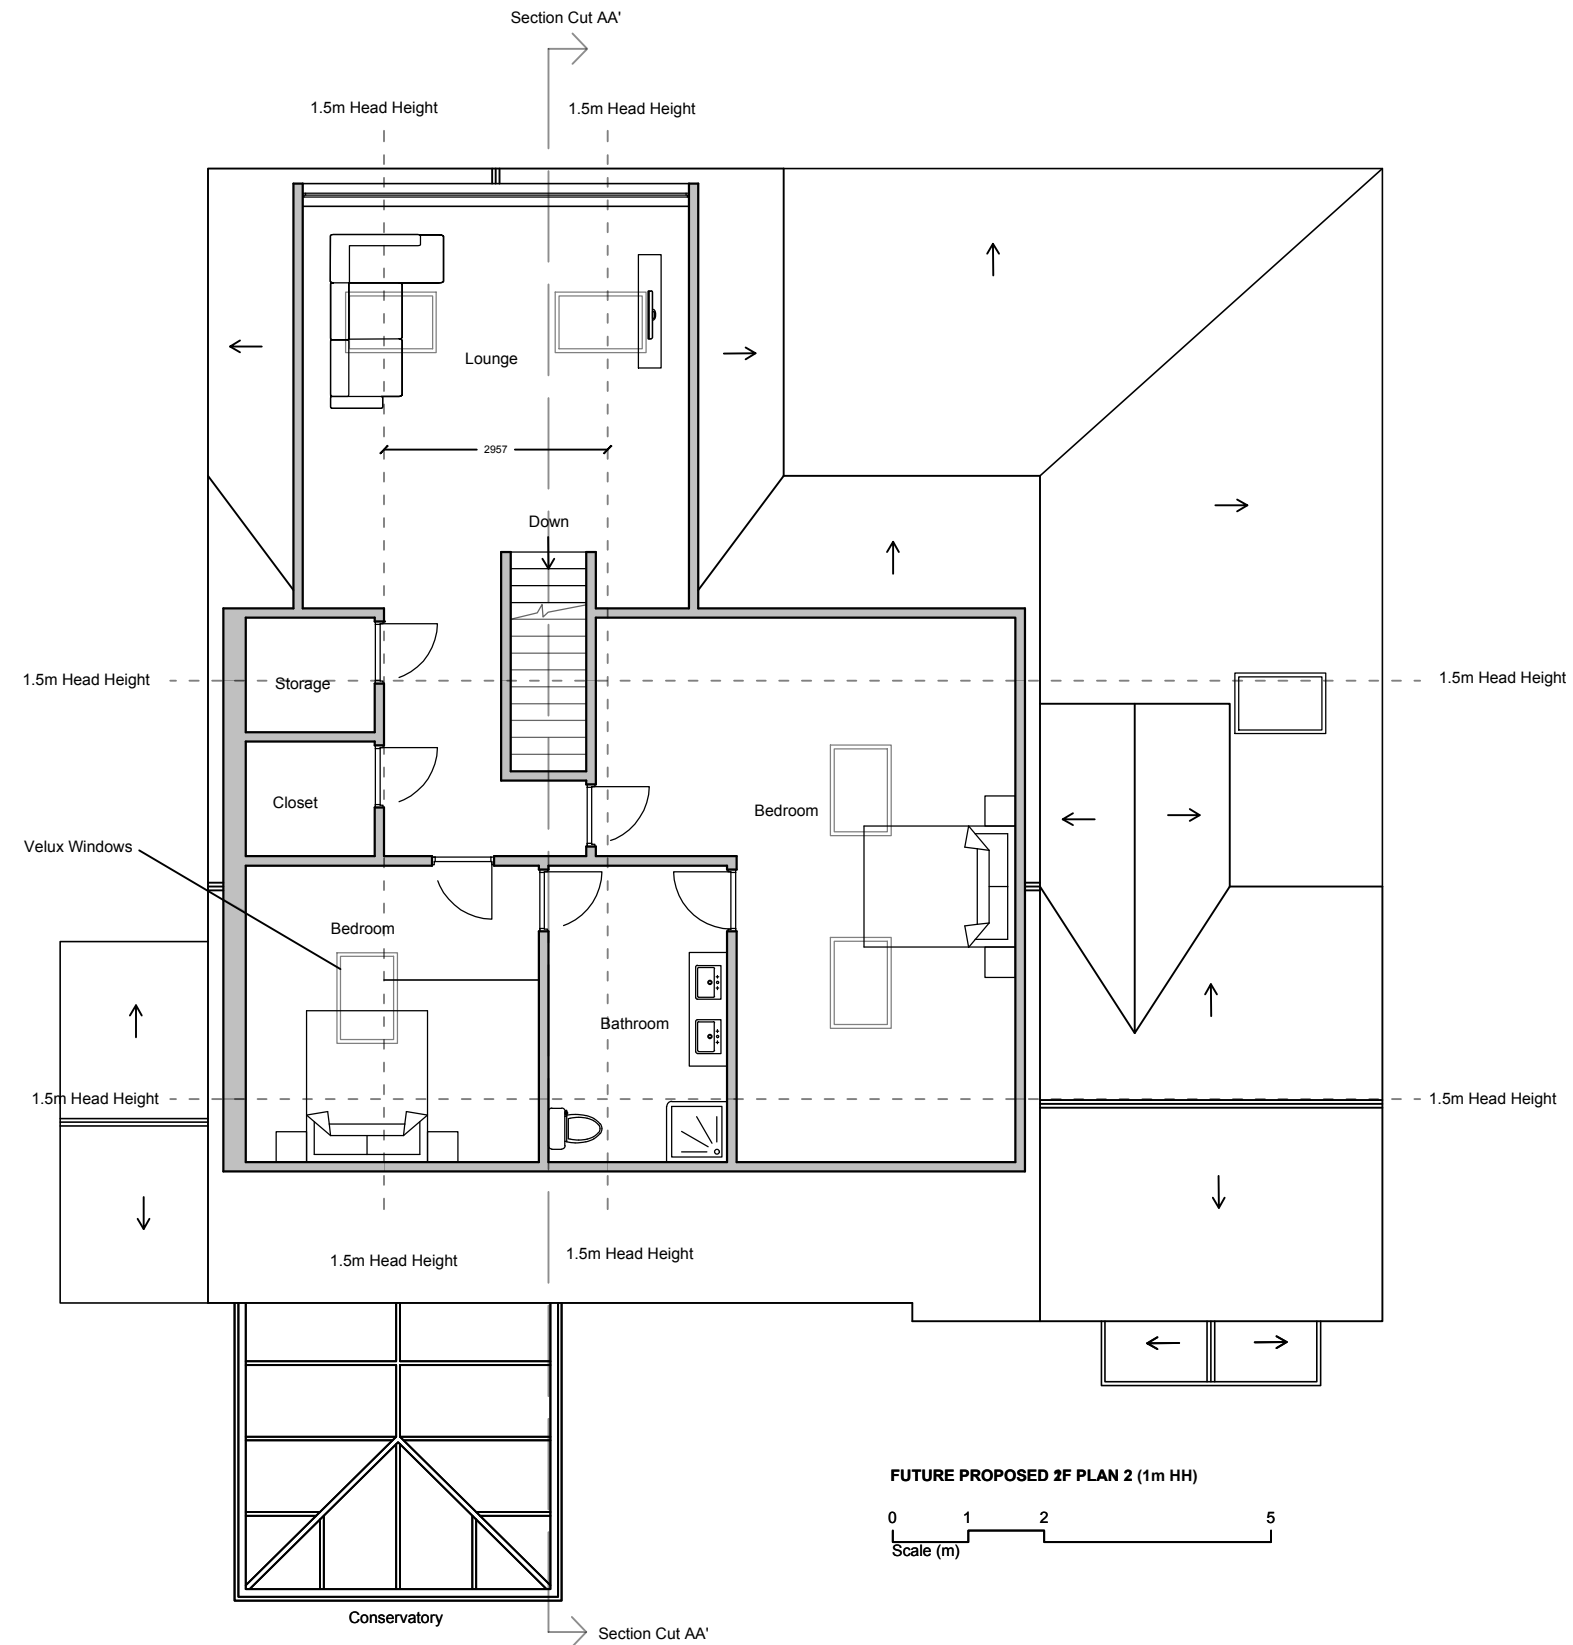

## General Notes

Firm Name and Address



Mason and Marlowe

Mason and Marlowe Ltd.  
Project Managers and Quantity Surveyors

5 Picadilly Place  
Manchester, M1 3BR

Project Name and Address

46 Sergeants Lane  
Whitefield, Manchester  
M45 7TS

Project

Date  
21/11/2022

Scale  
1/100

Sheet

A3