


Do not scale off this drawing. All dimensions to be checked on site prior to manufacture and construction. This drawing is the property of Just-H Architects and should not be reproduced without permission. All discrepancies to be brought to the attention of the architect immediately. This drawing to be read in conjunction with the specification / bill of quantities and related drawings.


REVISION			
P01	FIRST ISSUE	29.07.22	CT
P02	Column sizes and type, and purlin size amended as SE details.	21.09.22	CT
P03	Amended to suit redesign following planning feedback	07.11.22	RCO
P04	Materials notation and additional detail added	08.11.22	RCO
P05	Entrance arches and colour render added,	14.11.22	RCO
P06	Amended to suit revised structure, naming convention altered	08.12.22	RCO
P07	Roofline amended to suit revised geometry	10.02.23	RCO
P08	Green roof removed - PLANNING ISSUE	21.04.23	CT

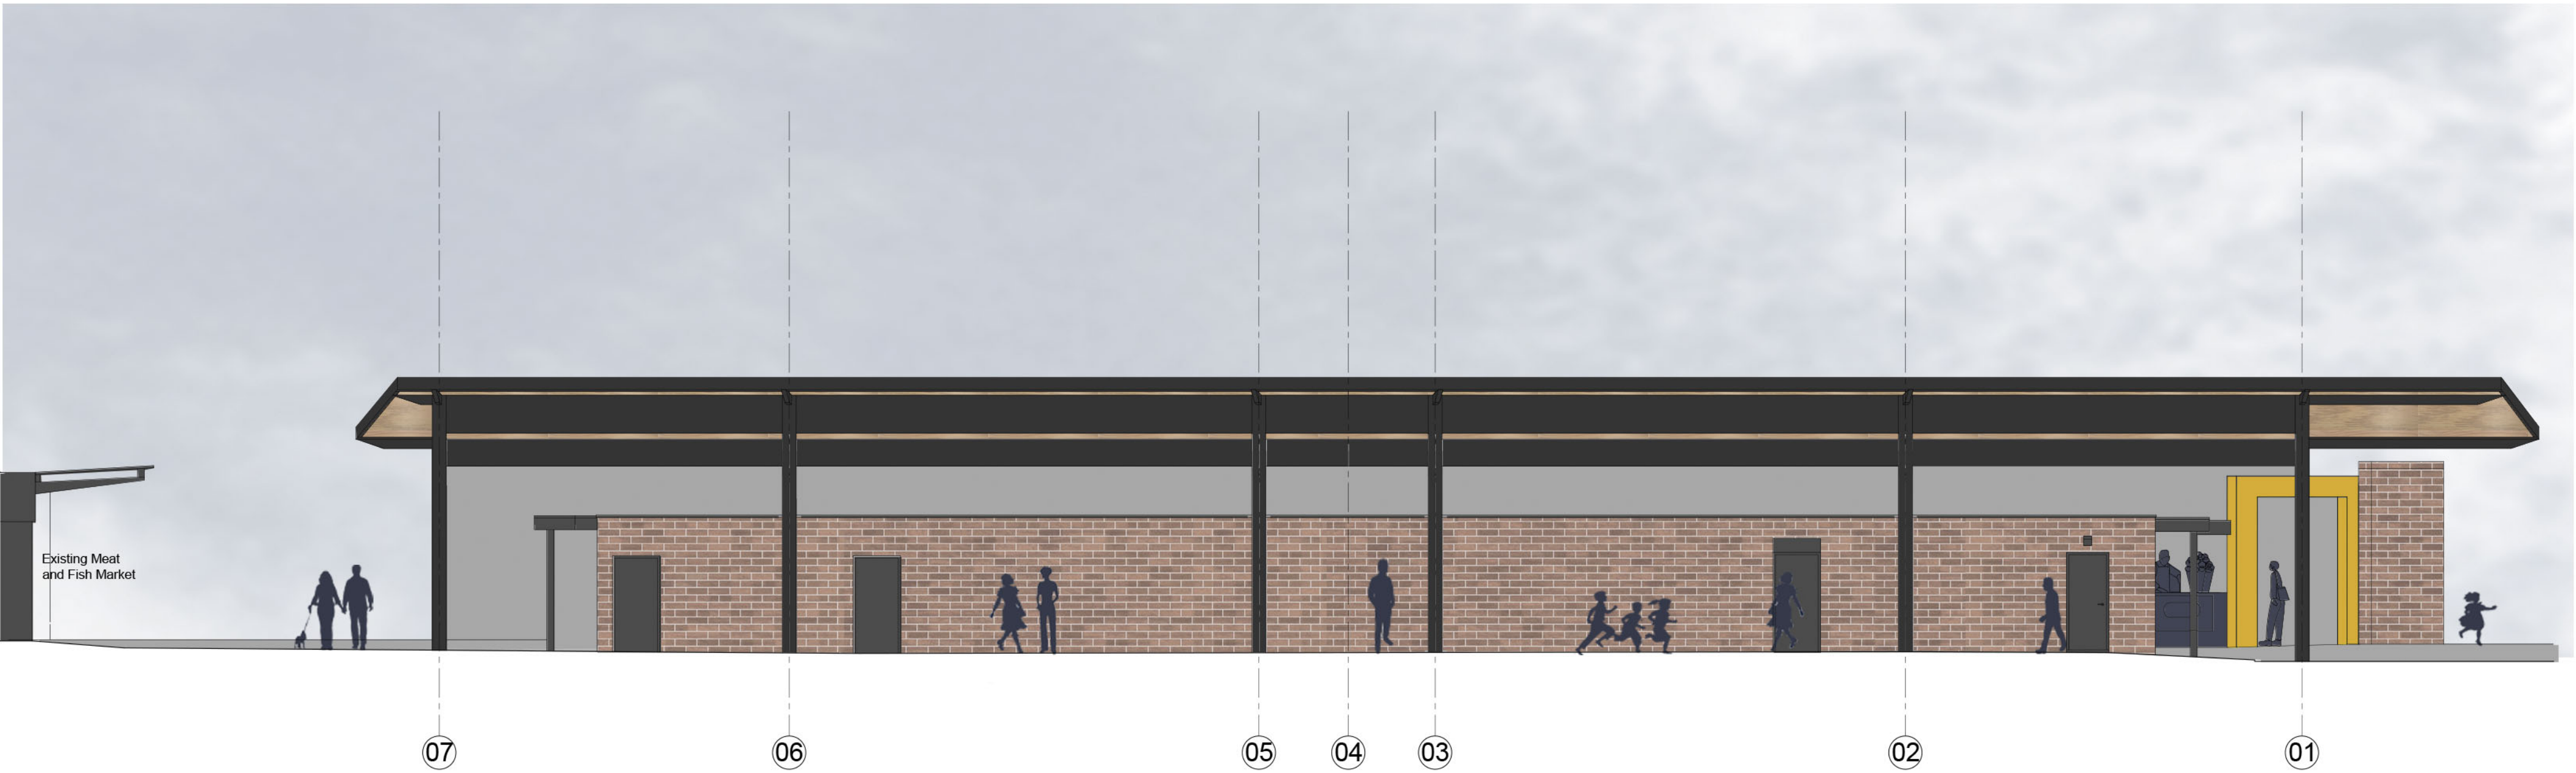

ELEVATION 3 - CANOPY ROOF 1



ELEVATION 2 - CANOPY ROOF 1

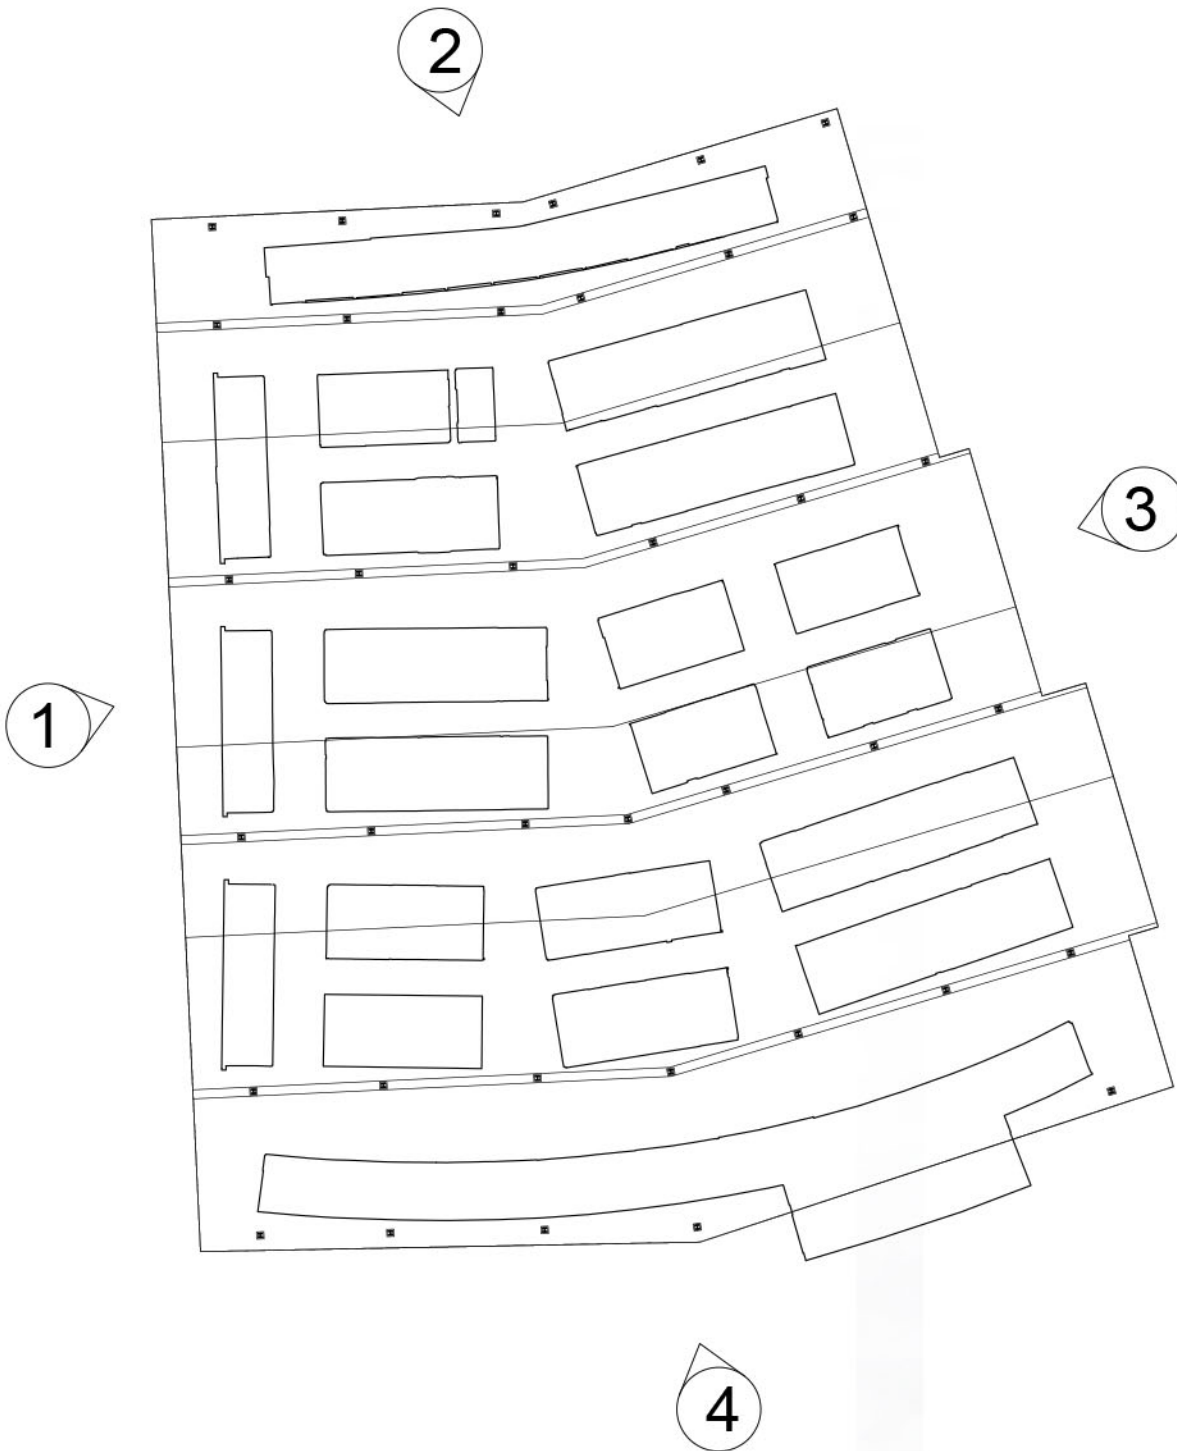

PLANNING ISSUE

BURY COUNCIL	client
BURY MARKET MASTERPLAN	project
PROPOSED MARKET CANOPY ROOF 1 ELEVATIONS SHEET 2	title
BC01	job No.
BURMAR-JHA-XX-02-DR-A-0063 Rev P08	dwg No.
1:100 @ A1	scale
CT	drawn

