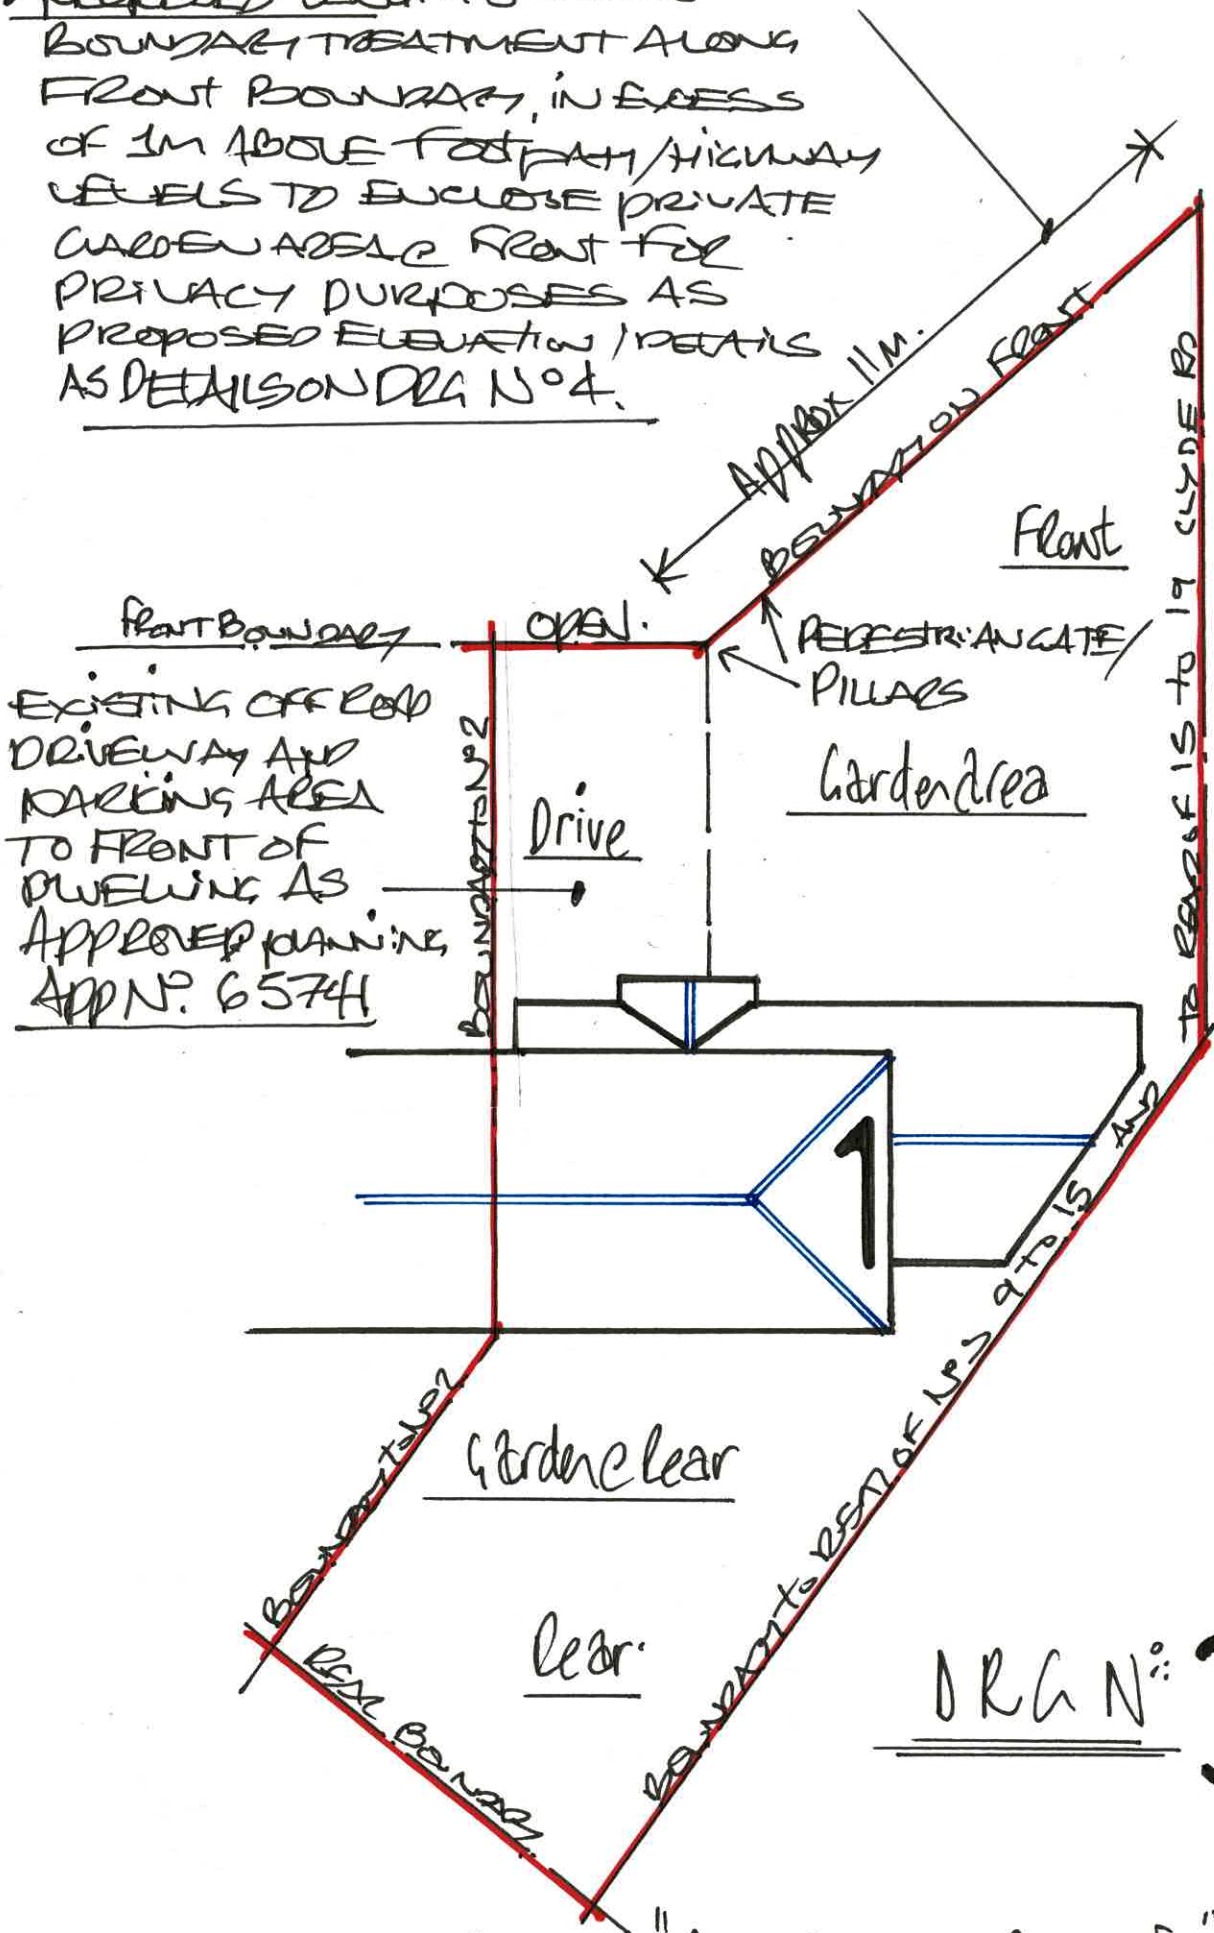
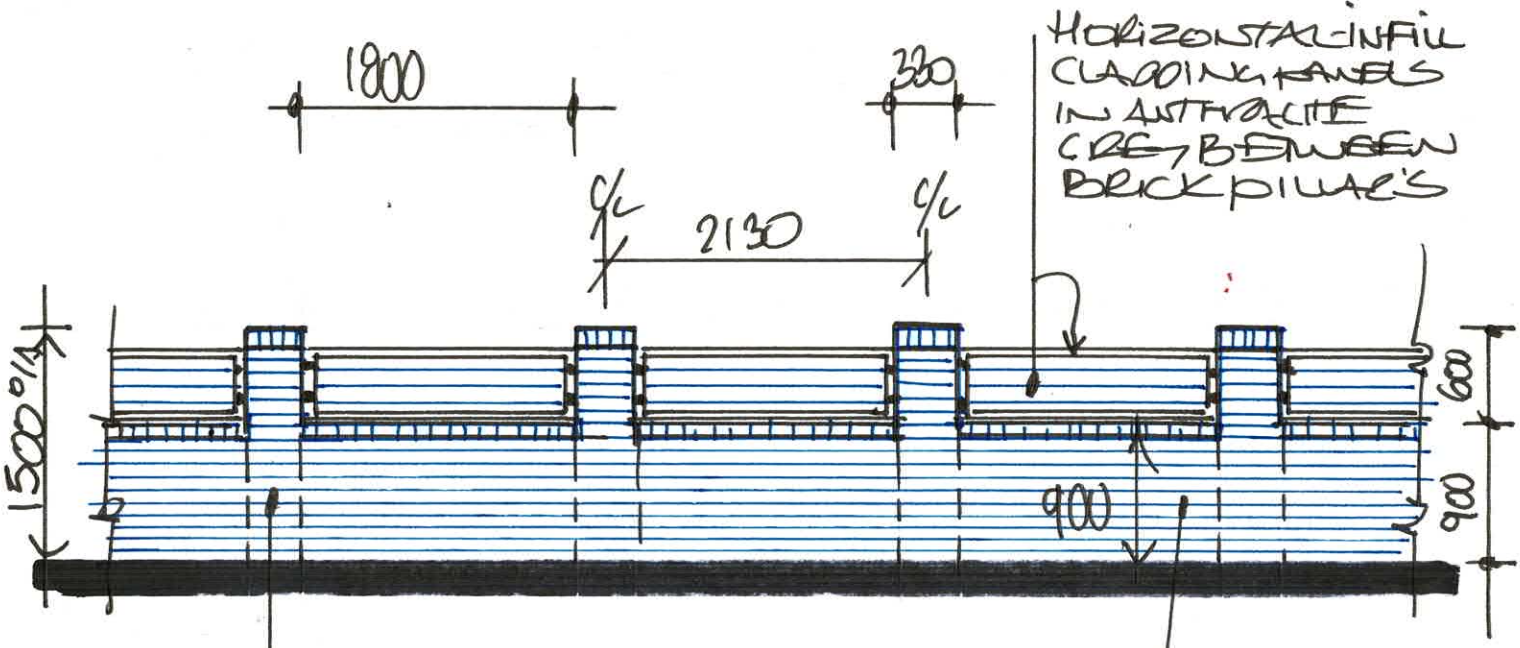
• PROPOSED LENGTH OF NEW BOUNDARY TREATMENT ALONG FRONT BOUNDARY, IN EXCESS OF 1M ABOVE FOOTPATH/HIGHWAY LEVELS TO ENCLOSE PRIVATE GARDEN AREA TO FRONT FOR PRIVACY PURPOSES AS PROPOSED ELEVATION / DETAILS AS DETAILS ON DRG N°4.



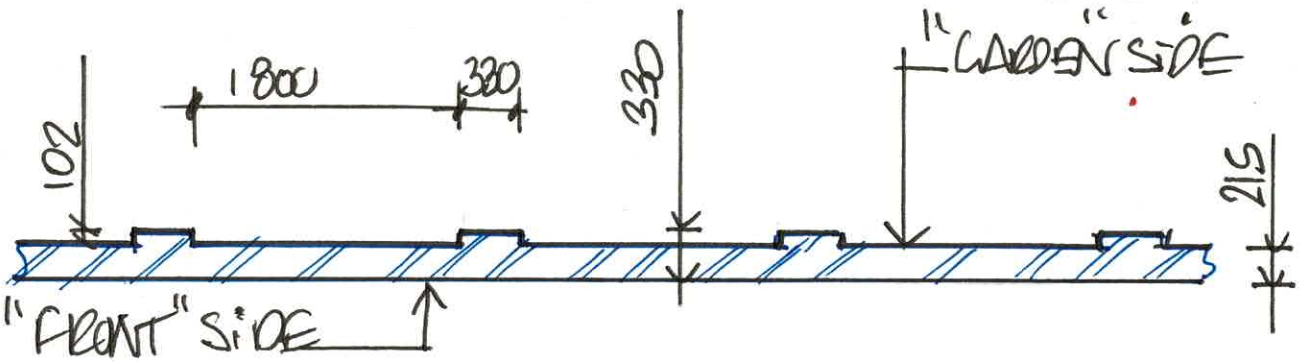

DRG N°: 3A.

1:150 PROPOSED "BLOCK PLAN"




1:50 PROPOSED "ELEVATION FROM FRONT".

- 220m/9" SOLID BRICK IN STAFFS BLUES/STRETCHER BOND AND 1:3 C:S NATURAL MORTAR
- 330 - 1½ BK² PILLARS O/A 1500 AGL




1:50 PLAN OF PROPOSED 'FRONT- WALL'

- STAFFS BLUE FACE BRICKS IN STRETCHER BOND, 1:3 C:S NATURAL MORTAR BRICK ON EDGE ETC BUILT SOLID 220m/9" x 900 AGL BOTTOM PANELS WITH 330² - 1½ BK² PILLARS @ 2130 c/c BUILT UP TO 1500 AGL AND INCLUDING 1800 x 600 INFIL PANELS IN HORIZONTAL CLADDING IN ANTHRACITE RAL GREY COATINGS ~~BETWEEN~~ BRICK PILLARS.
- BASE WALL PANEL @ 900m AGL
- PILLARS TO AN O/A HEIGHT OF 1500m AGL
- WITH INFIL PANELS BETWEEN PILLARS

DRG No: 4