



1 Front - Proposed - 72-74
1 : 100




2 Rear - Proposed - 74
1 : 100



3 Left Side - Proposed - 72
1 : 100



4 Left Side - Proposed - 74
1 : 100

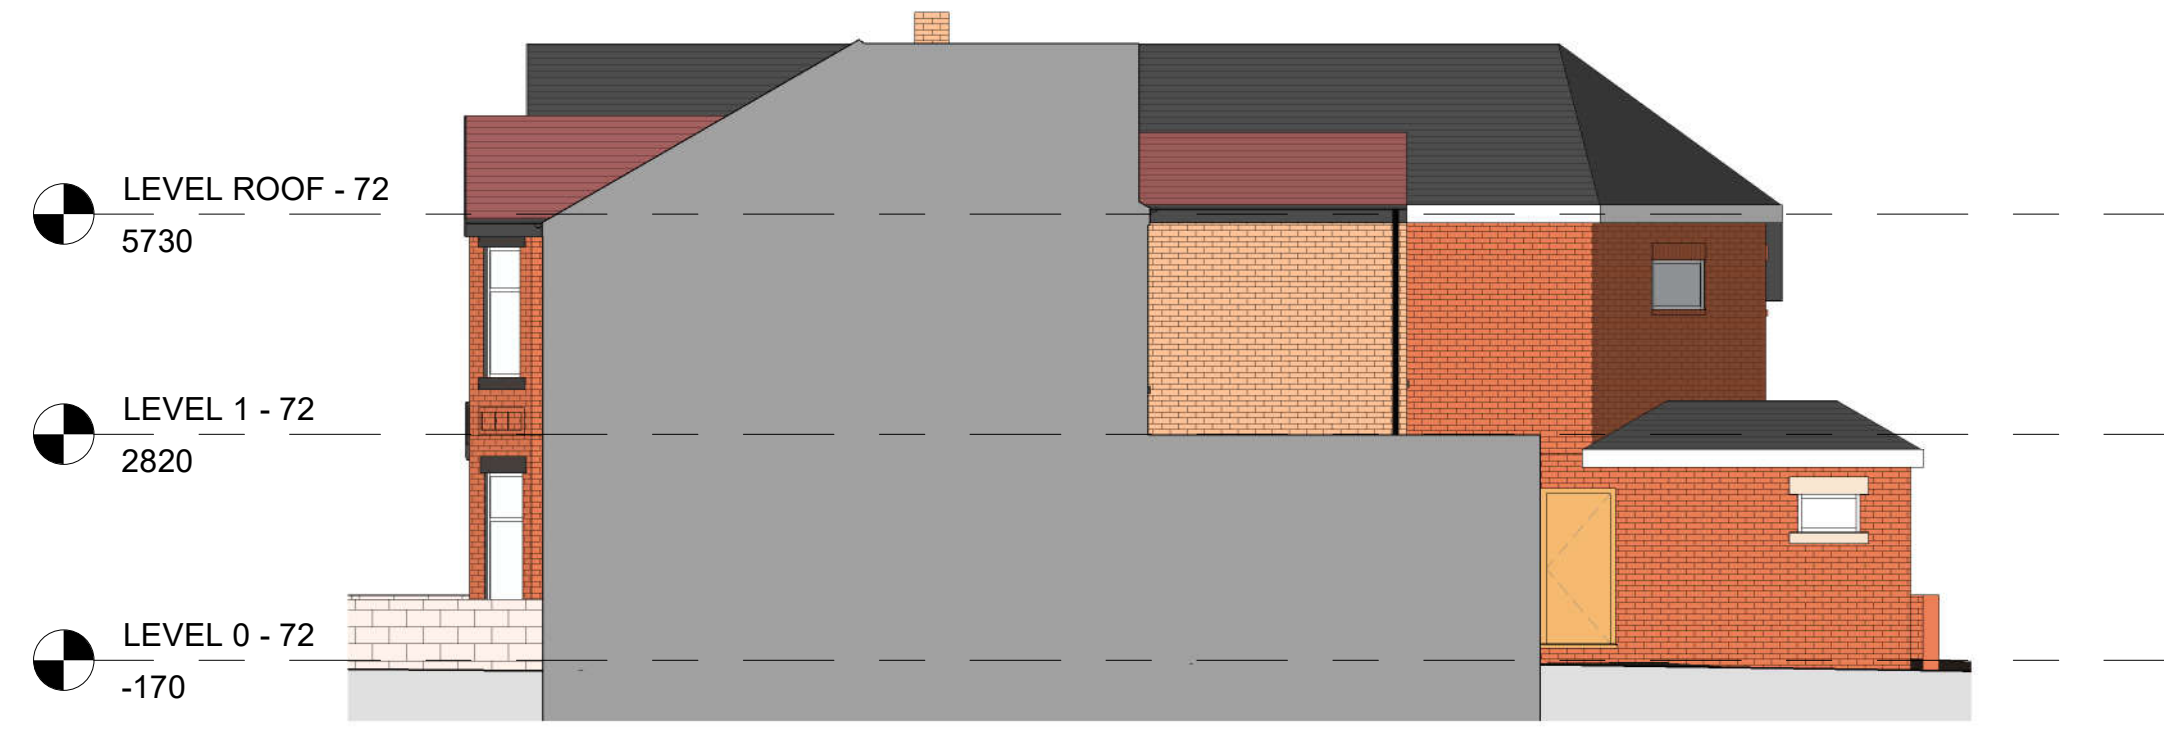

5 Right Side - Proposed - 72
1 : 100



6 Right Side - Proposed - 74
1 : 100

2	Planning - Revised	27/02/2024
1	Revised Plans	20/09/2023
No.	Description	Date

PROJECT 72-74 King's Road		
TITLE 72-74 Proposed Elevations		
CLIENT Cope		
STATUS DESIGN		
DRAWN BY SG	DATE 31/12/2020	SCALE (@ A1) 1 : 100
PROJECT NUMBER GSS23082	DRAWING NUMBER 003A	REV 2
GOLD SKETCH S T U D I O S www.goldsketch.co.uk info@goldsketch.co.uk 0161 792 9595		
NOTES © COPYRIGHT ALL RIGHTS RESERVED. THIS DRAWING IS NOT TO BE REPRODUCED WITHOUT WRITTEN CONSENT. DRAWING TO BE USED FOR THE STATUS INDICATED ONLY. NO CONFIRMED ON SITE. ANY DISCREPANCIES TO BE REPORTED TO THE ALL DIMENSIONS ARE TO THE EXTERIOR FINISH UNLESS OTHERWISE STATED. DIMENSIONS PRIOR TO THE COMMENCEMENT OF ANY WORK. ALL WORK AND MATERIALS TO BE IN ACCORDANCE WITH CURRENT STATUTORY REGULATIONS, RELEVANT CODES OF PRACTICE AND BRITISH STANDARDS. ALL DIMENSIONS ON THIS DRAWING ARE IN MILLIMETERS UNLESS OTHERWISE STATED.		