
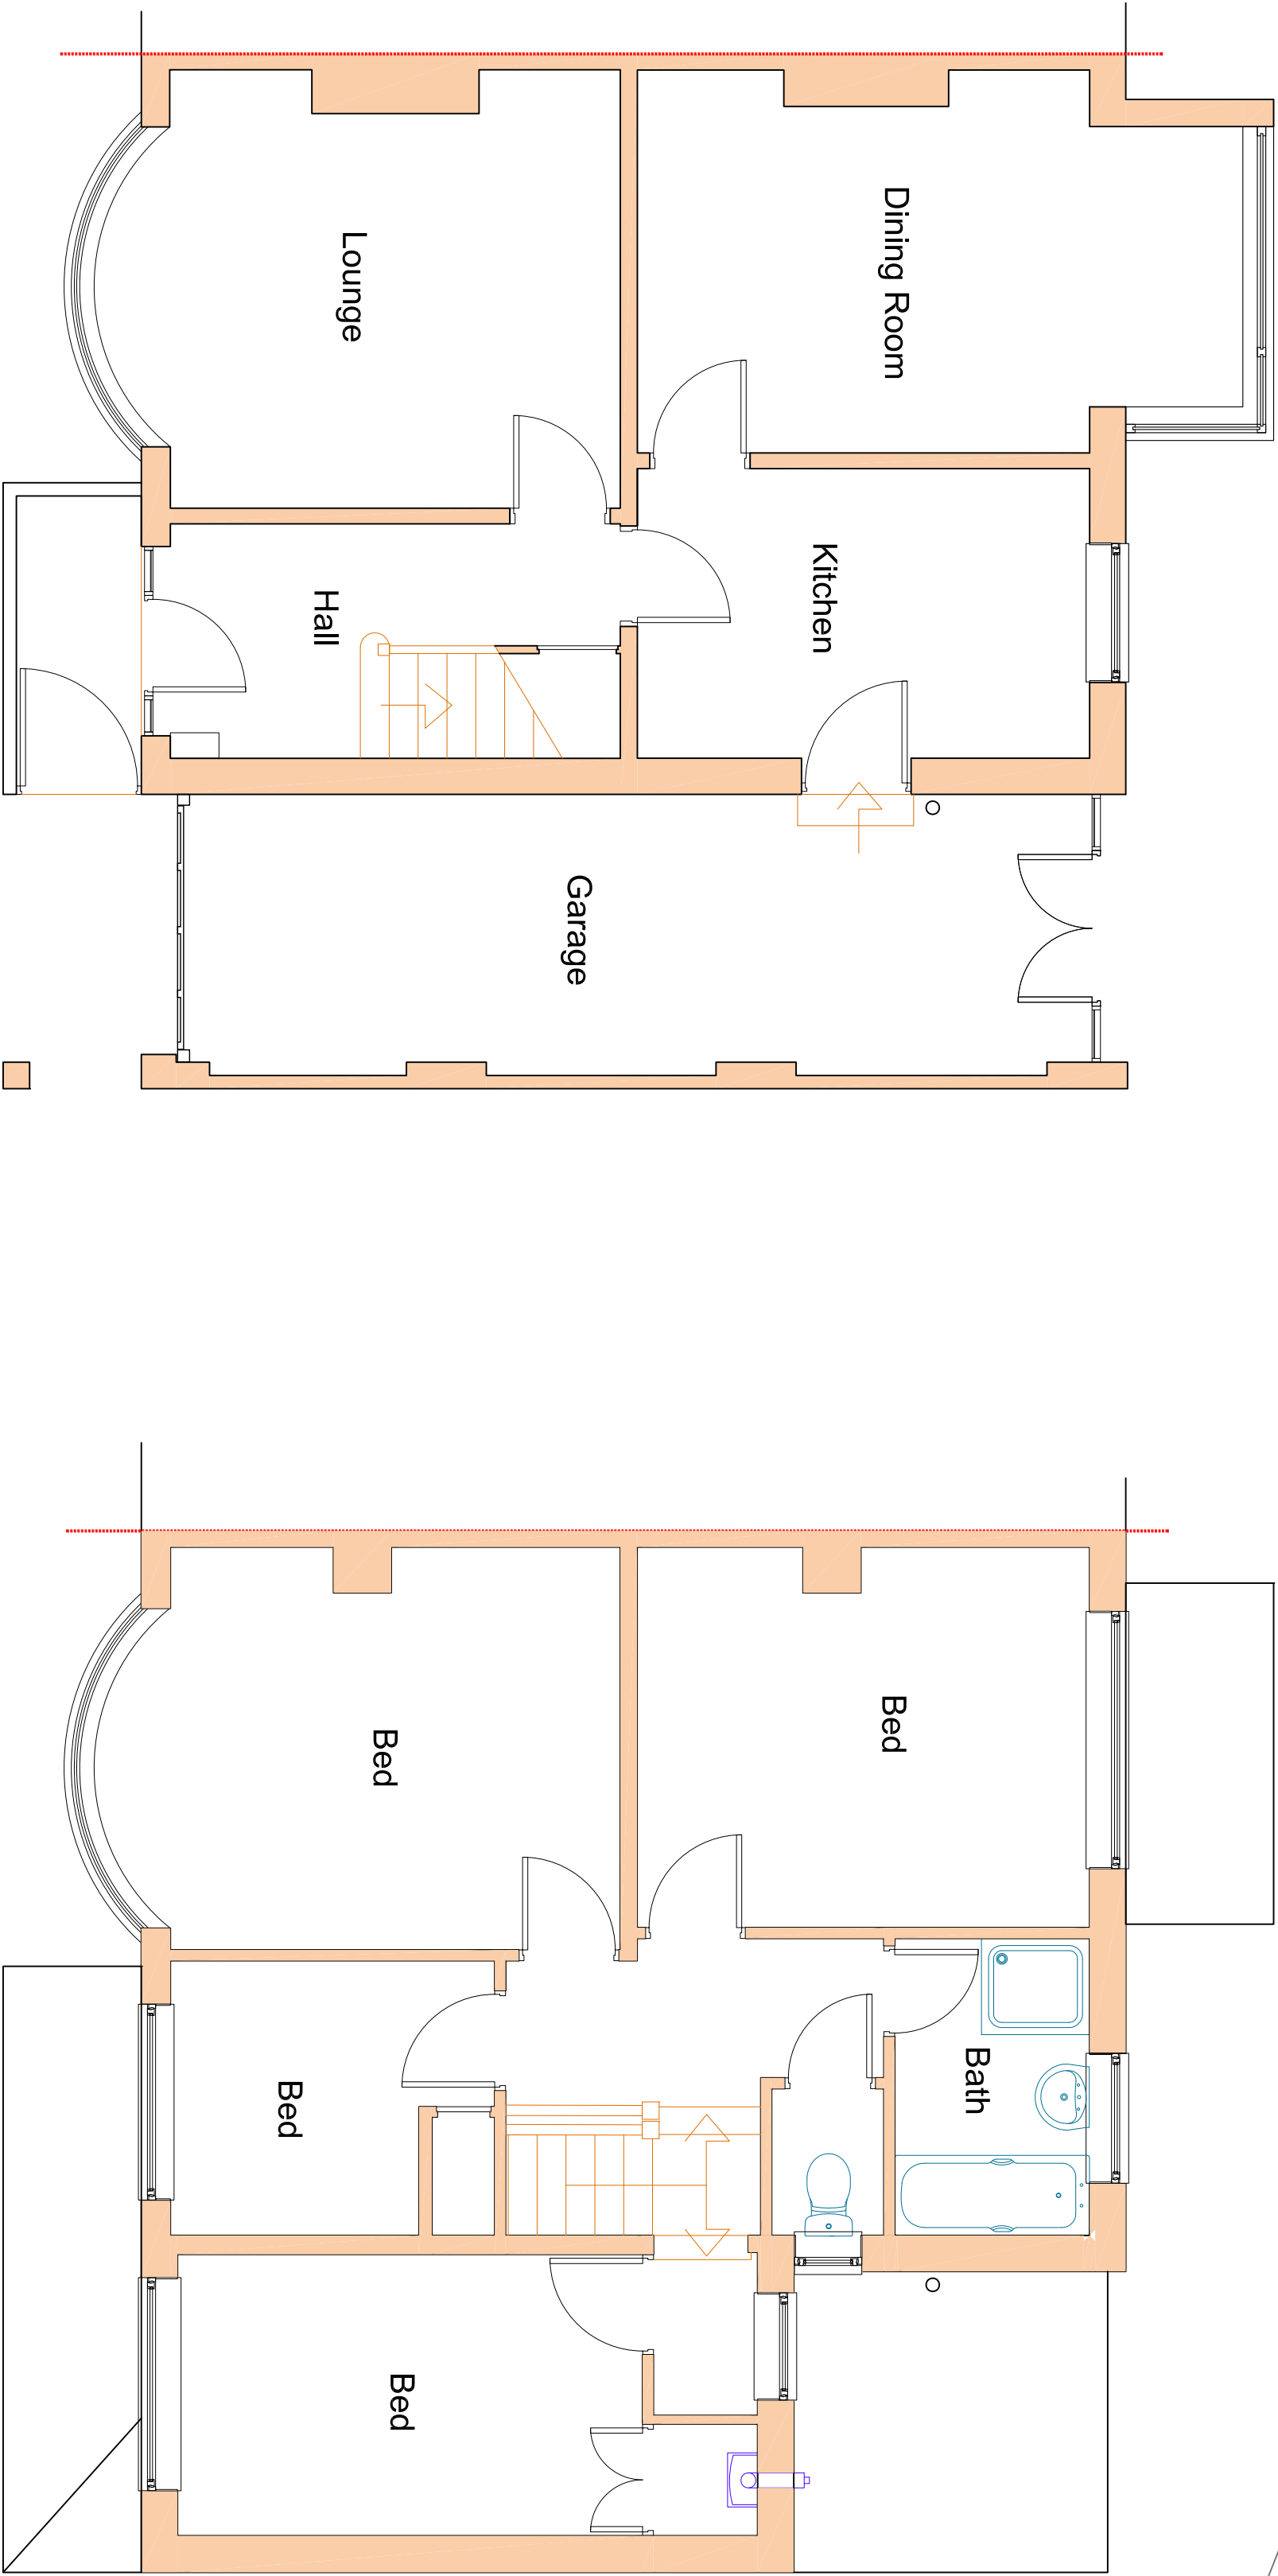


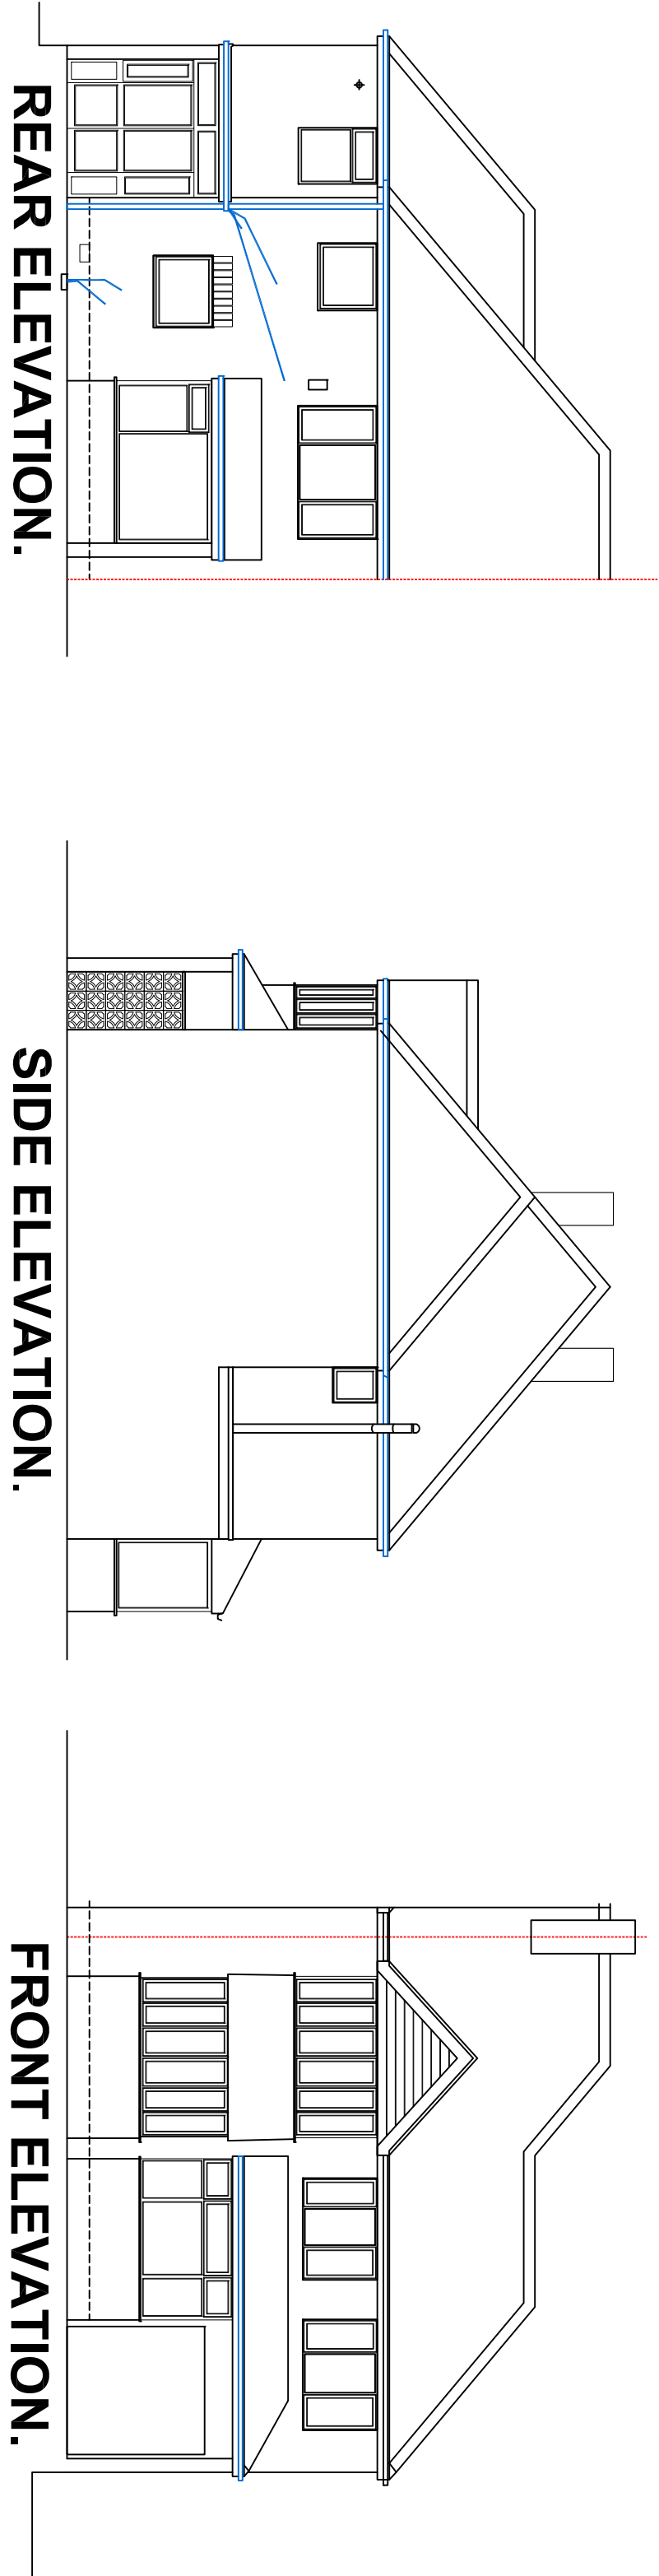

All levels and dimensions must be checked on site by the contractor prior to commencement of works. Any variations must be immediately reported to GreenSkyArchitecture.

All information contained within this drawing and any attached details or specifications are copyright of GreenSkyConsult Ltd trading as GreenSkyArchitecture. Copying of this document in full or in part is strictly forbidden without the expressed written consent of GreenSkyConsult Ltd.

ONLY TO BE USED FOR CONSTRUCTION WHERE THE SCHEME IS BEING UNDERTAKEN USING LOCAL AUTHORITY BUILDING CONTROL SERVICES.

© GreenSkyConsult Ltd.

Notes

Revision	Date	Note
----------	------	------

1:1250 125m



Green Sky Architecture is a trading name of Green Sky Consult Ltd. Company Registered in Cardiff no 7203126

Client
Lucy Hampson & James Blackshaw

Project Title
58 Apollo Avenue, Bury , Lancs BL9 8HG

Drawing Title
EXISTING PLANS

Drawn	Checked	Date	Scale	Revision
MS		24.12.2023	1:50 @ A1	
1543.01		1:100 @ A3		

Drawing Status	Information	Draft	Approval	Tender	Construction	As Built
		☐	☒	☐	☐	☐