


93 Simister Lane, M25 2SU

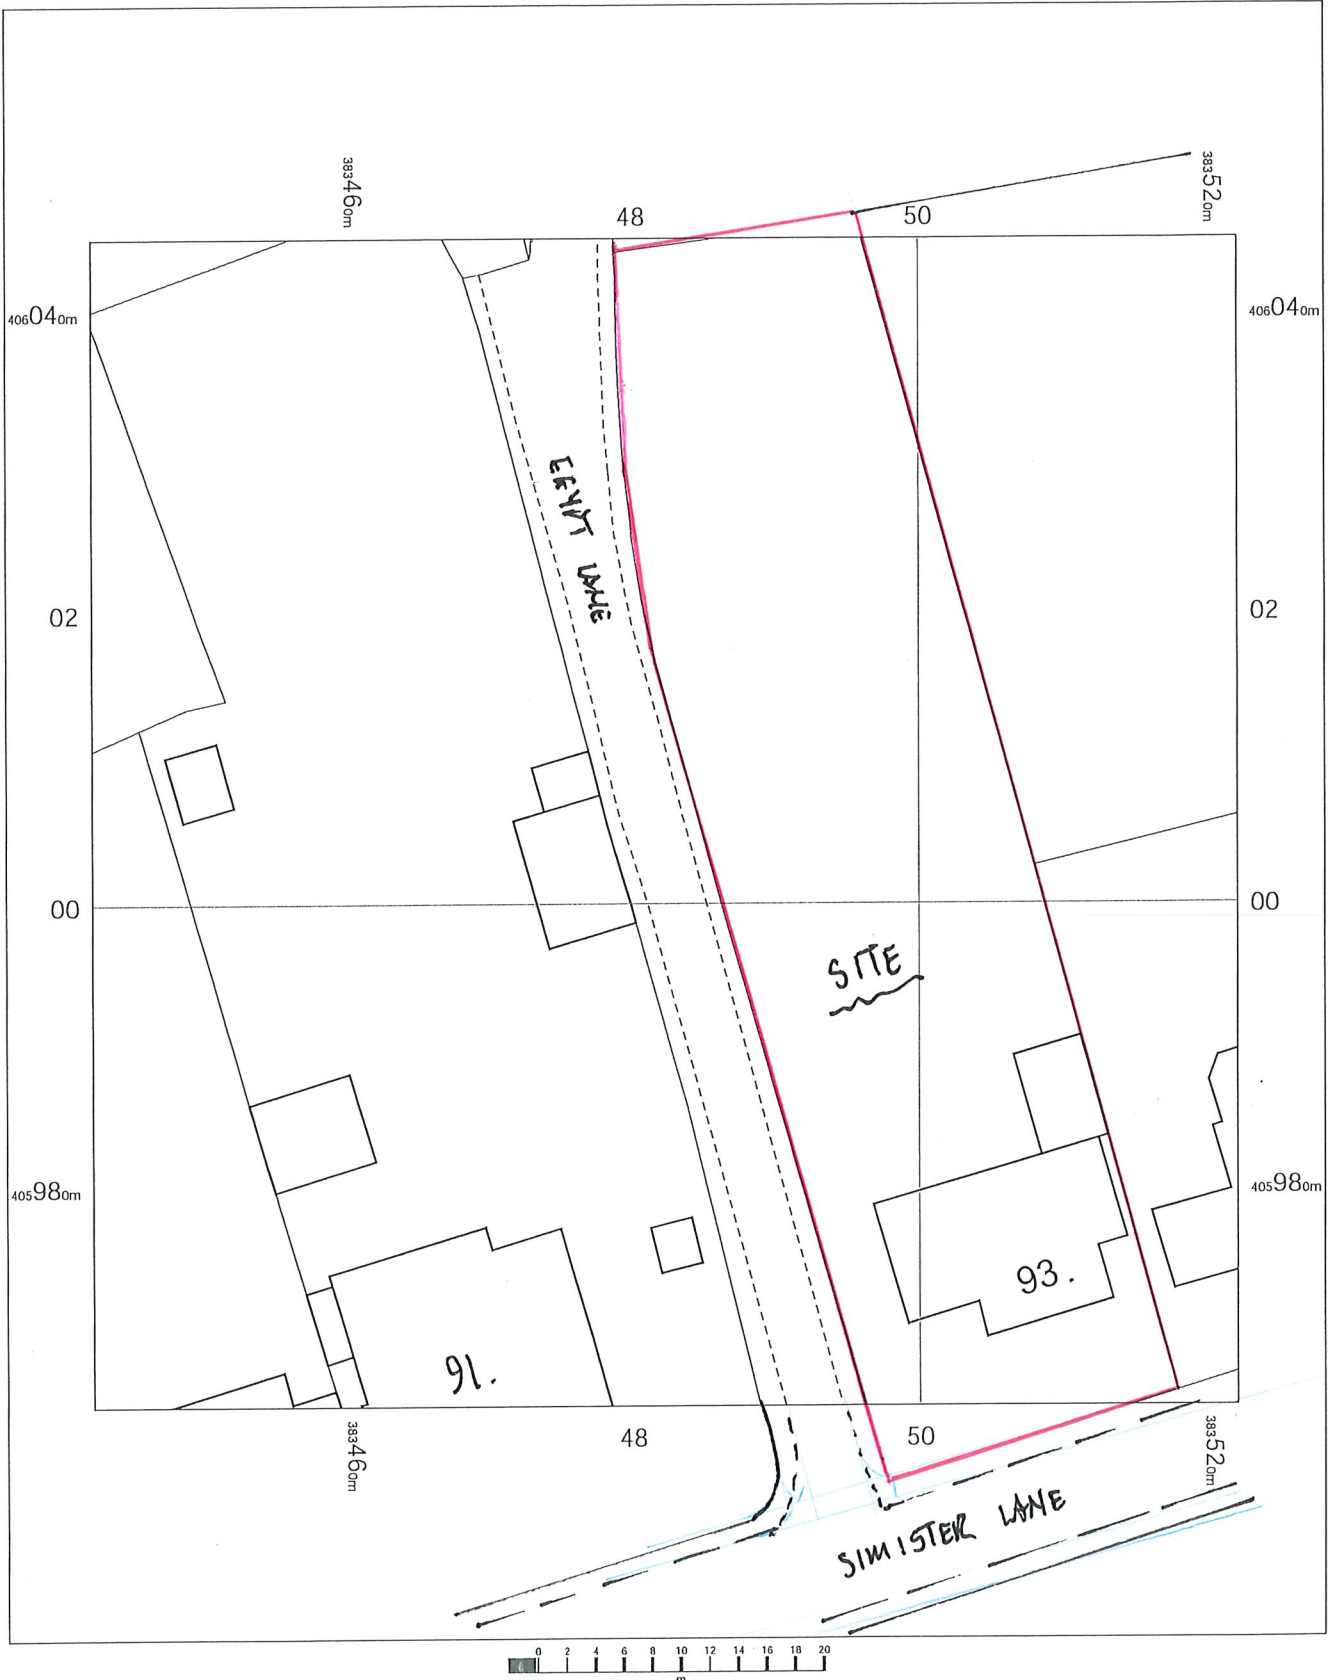



BLOCK PLAN SCALE 1:500.

93 Simister Lane,
Manchester,
Prestwich,
Bury
M25 2SU

OS MasterMap 1250/2500/10000 scale
Thursday, January 25, 2024, ID: MPMBW-01146009
www.blackwellmapping.co.uk

1:500 scale print at A4, Centre: 383482 E, 406006 N

©Crown Copyright Ordnance Survey. Licence no.
100041041

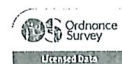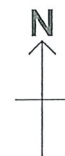

BLACKWELL'S
MAPPING SERVICES
PERSONAL & PROFESSIONAL MAPPING
www.blackwellmapping.co.uk

TEL: 0800 151 2612
maps@blackwell.co.uk