



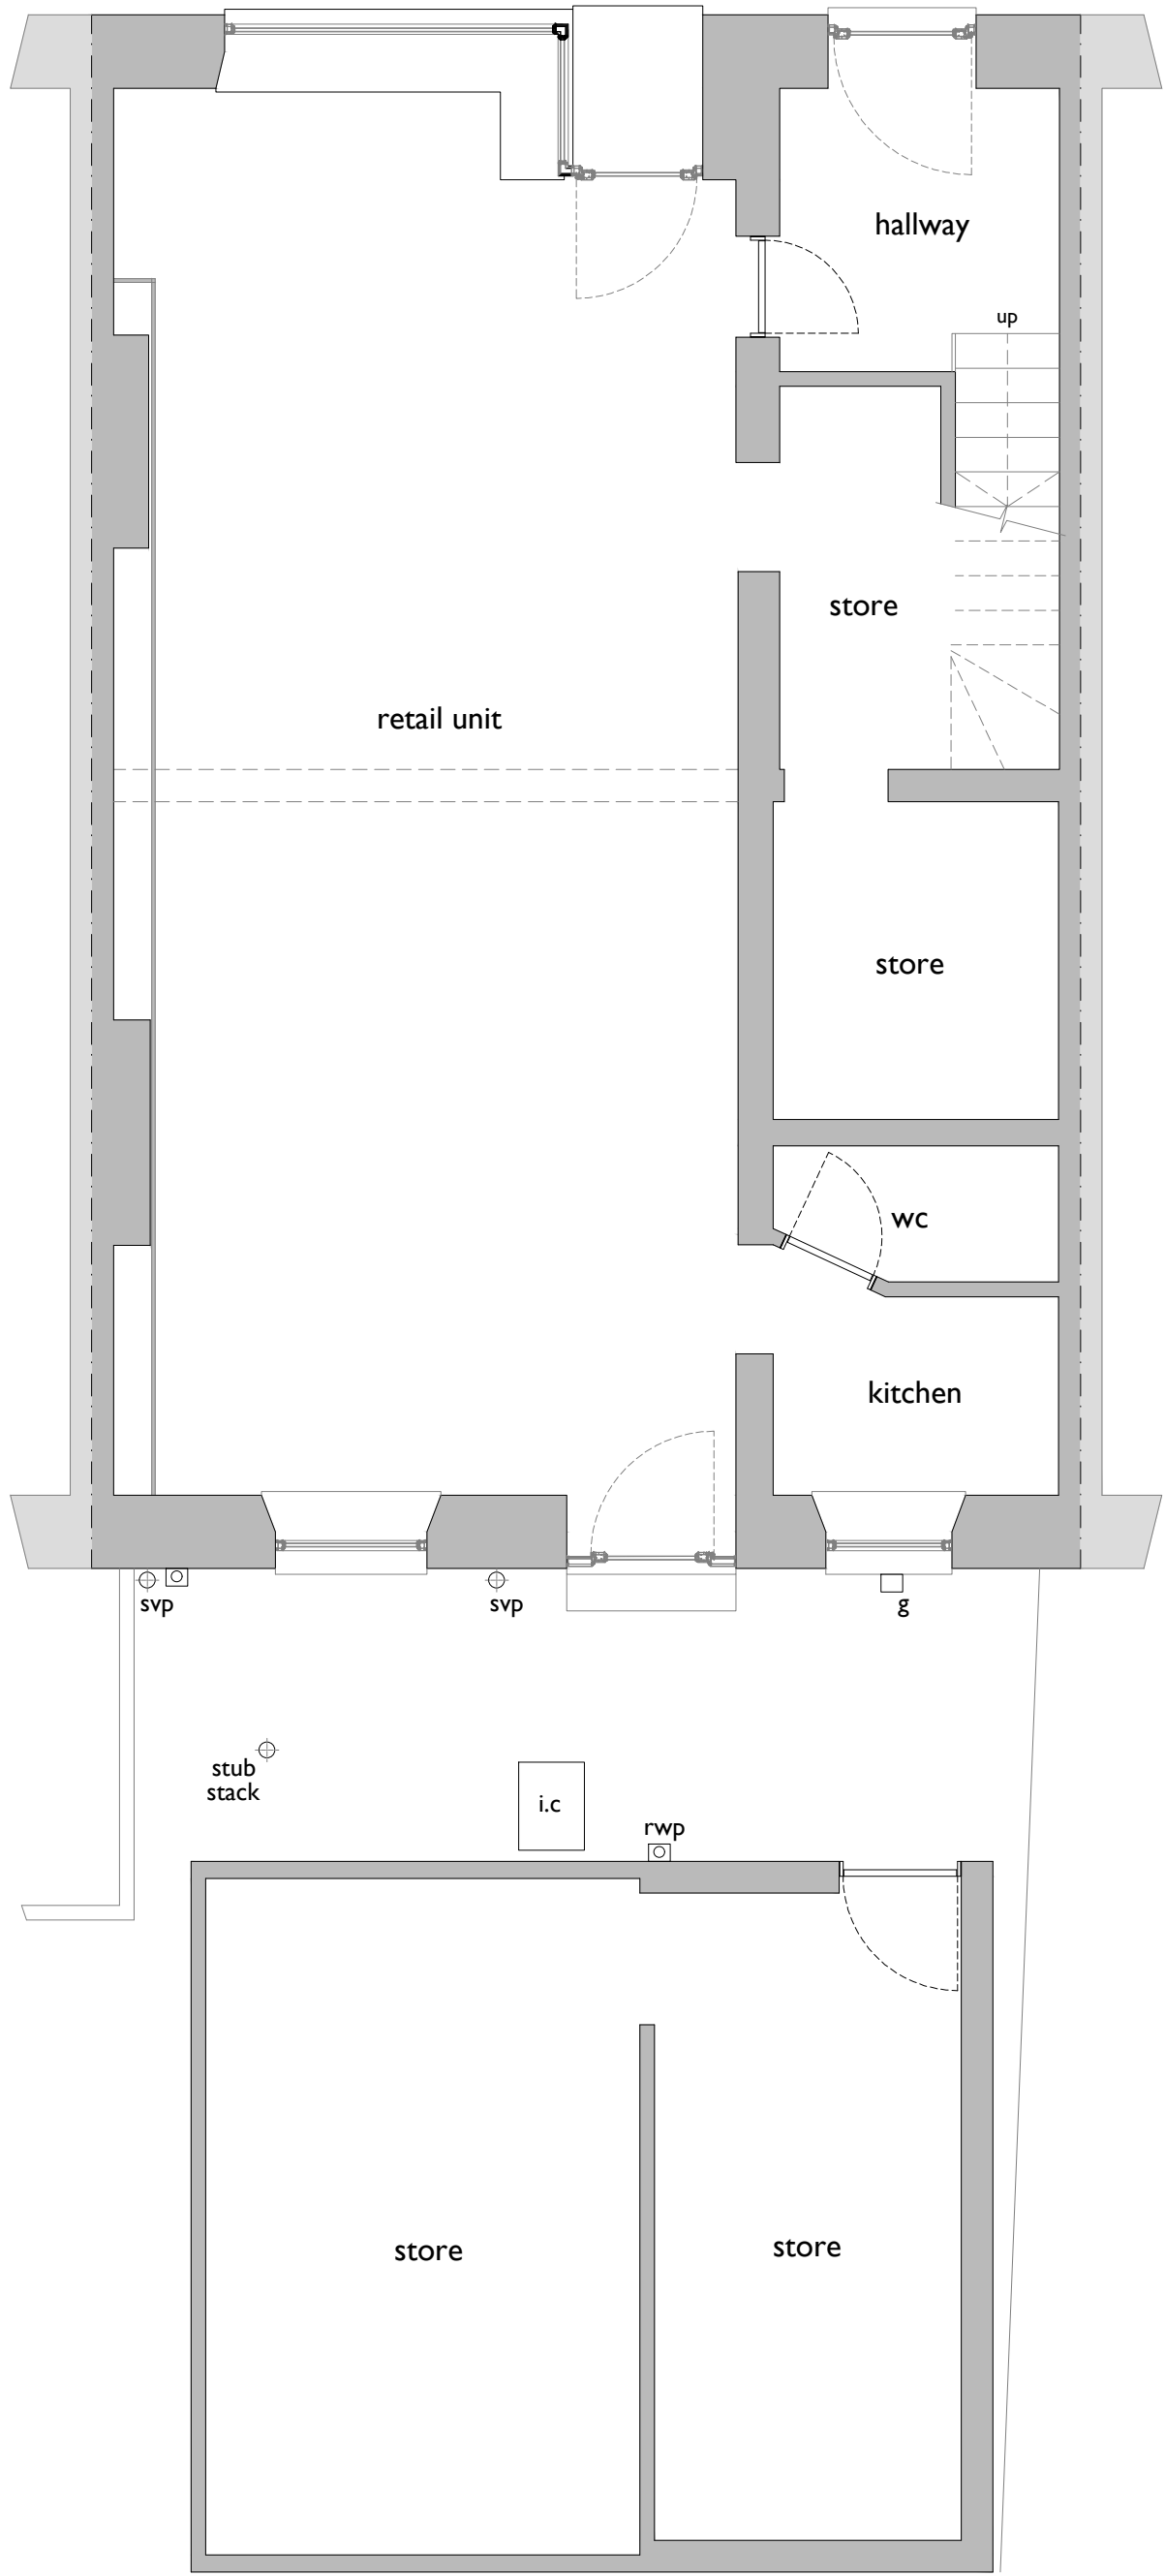


existing ground floor plan

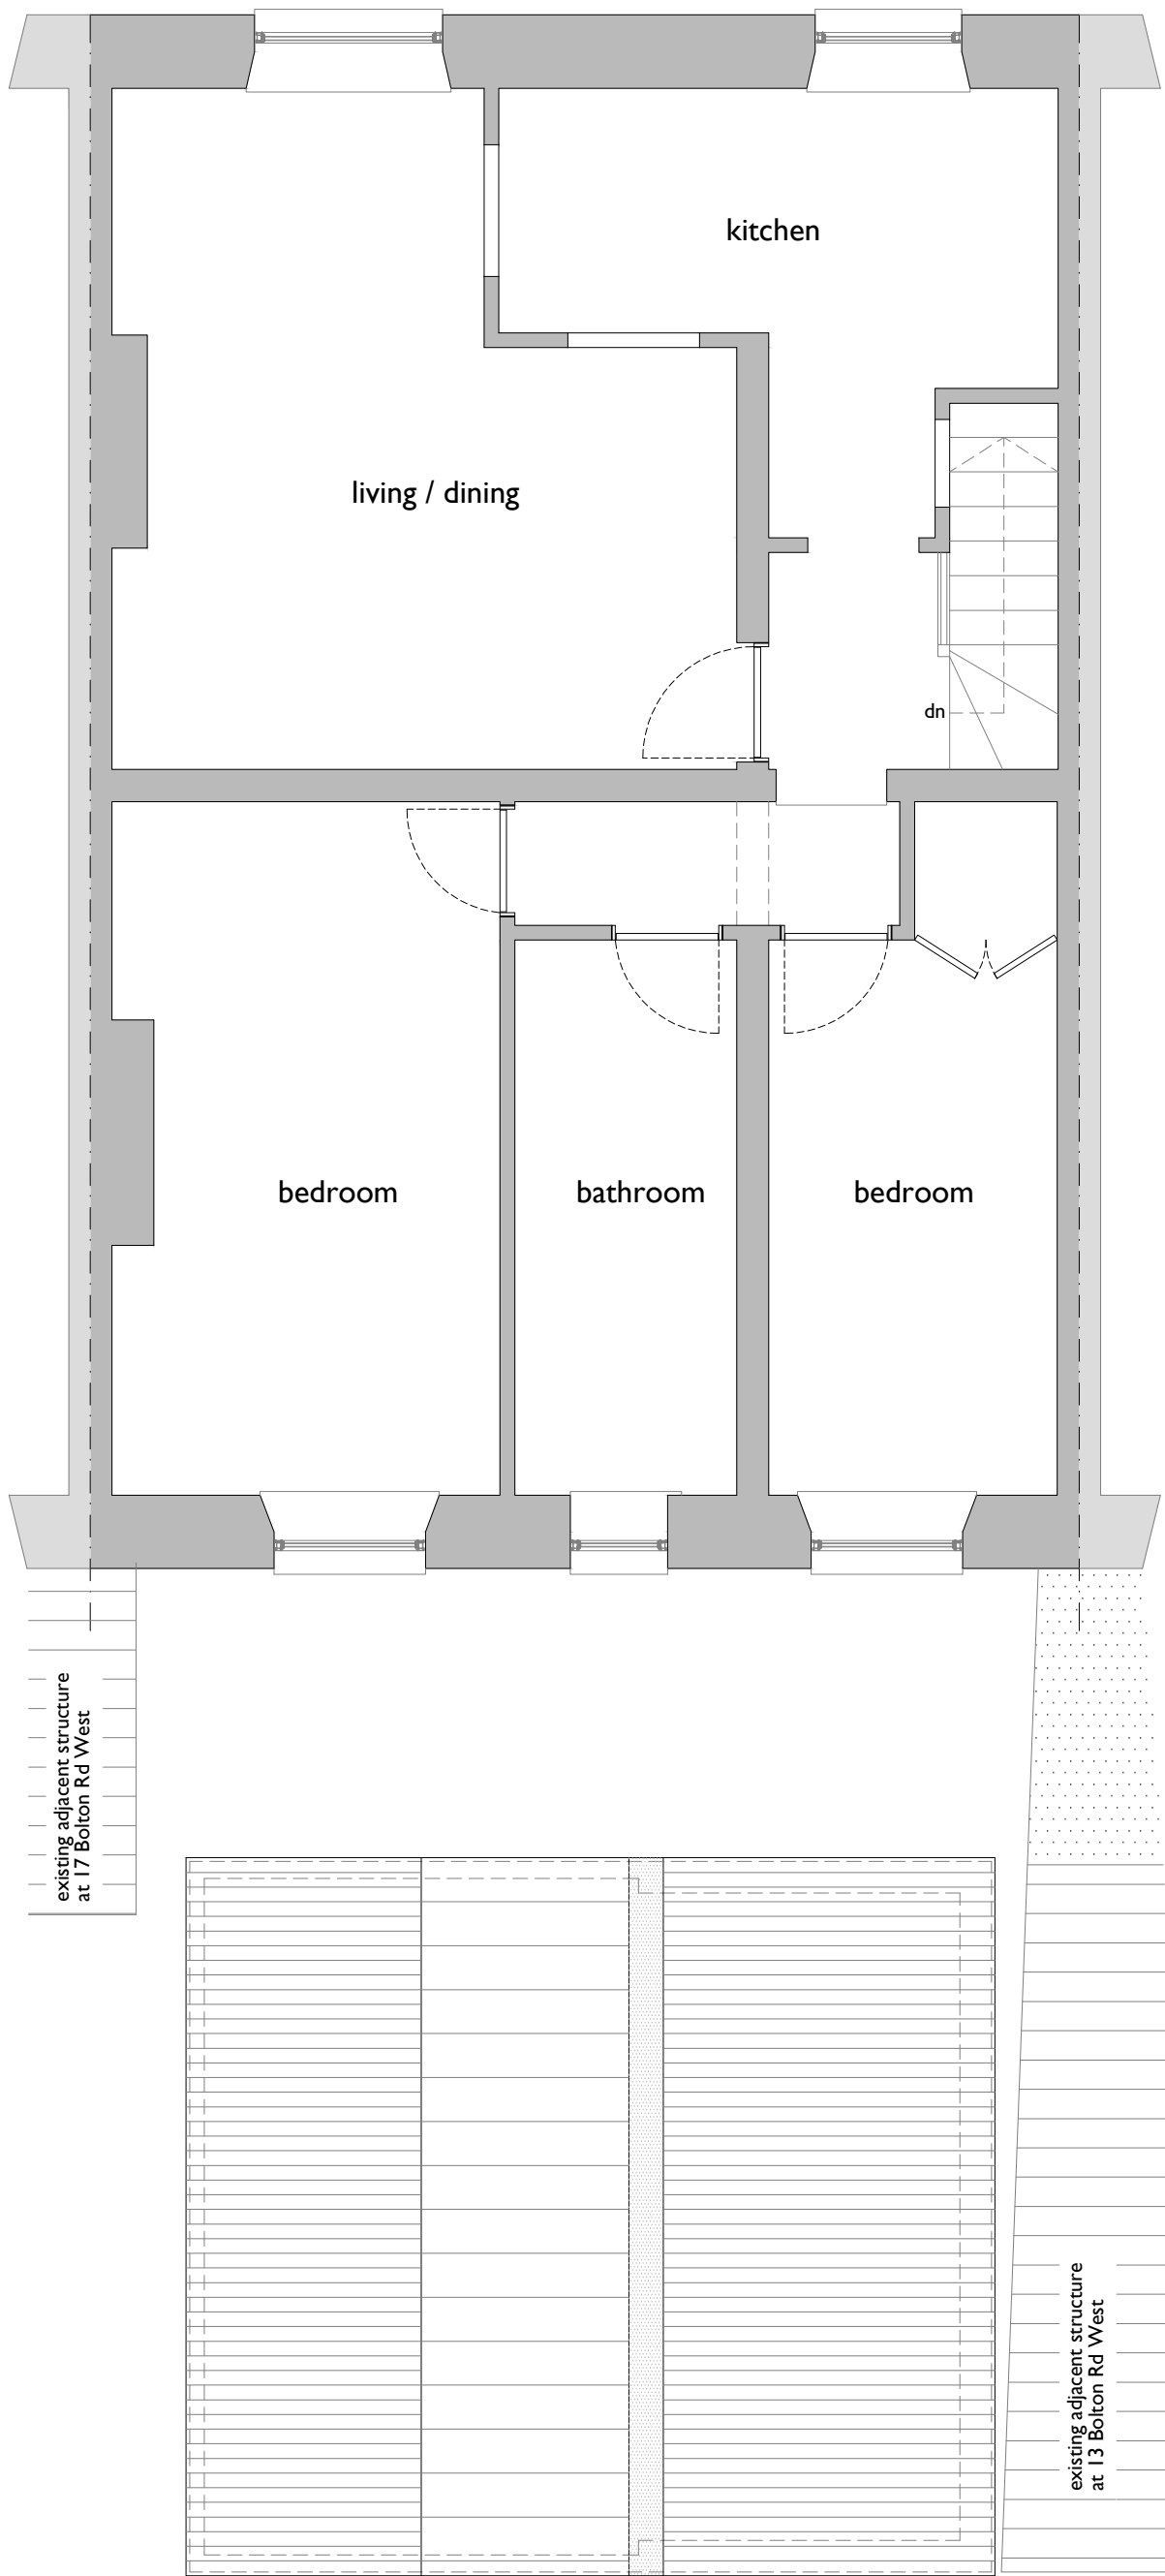

existing first floor plan / roof plan



existing front elevation

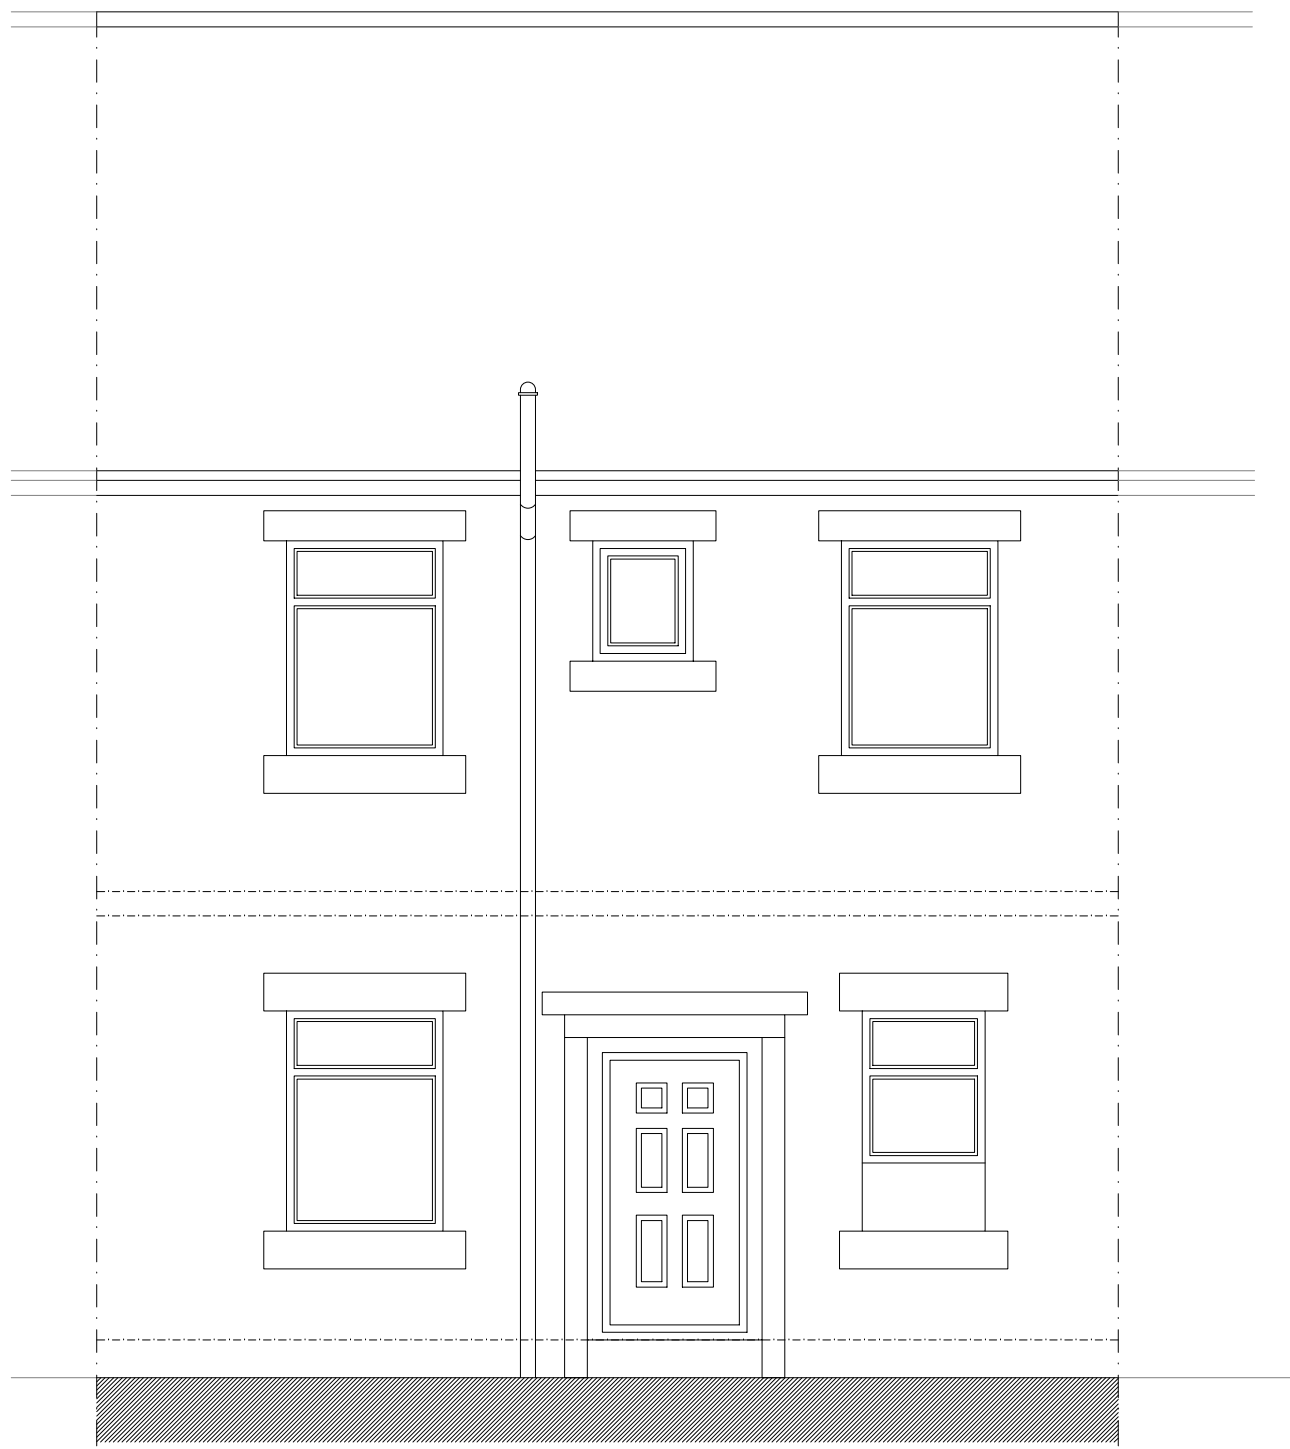

existing rear elevation



existing rear elevation street scene from pilkington street