




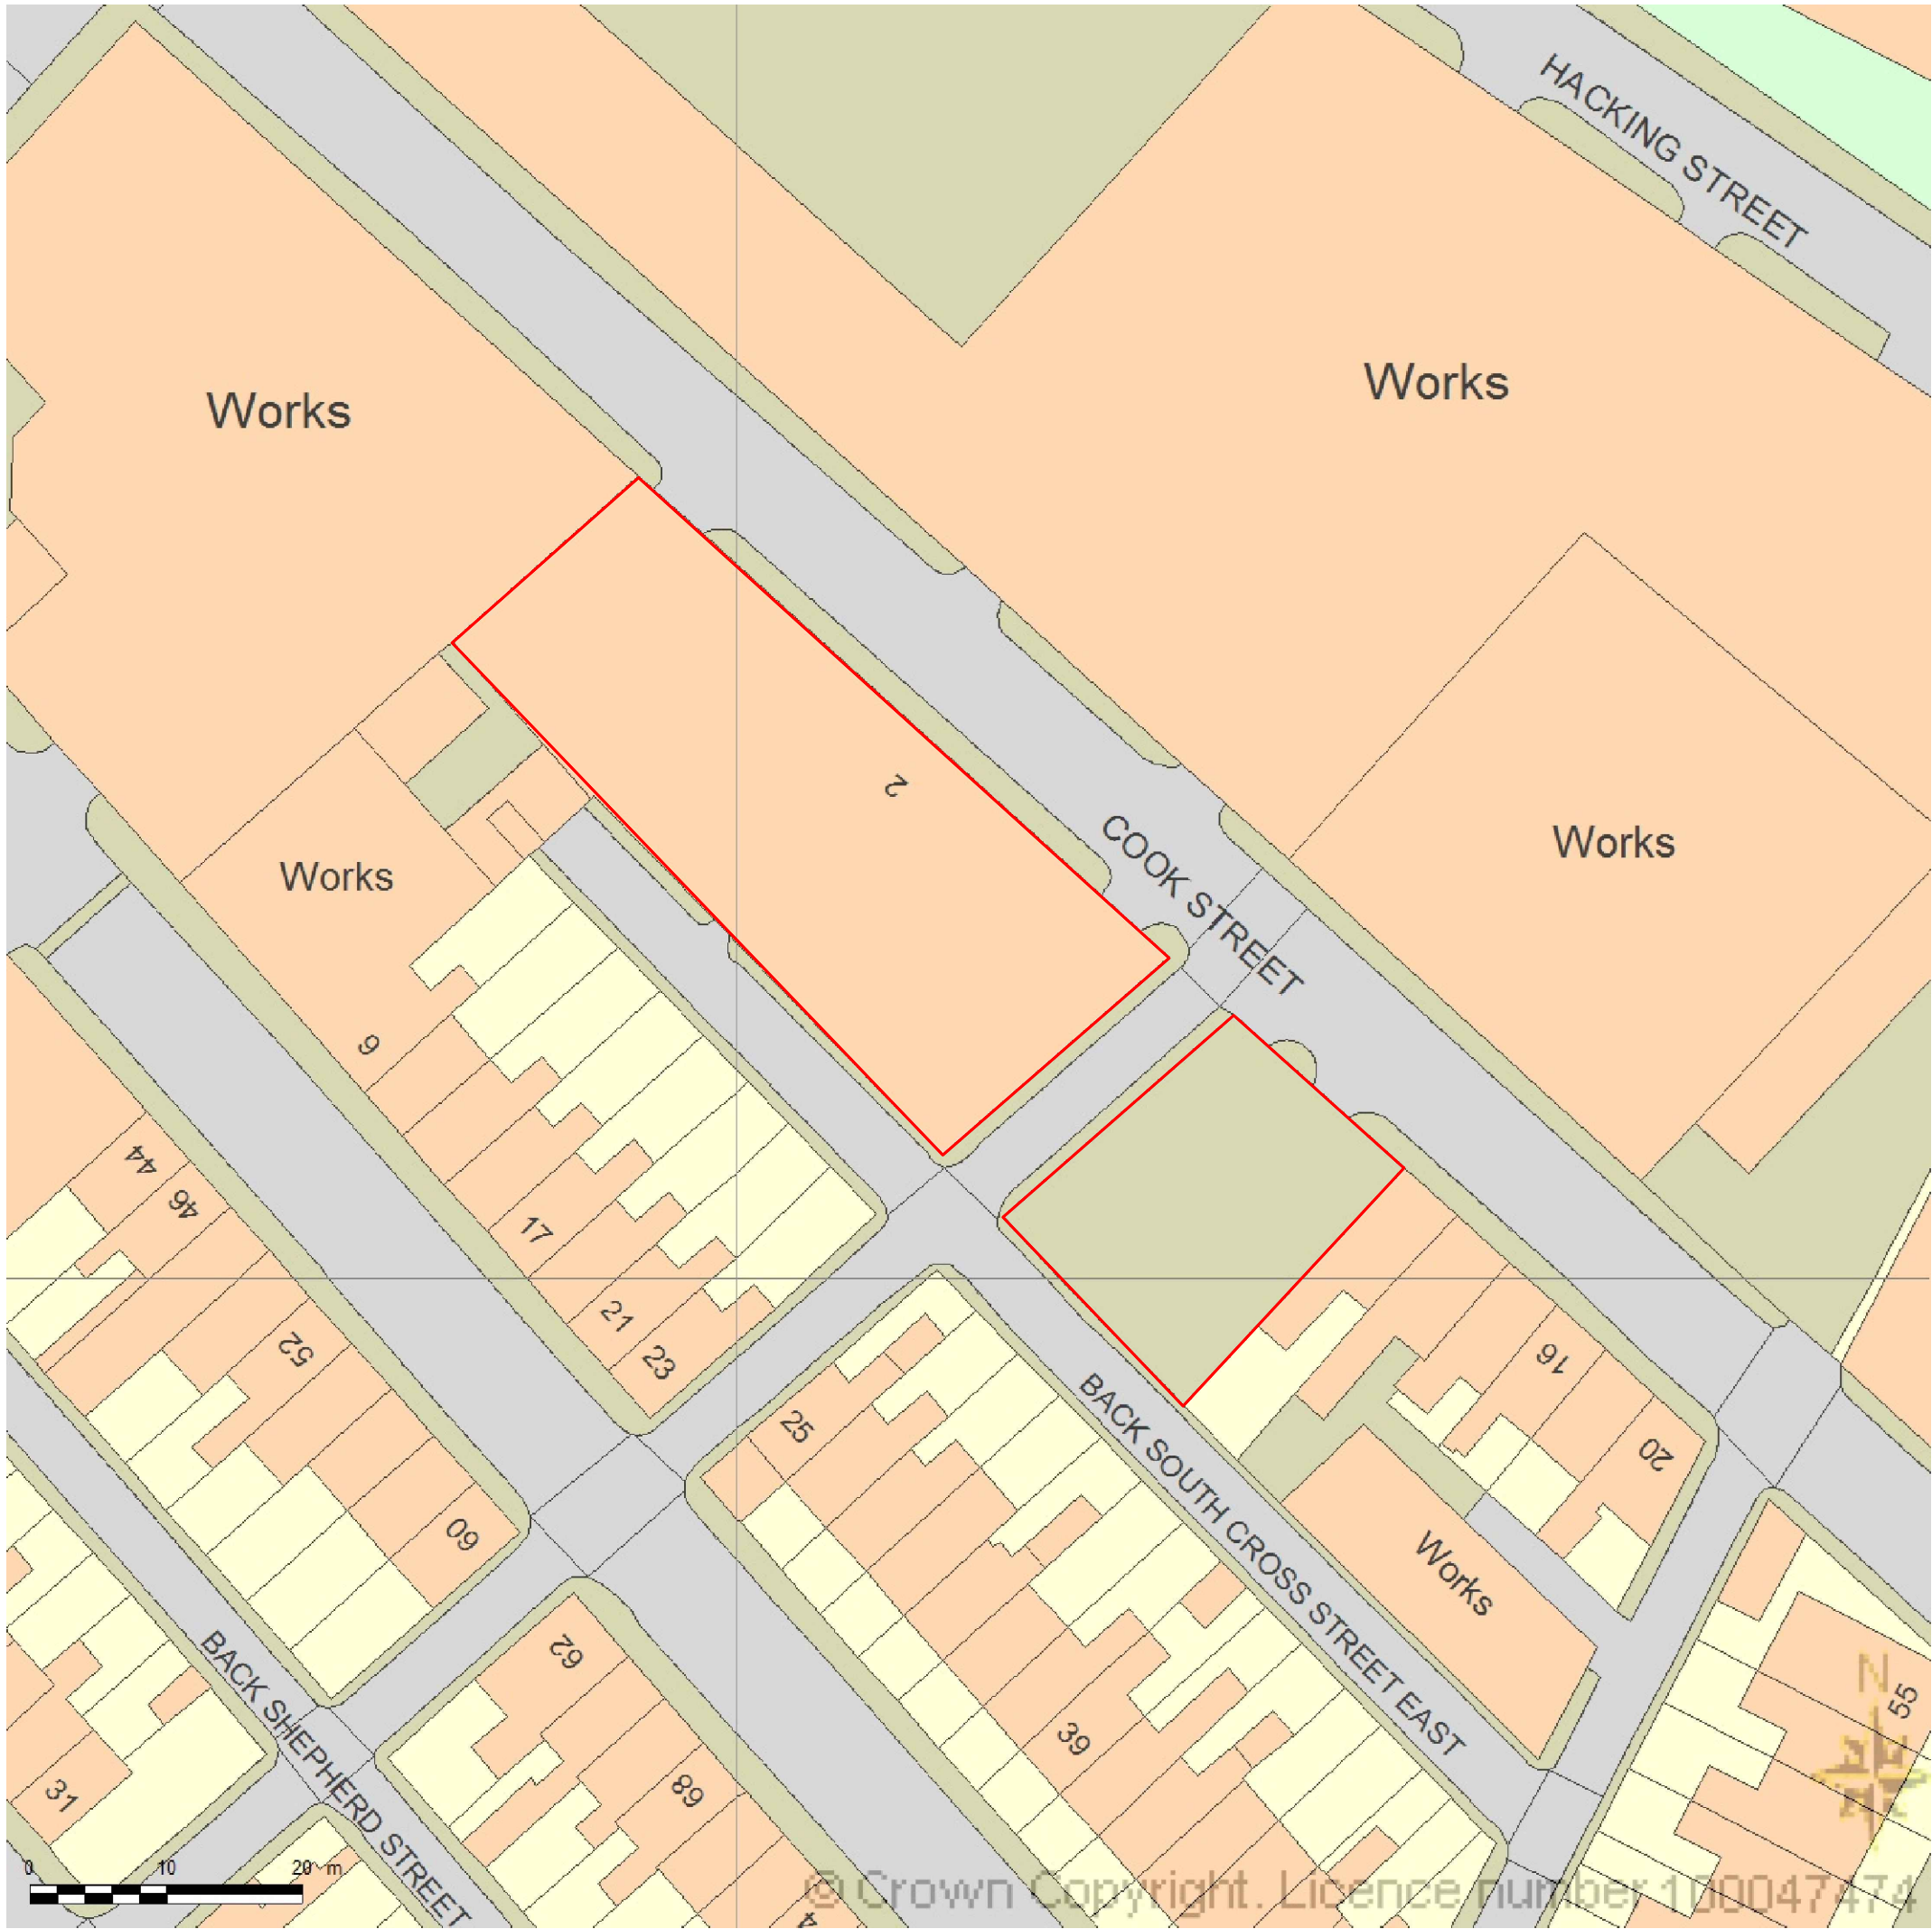

Block Plan @ Scale 1: 500

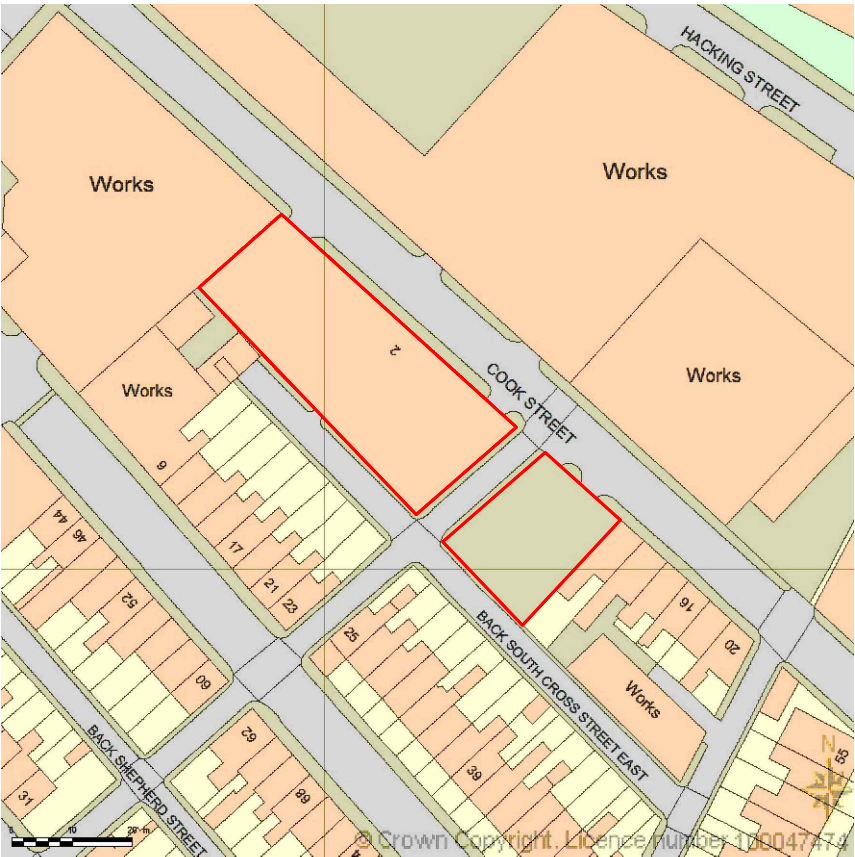

Location Plan @ Scale 1:1250

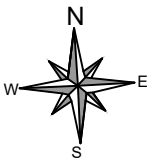

<u>I Planning Services</u> email: ipsuk@live.co.uk		2A Cook Street, Bury, Lancashire, BL9 0RP, 0161 8717405	
Location and Block Plans of Adil House Cook Street Bury BL9 0RP			
Scale : As Stated on A3		All Dimensions in Meters	
Ref.: IPS/R/2/BL90RP		Date : 19/12/2020	
SHT 1a of 7		Existing	