



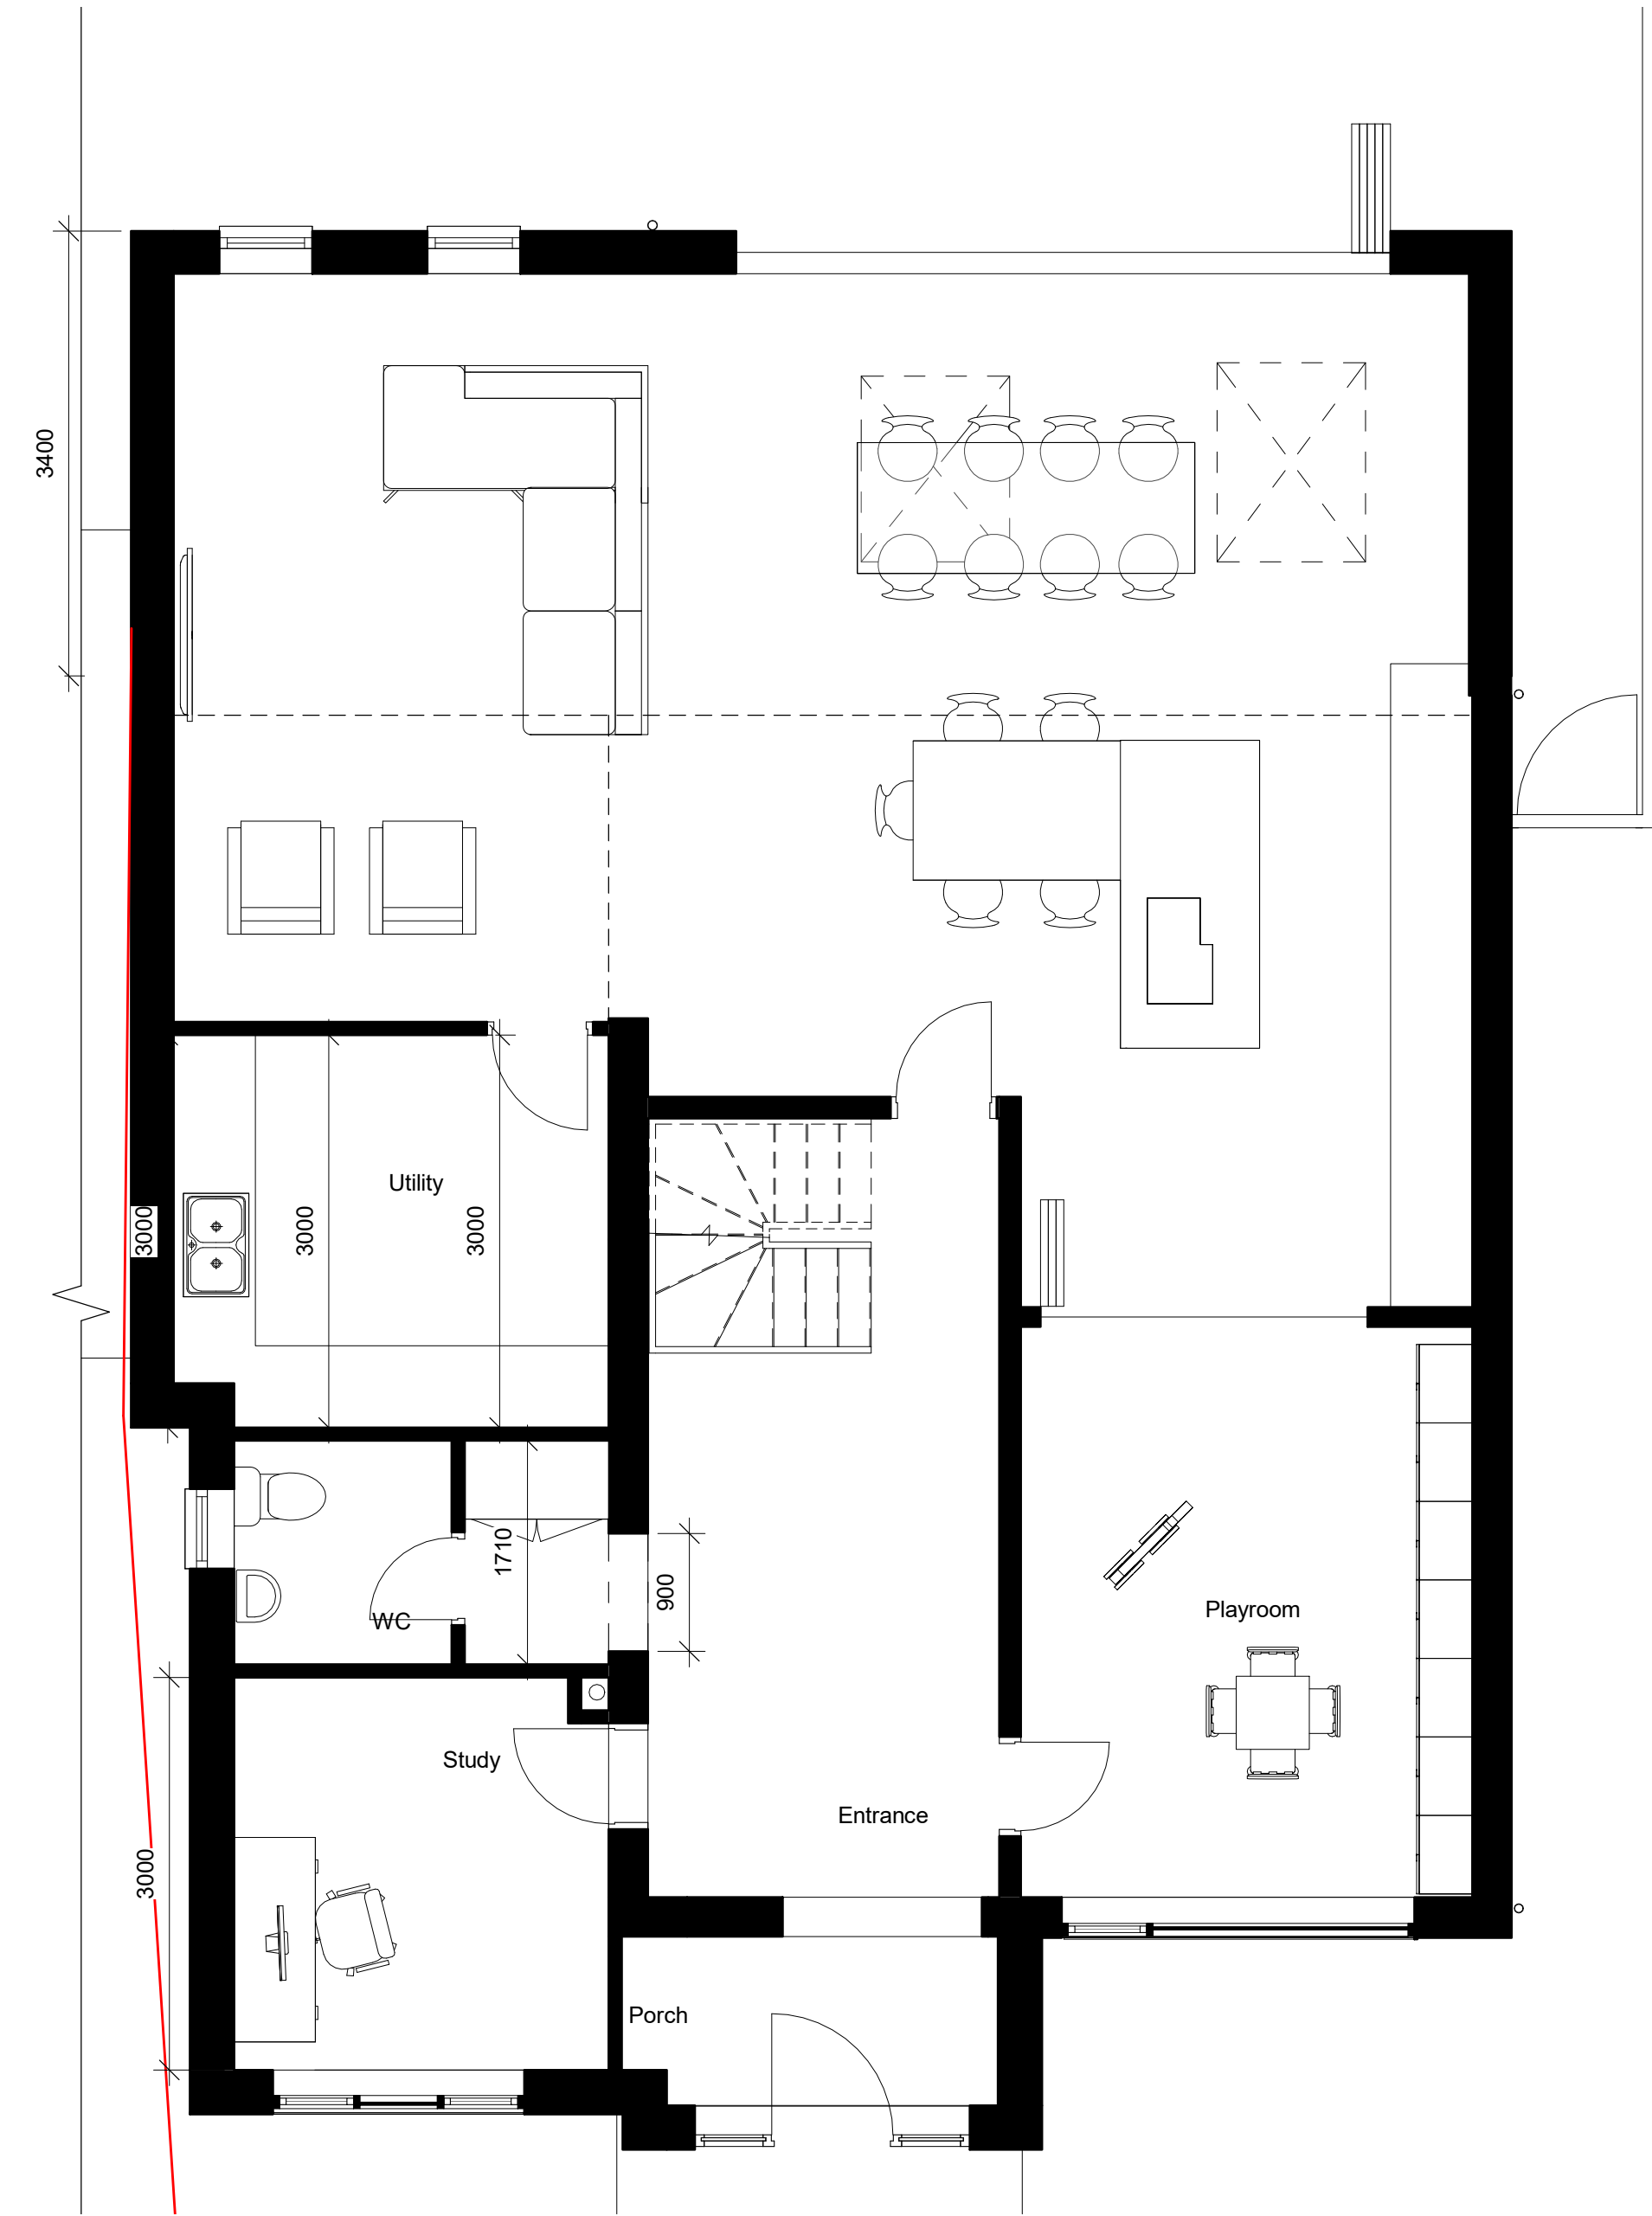

5 Level 0 GA Proposed
1 : 50

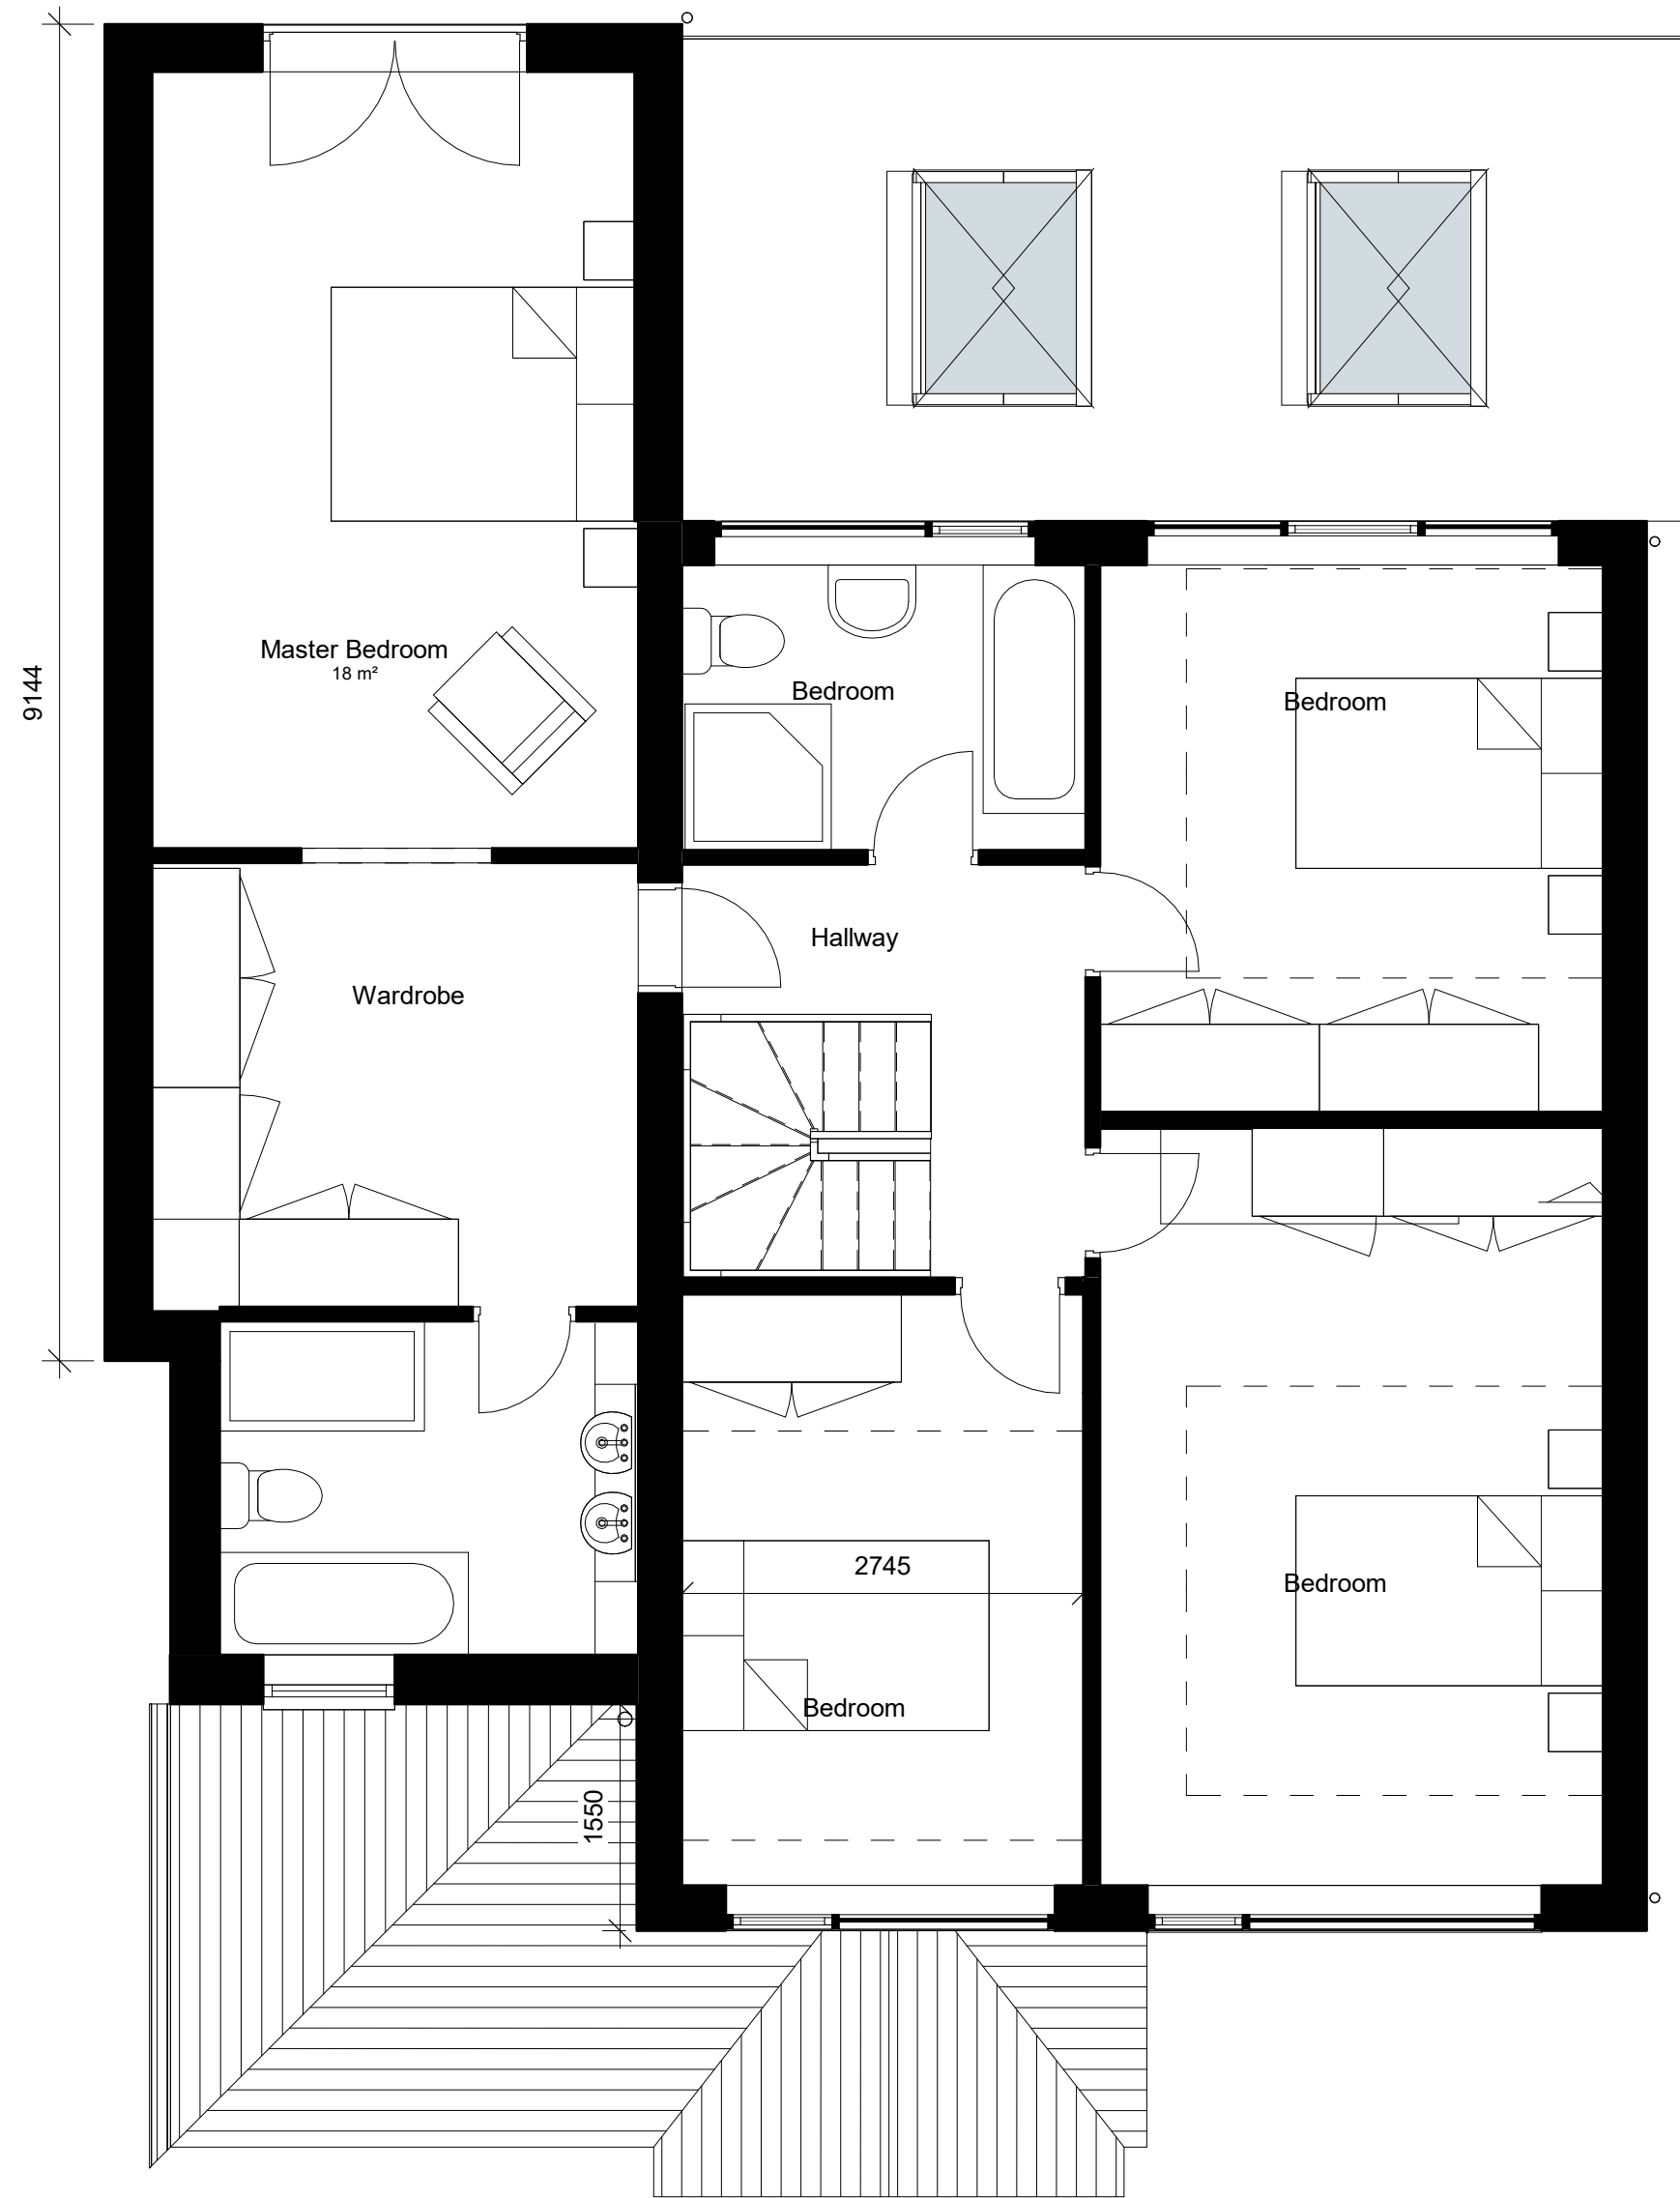

6 Level 1 GA Proposed
1 : 50




7 3D View - Proposed Front



8 3D View - Proposed Rear



1 Front - Proposed
1 : 100

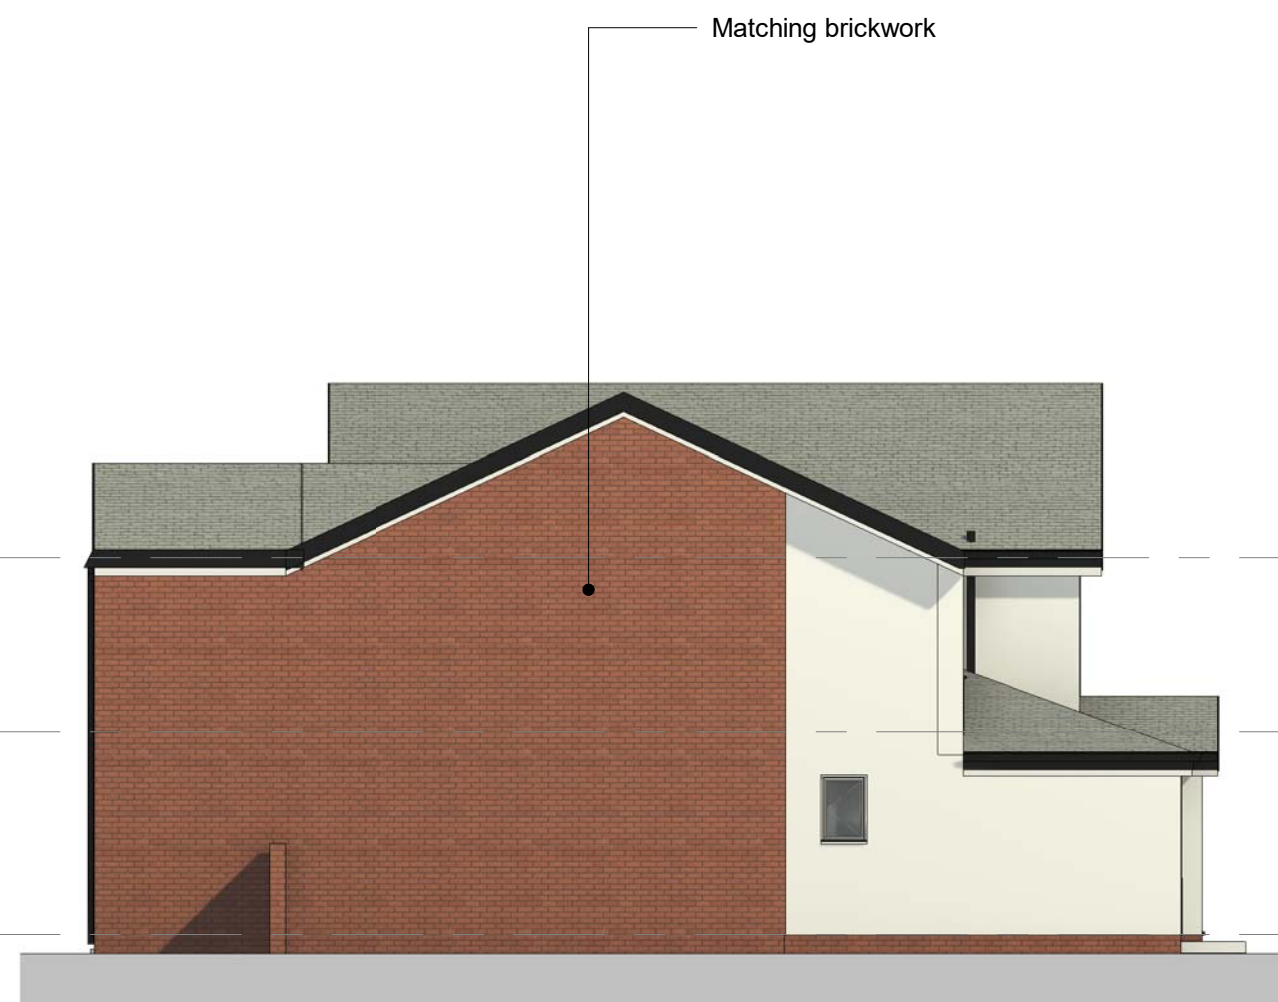


2 Left Side - Proposed
1 : 100



3 Rear - Proposed
1 : 100



4 Right Side - Proposed
1 : 100

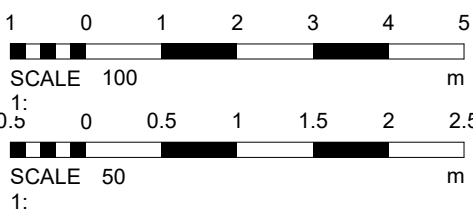

DURBAN
design studio

United Kingdom
Manchester
https://durbanstudio.co.uk/
+44 (0) 778820143
8 Park Lane
Worfield
M45 7PB

PROJECT Mr & Mrs Simon

PROJECT 18 Richmond Close

TITLE Proposed GA Plans and Elevations

SCALE As indicated@A2 DRAWING No. 003

PROJECT No. DDS2032

REV. 1 STATUS

DATE 18/07/2022 08:57:30 Design

© COPYRIGHT - ALL RIGHTS RESERVED THIS DRAWING MUST NOT BE REPRODUCED WITHOUT PERMISSION.
ALL DIMENSIONS RELATIVE TO THIS DRAWING TO BE CHECKED ON SITE. DESIGNER TO BE NOTIFIED OF ANY DISCREPANCIES. SEWER INVERT LEVELS MUST BE VERIFIED BEFORE WORK COMMENCES. THIS DRAWING MUST BE CHECKED AGAINST ANY OTHER STRUCTURAL SPECIALIST DRAWINGS PROVIDED. THIS DRAWING MUST NOT BE USED FOR CONSTRUCTION UNLESS ISSUED FOR CONSTRUCTION. ALL DIMENSIONS ON THIS DRAWING ARE IN MILLIMETRES UNLESS OTHERWISE STATED.