




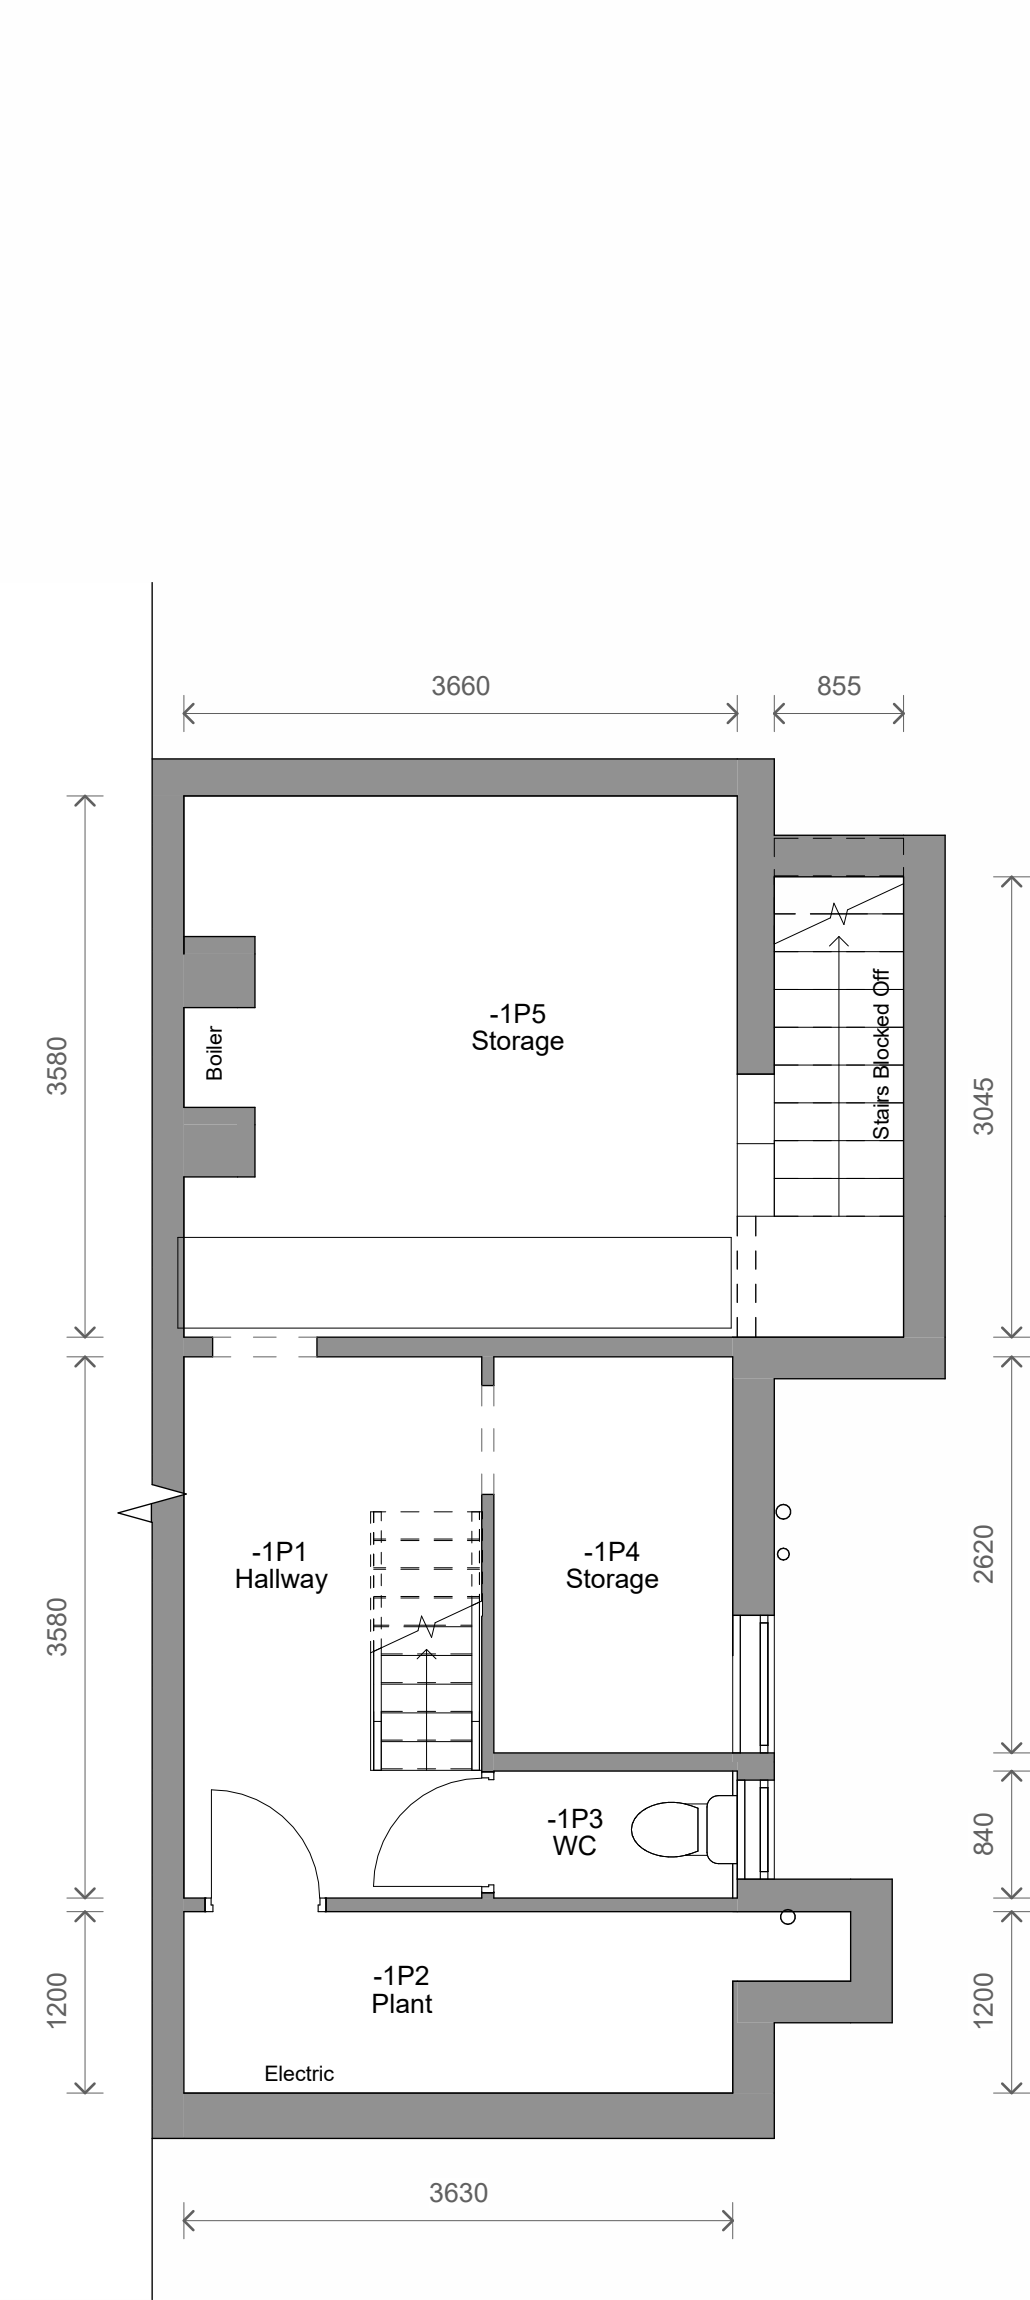


1 Level B1 - Proposed
1 : 50

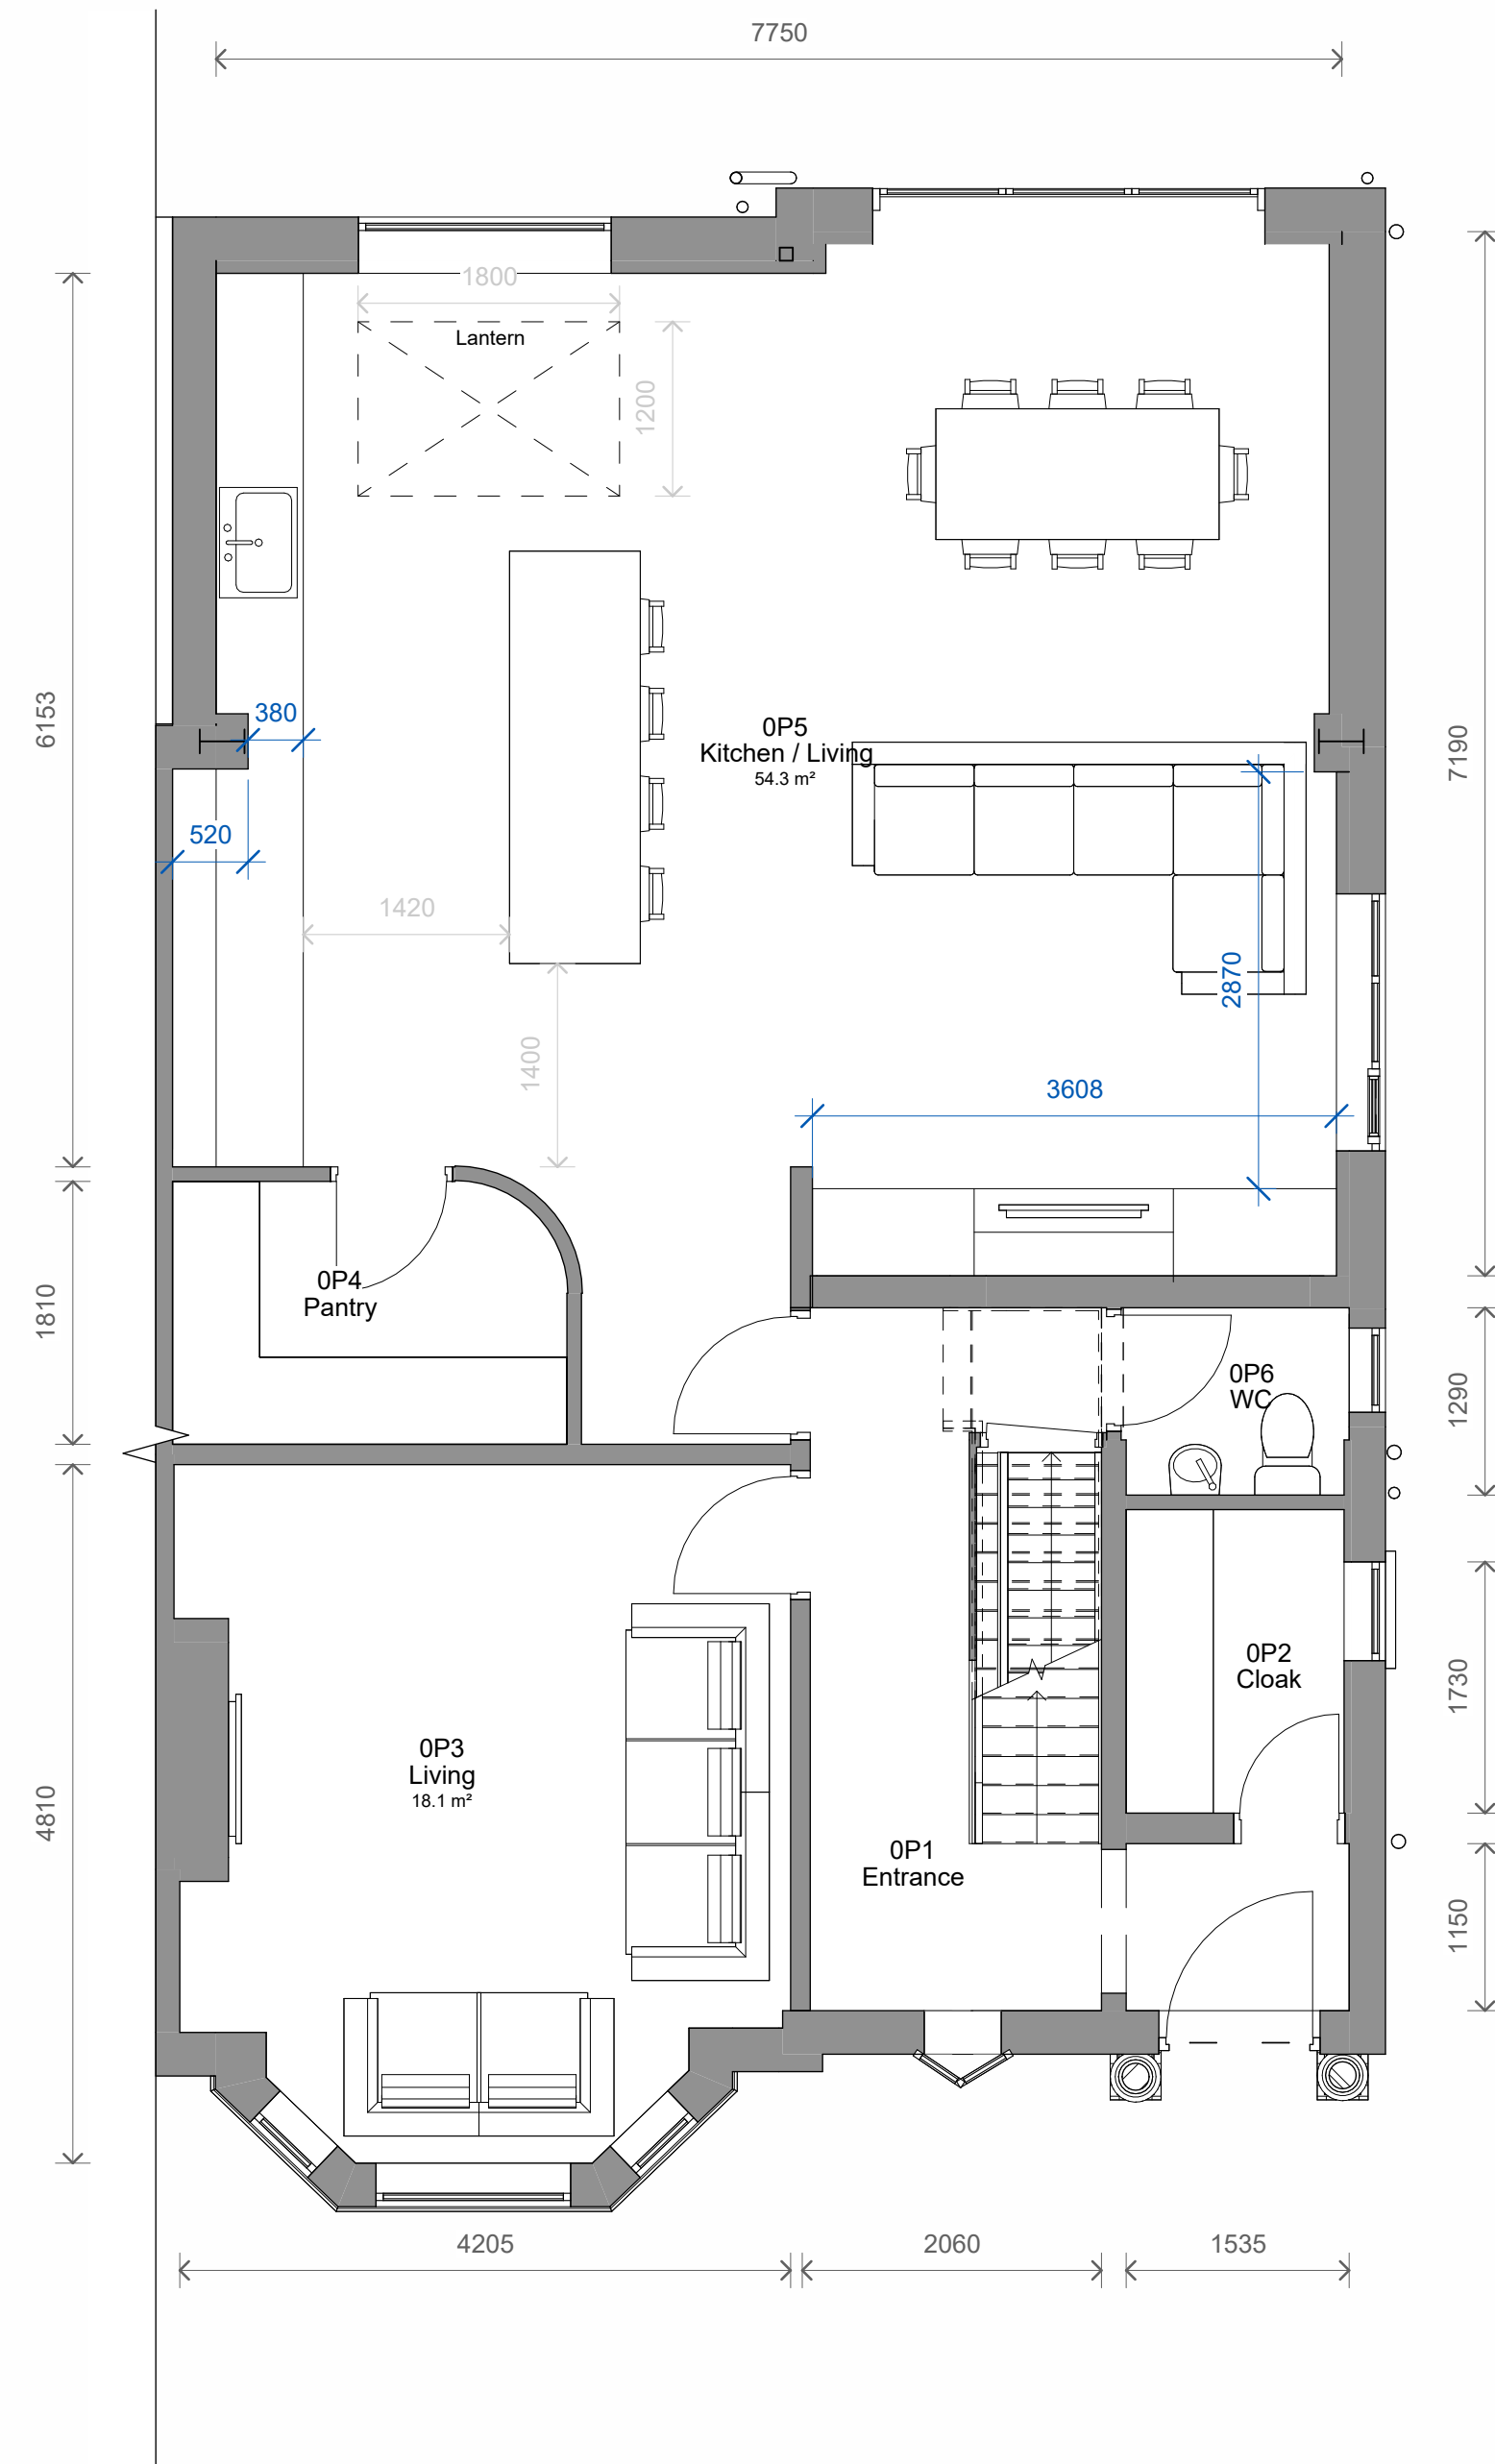


2 Level 0 - Proposed
1 : 50

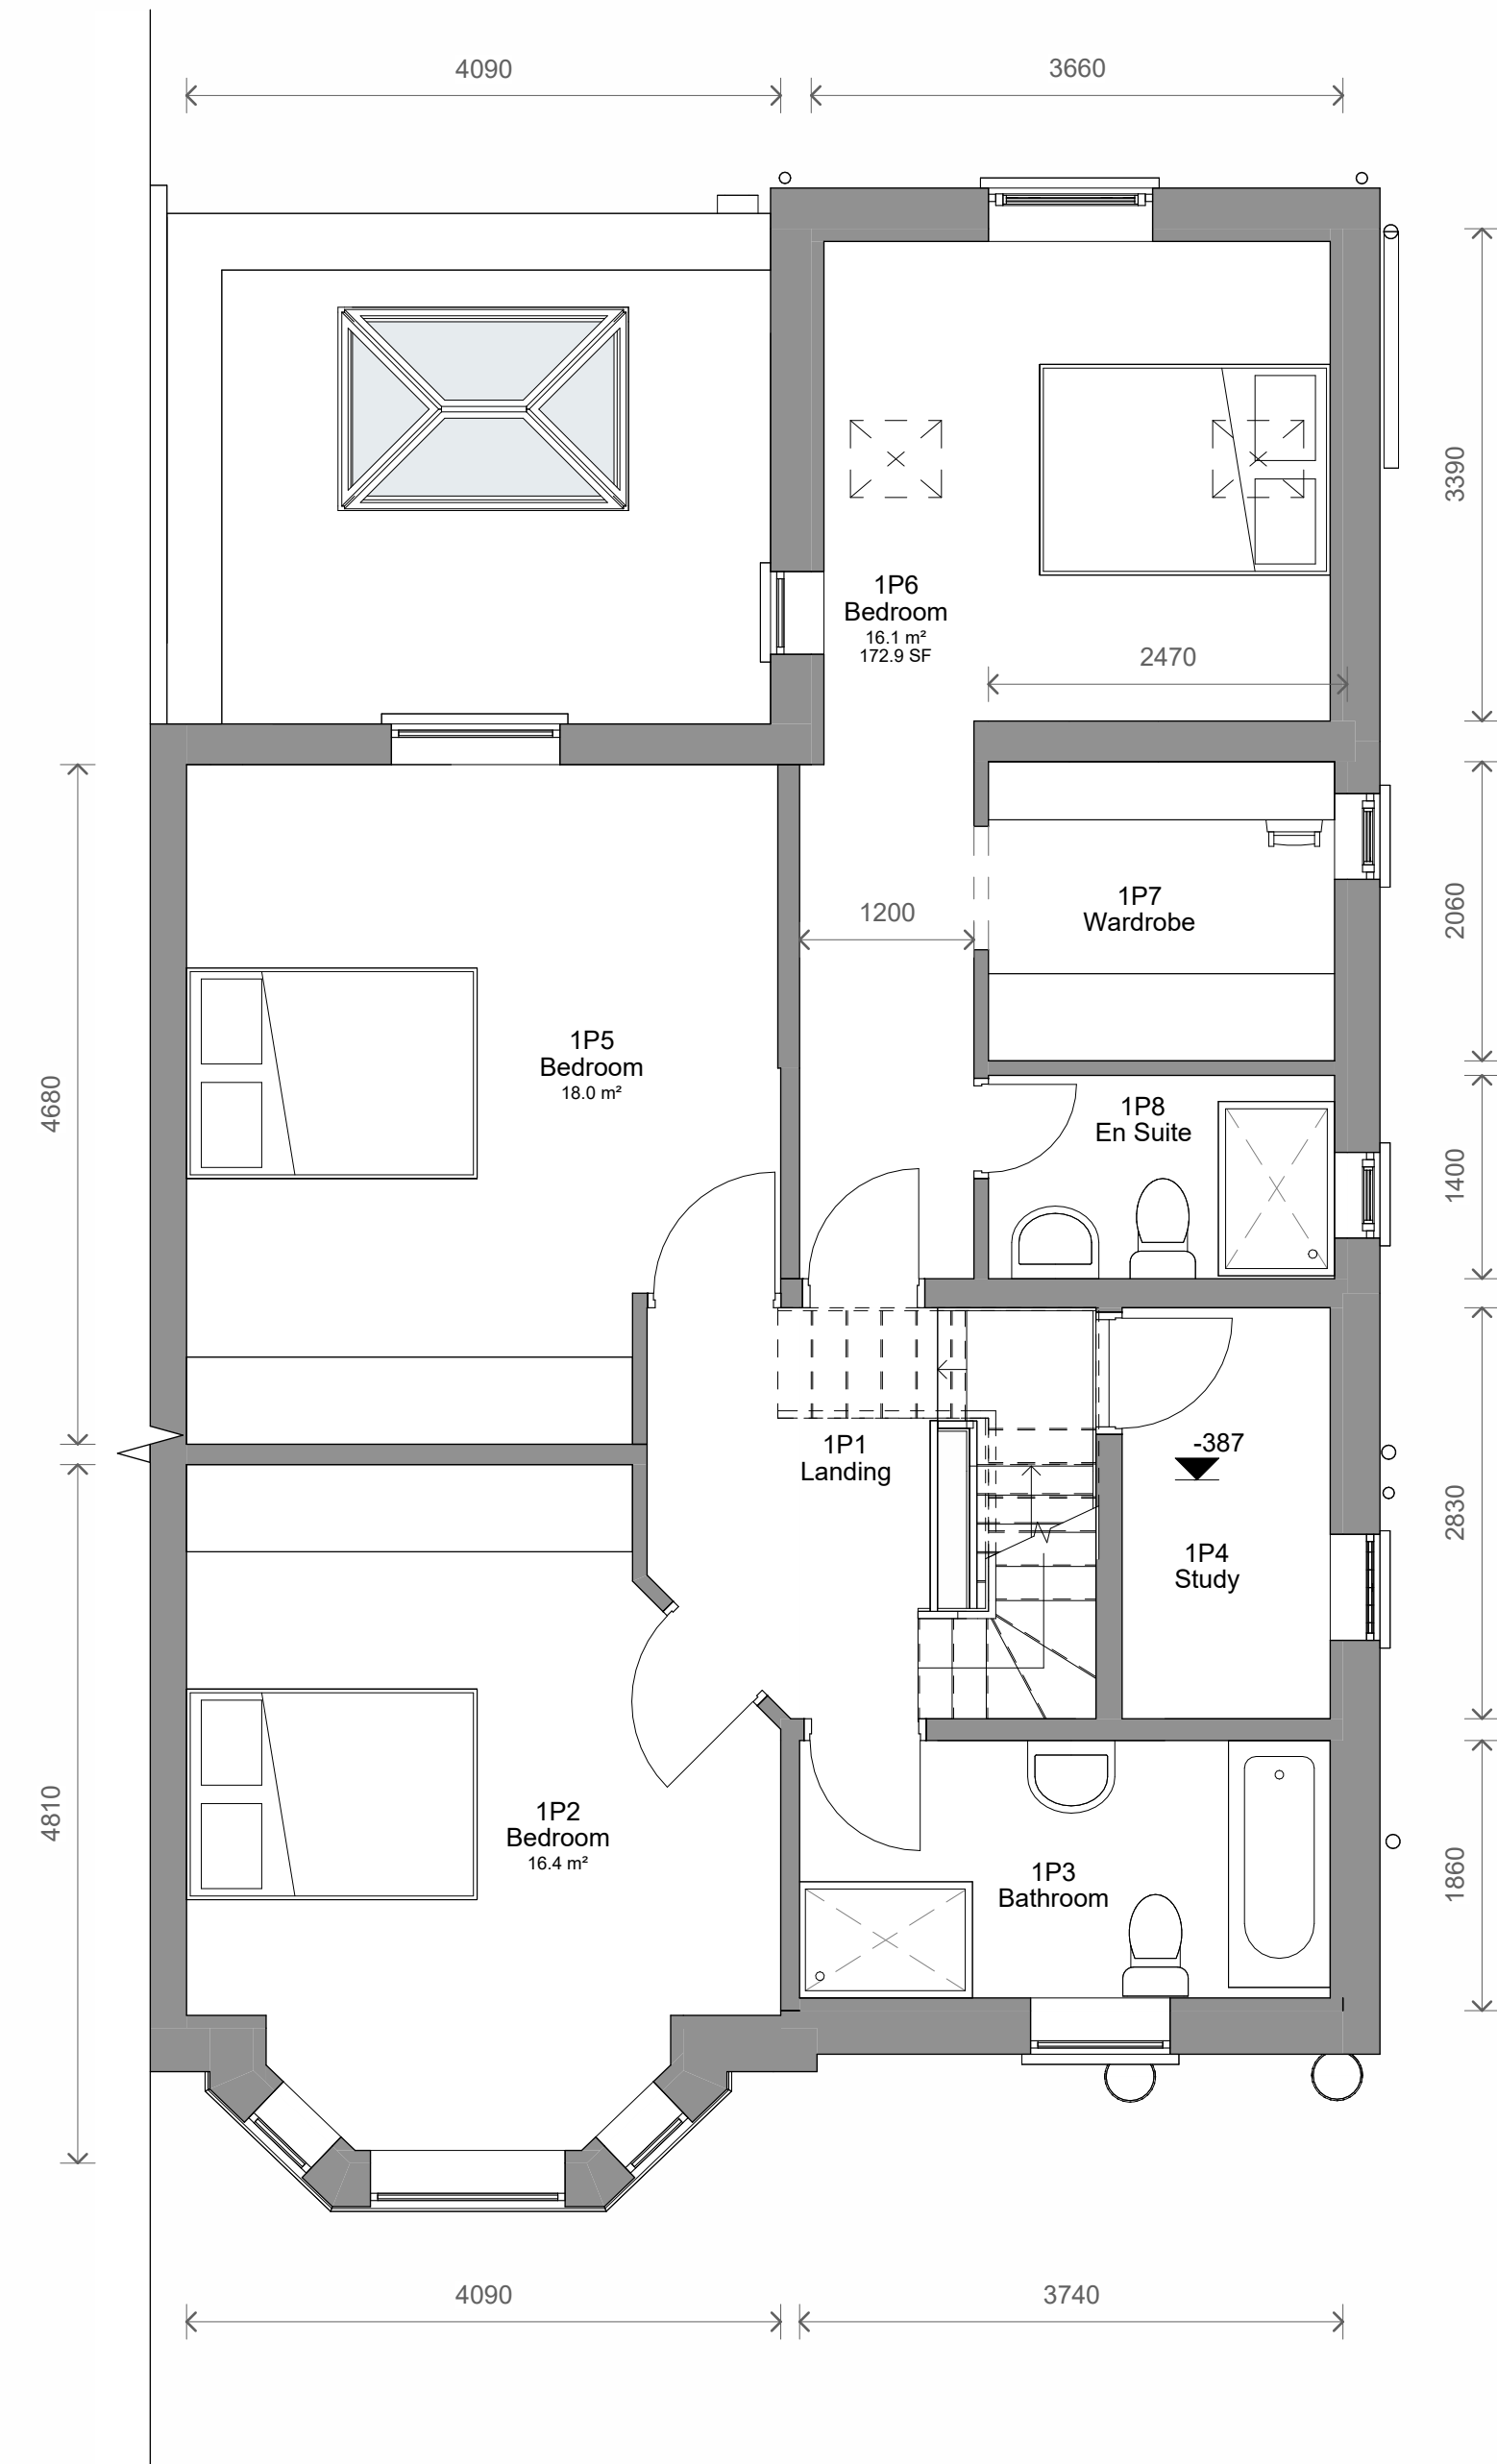

3 Level 1 - Proposed
1 : 50

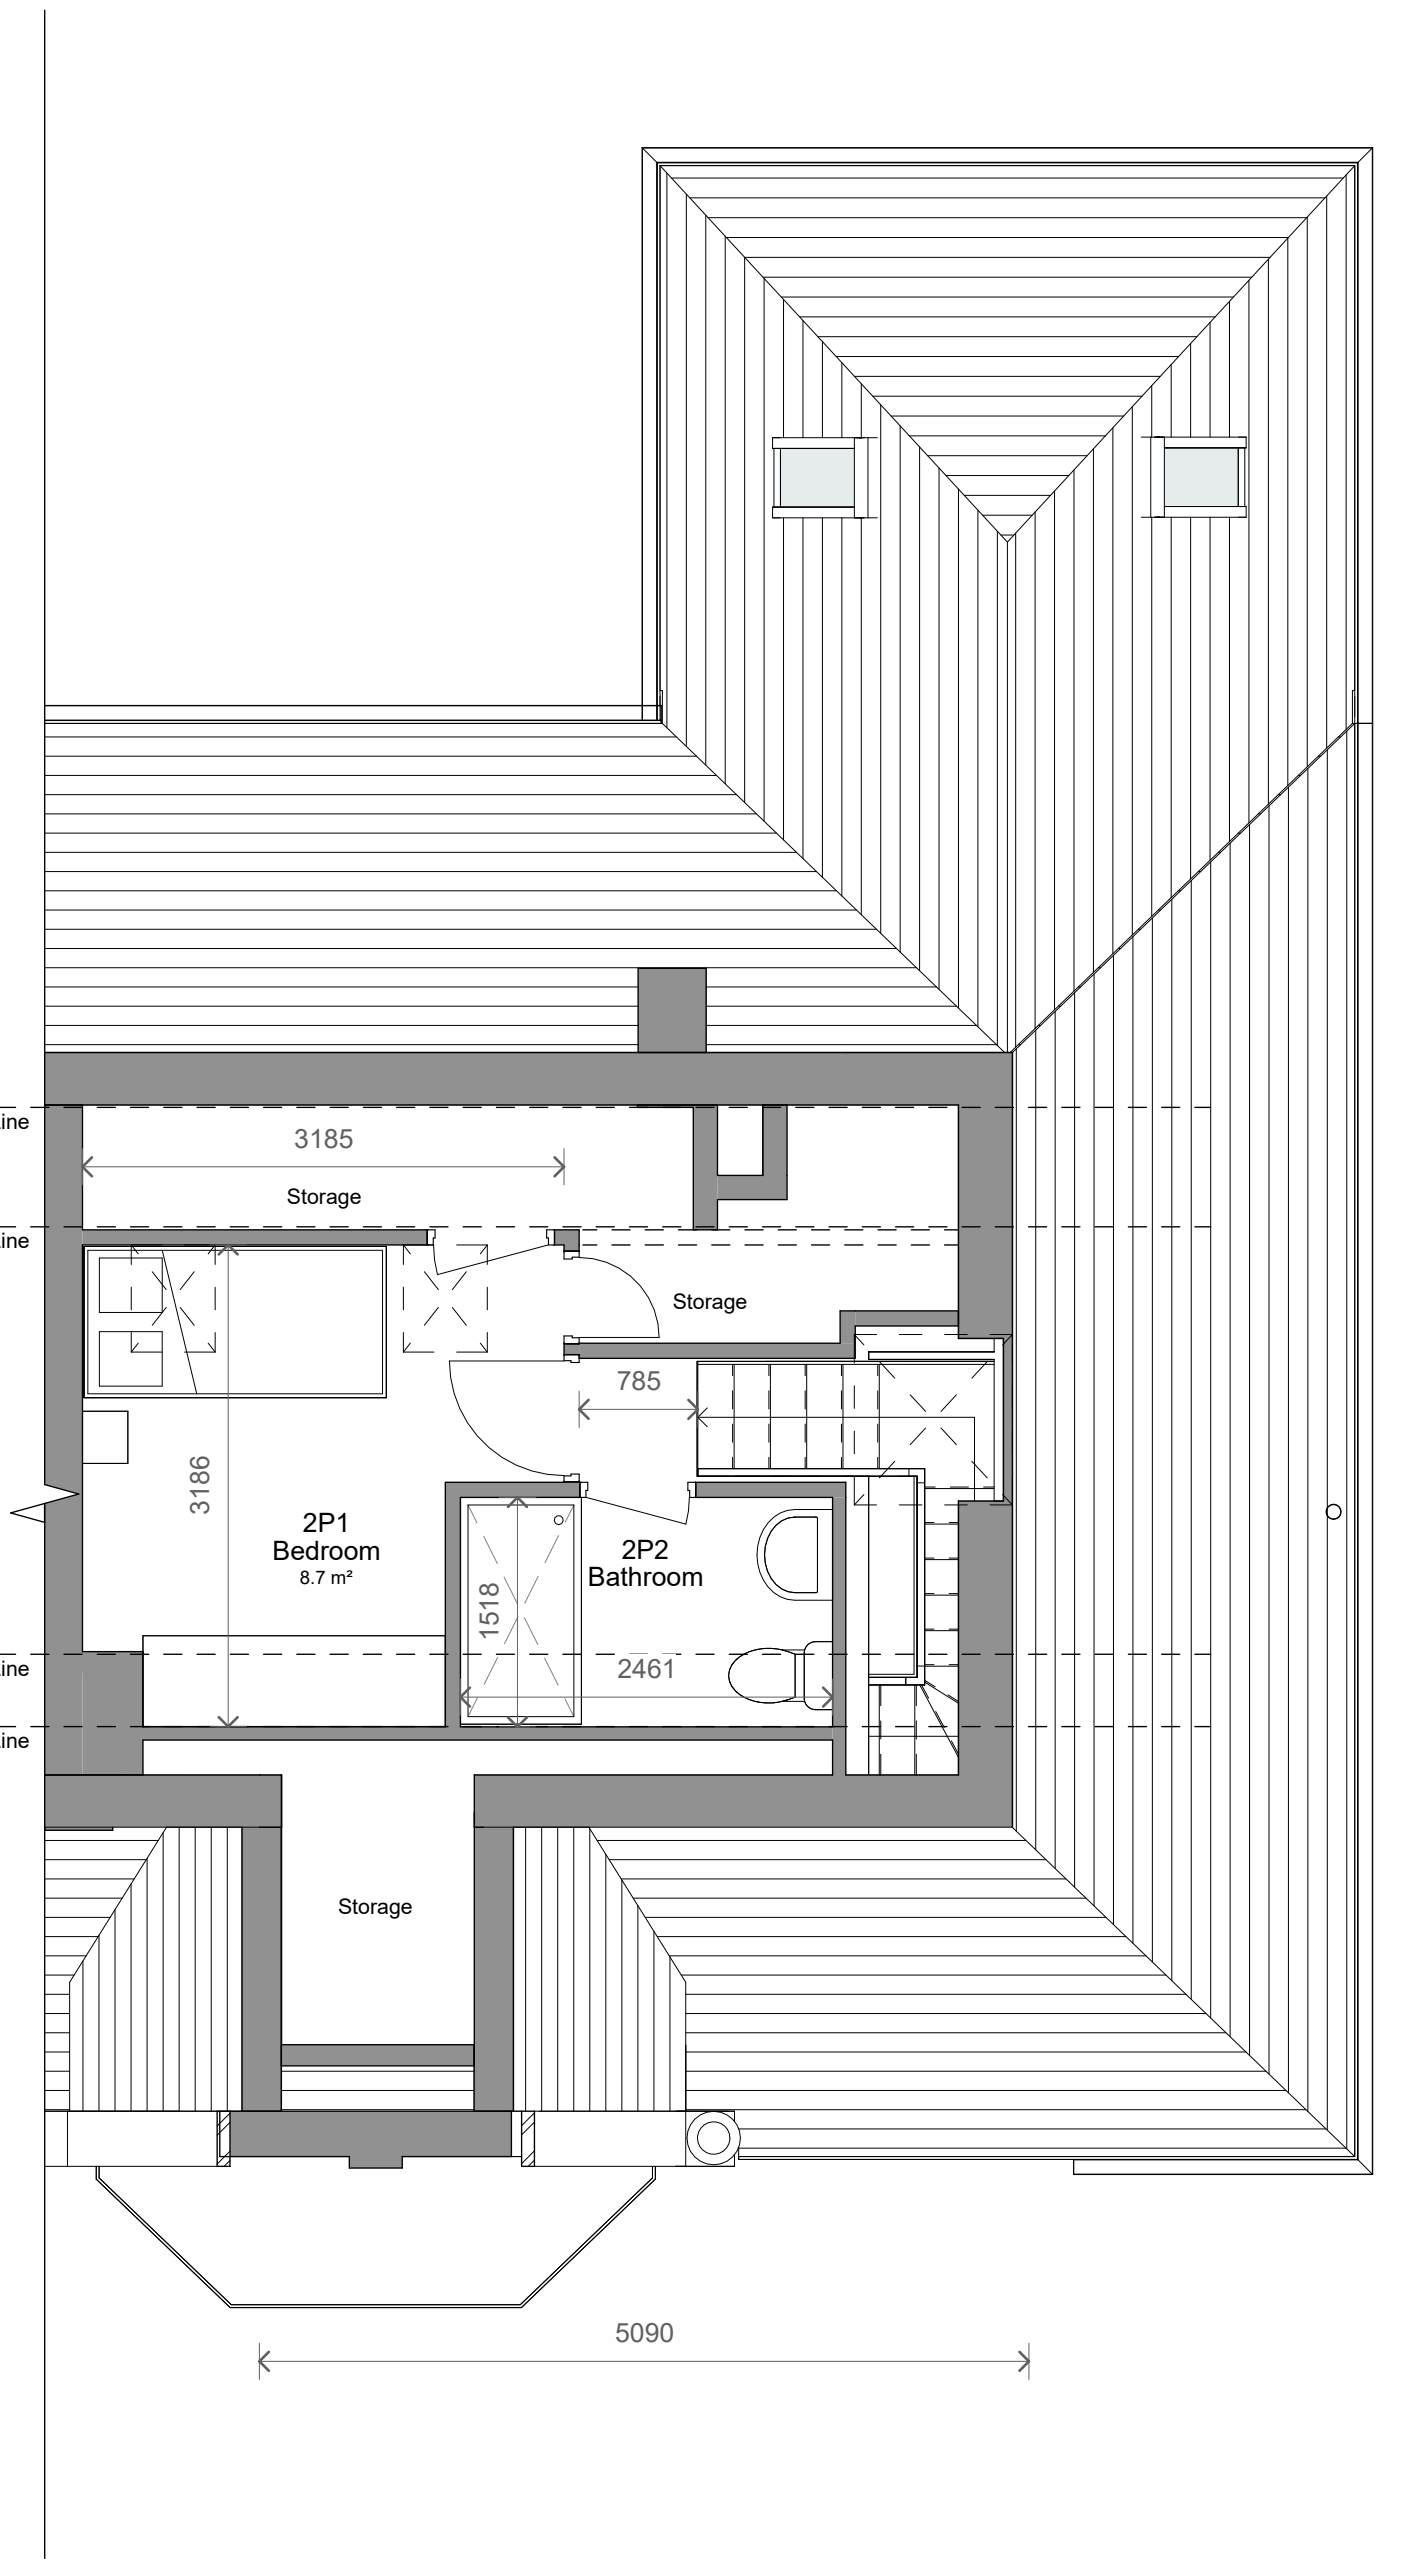


4 Level 2 - Proposed
1 : 50

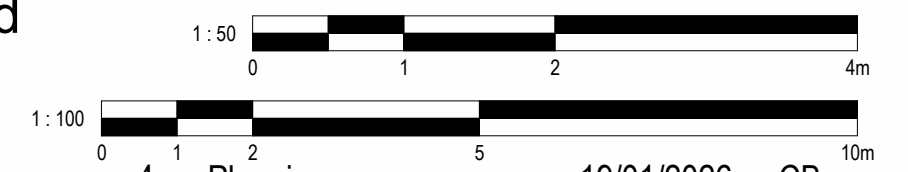

4	Planning	19/01/2026	CB
3	Skylight Info Removed	19/01/2026	CB
2	Removal of Front Skylight	14/01/2026	CB
1	Skylight Info	09/01/2026	CB
No.	Description	Date	Initial



5 Front - Proposed
1 : 100

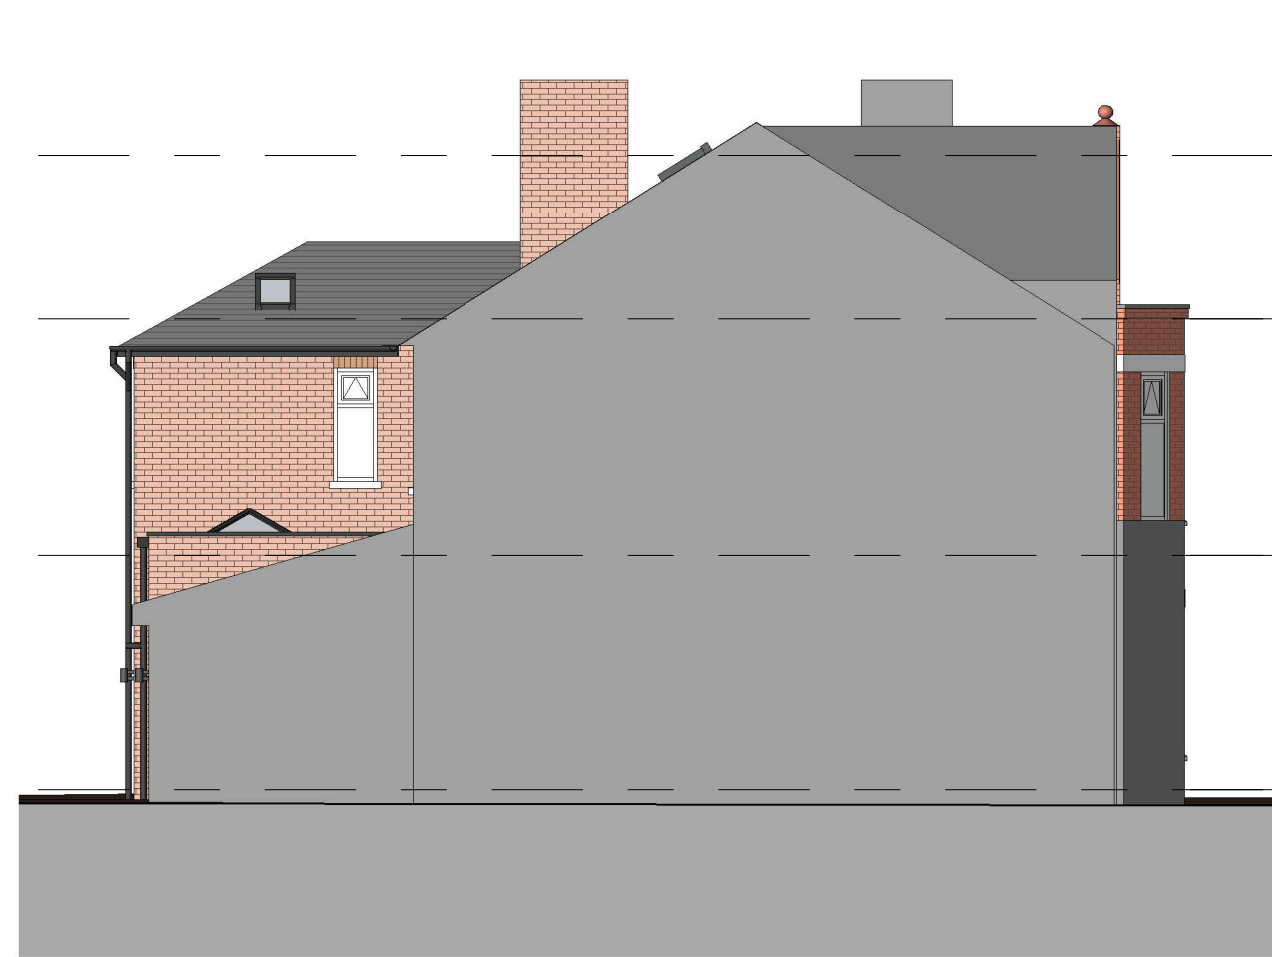

6 Left Side - Proposed
1 : 100



7 Rear - Proposed
1 : 100



8 Right Side - Proposed
1 : 100

PROJECT		15 Guest Road	
TITLE		Proposed Plans and Elevations	
STATUS		DESIGN	
DRAWN BY	DATE	SCALE (@ A1)	
SG	24/04/2025	As indicated	
PROJECT NUMBER		DRAWING NUMBER	REV
GSS23177.7		003	4
GOLD SKETCH			
S T U D I O S			
www.goldsketch.co.uk		info@goldsketch.co.uk	0161 792 9595
NOTES ©COPYRIGHT - ALL RIGHTS RESERVED. THIS DRAWING MUST NOT BE REPRODUCED WITHOUT PRIOR WRITTEN CONSENT. DRAWING TO BE USED FOR THE STATUS INDICATED ONLY. ALL DIMENSIONS ARE GIVEN TO FACE UNLESS OTHERWISE SPECIFIED AND SHALL BE IN ACCORDANCE WITH CURRENT BUILDING REGULATIONS. LEGISLATION RELEVANT CODES OF PRACTICE AND BRITISH STANDARDS. ALL DIMENSIONS ON THIS DRAWING ARE IN MILLIMETRES UNLESS OTHERWISE STATED.			