


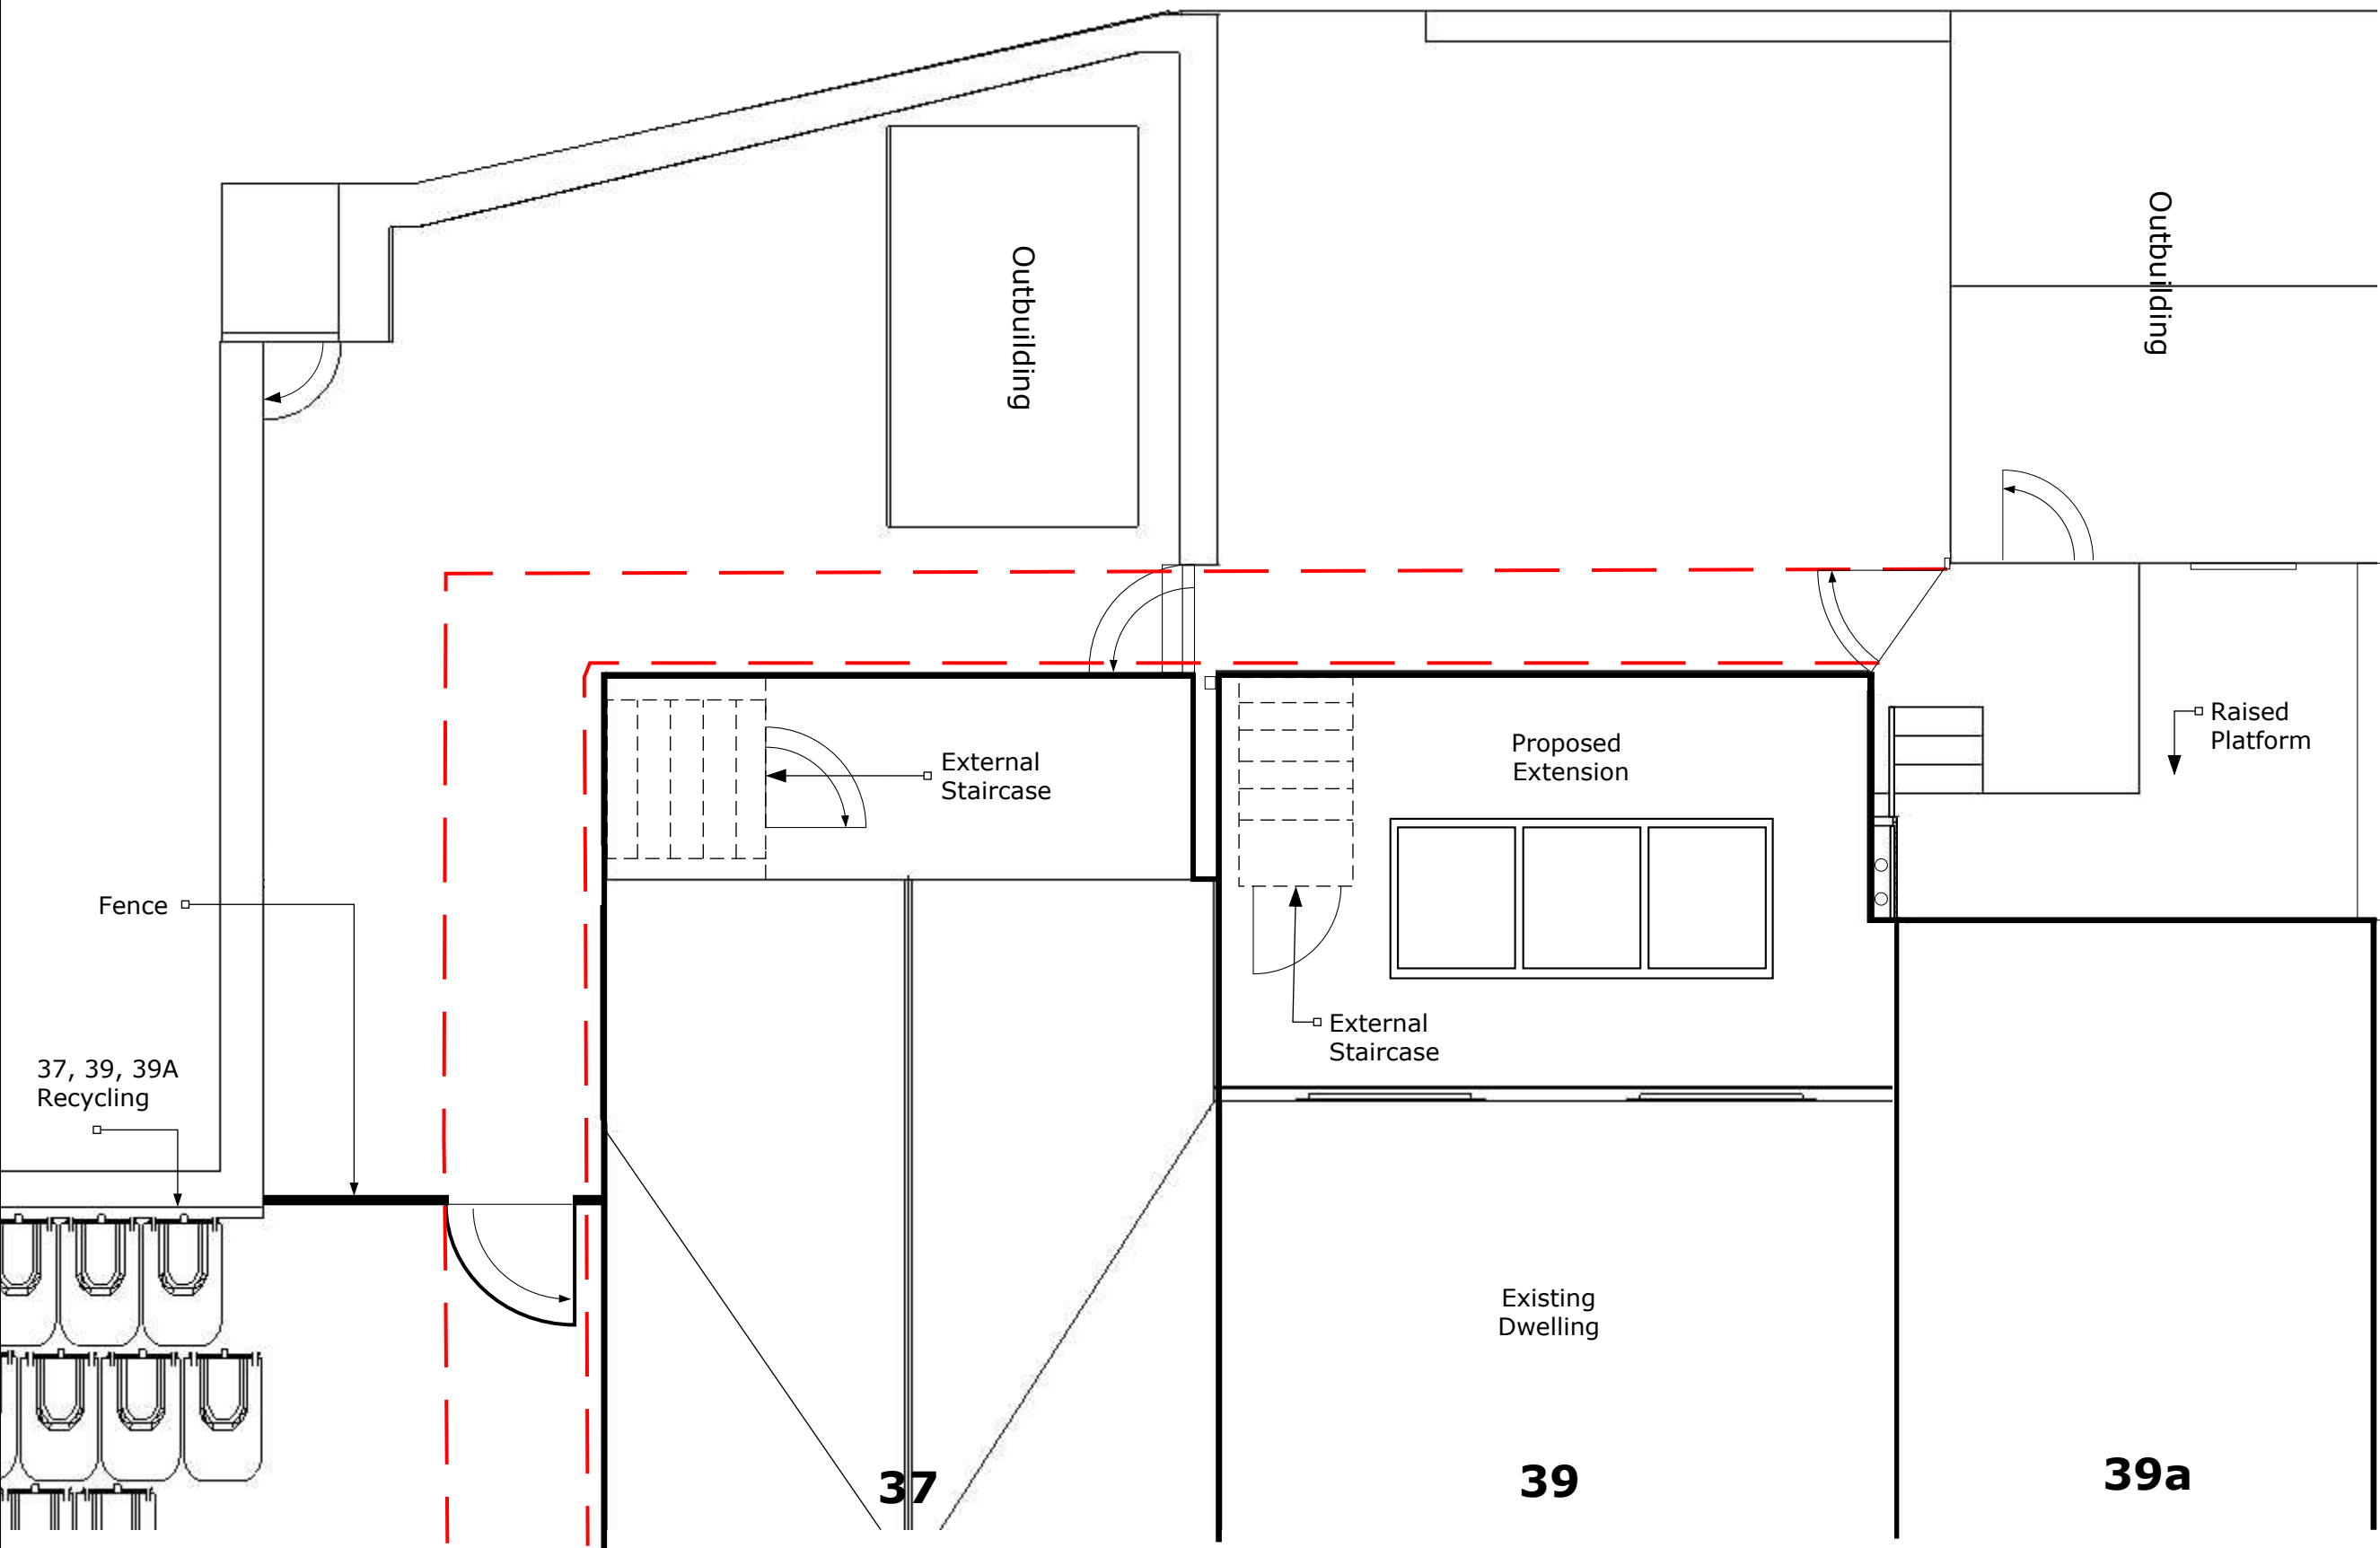

Notes

--- Access Route

The plan shows general layout of the access route across the back and around the side for the three properties and to show the proposed extension in relation to the adjacent properties. The plan is not intended to provide detailed/exact boundaries or easement right of access over the pieces of land and property.

Door openings on properties other than the proposed extension of 39 are for the purpose of indicate there is a doorway within the location only and are not intended to provide exact details of opening directions an distances from openings.

- This drawing is for architectural and design purposes only.
- Do not scale from this drawing, if in doubt contact the designer for specific dimensions.
- This drawing is not to be replicated in part or full without prior consent from the client.

Mr Kenyon
39 Bradshaw Road
Bury
BL8 3PW

MARK KENYON

Title:
Rear property Access

Property Address:
39 Bradshaw Road
Bury
BL8 3PW

1.00 m	3.00 m	7.00 m		Scale	Date	Drawn by	Drawing No.
				1:50 @A3	01/11/2023	MK	16C

Scale: 1mm = 50mm @A3