



If in doubt, ask. All discrepancies to be reported to the architect before manufacture, fabrication
Drawings are to be read in conjunction with all relevant specifications and consultant information

This drawing is not to be re produced without express permission of the architect and only used for the purposes shown within the titleblock status bar. This drawing and all associated designs indicated remain the copyright of the architect.

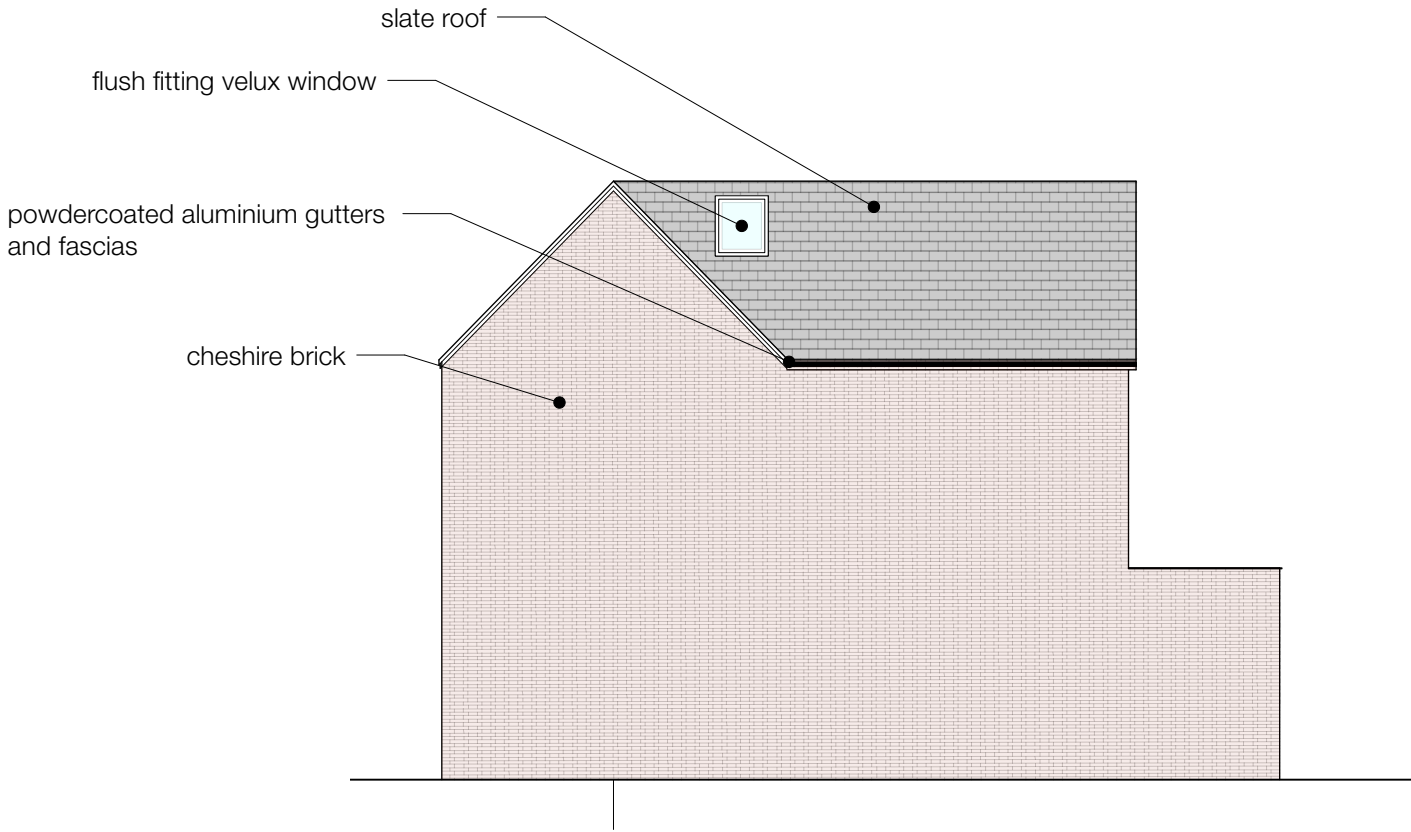

1 Proposed Side Elevation
Scale: 1:100

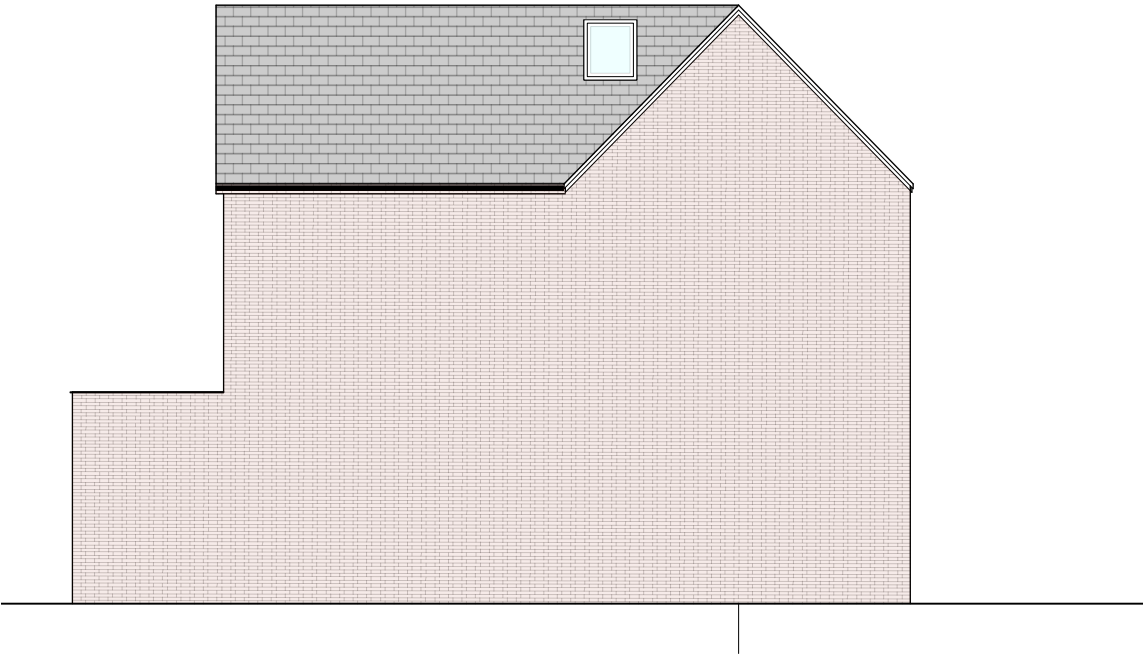

2 Proposed Side Elevation
Scale: 1:100

Walter Street

Proposed Elevations

dwg	2302-202	rev	A
scale	1:100 @ A3		
issued	for information only		
date	05/02/2023	drawn	MM
		checked	MM

mcnulty architects

RIBA
Chartered Practice

mcnulty architects ltd
Designworks
The Colony Wilmslow
Abraham Road
SK9 4LY

info@mcnultyarchitects.com
01625 468 991