
Notes


Jennings Design Associates take no responsibility for any dimensions obtained by scaling from this drawing. If no dimension is shown the recipient must ascertain the dimension specifically from the Architect or by site measurement. Supplying this drawing in digital form is solely for convenience and no reliance may be placed on digital data. All data must be checked against hard copy. Dimensions must be checked on site. Any discrepancies must be reported to the Architect immediately. This drawing is copyright of Jennings Design Associates

Legend

- Stone — Exiting external material finish.
- New opening formed in external wall.
- Existing opening altered to receive new stone head, jambs & cills.
- Existing opening blocked up with masonry to match existing.
- Existing outrigger/outbuilding demolished and retained surfaces made good.
- New build cavity construction in stone or brickwork ourer leaf to match existing elevation.

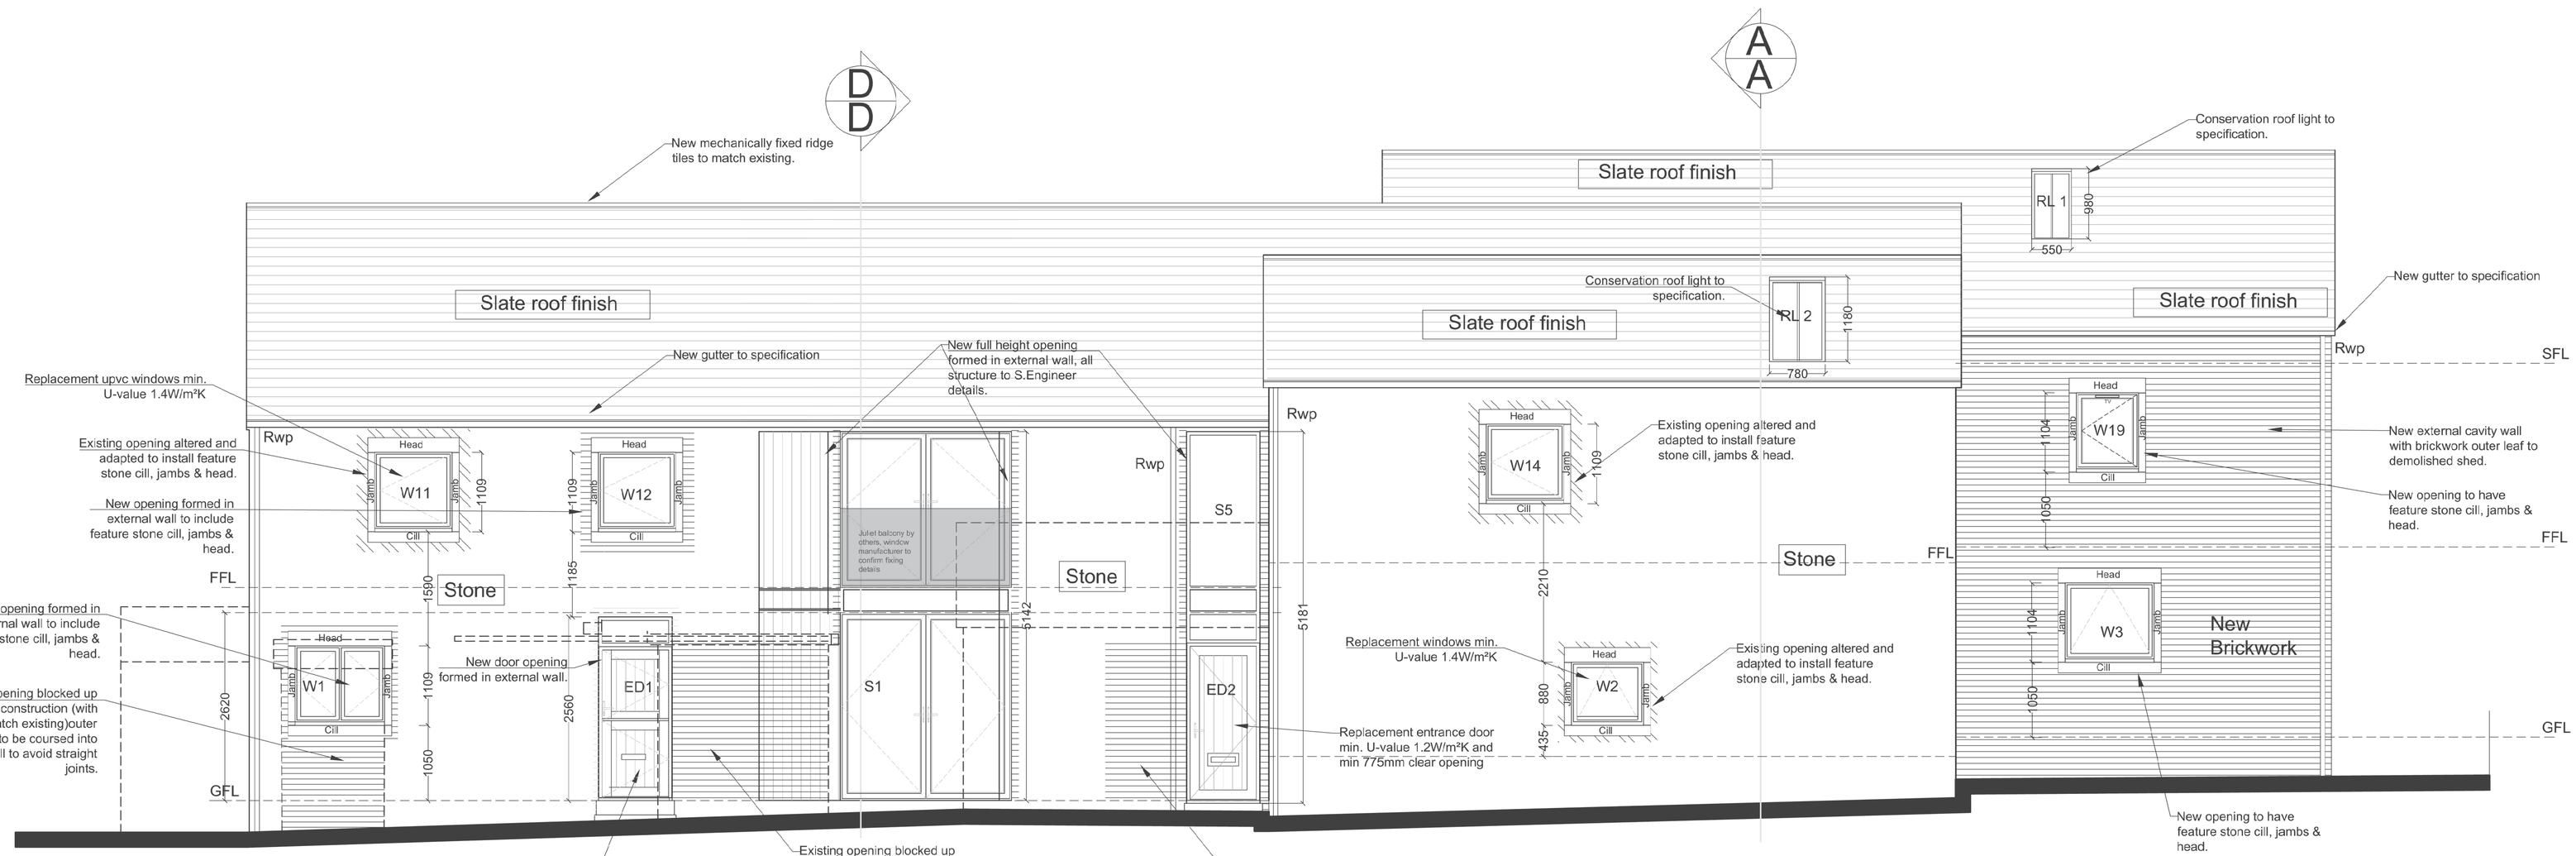

Elevation A (South Facing Elevation)

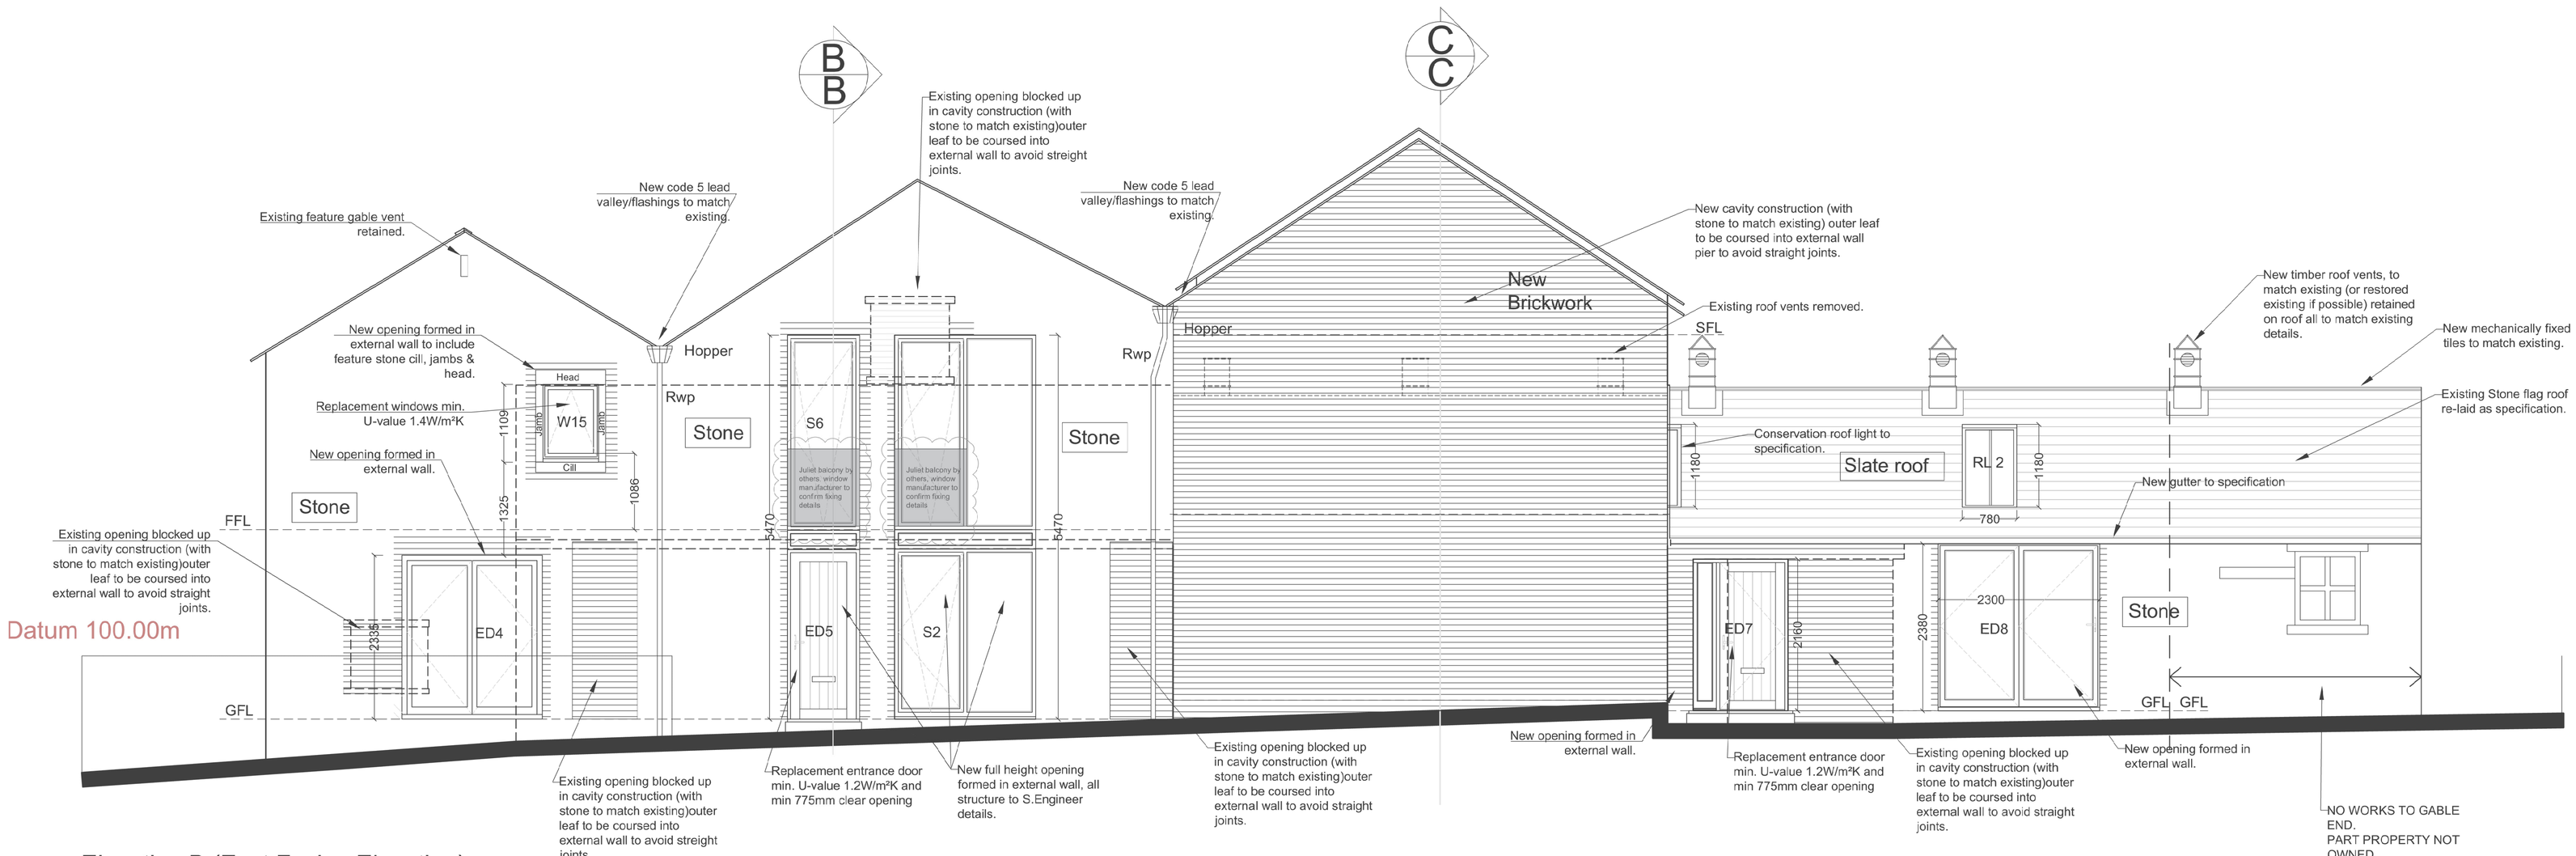

Elevation B (East Facing Elevation)

Rev	Description	Date	By
–	Initial issue	–	–

j d a architects
info@jda-architects.com
www.jda-architects.com
manchester: 0161 336 5011
liverpool: 0151 655 0112

Client:	Excelsior Properties
Project:	Bast House Farm, Bury
Project Status:	C - Construction

Scale:	@ original size	Date:	Drawn by:	Checked By:
1:50	A1	23.10.2023	DD	RH

Project Number	Drawing Number		
1119	A	DR	217

Description: Proposed Apartment Elevation 1 of 2 — Rev: –

Scale 1:50

Z:\1119 - Bast House Farm, Bury\Drawings\Layouts\1119_A_DR_217_ProposedApartmentElevations.rvt2.dwg