




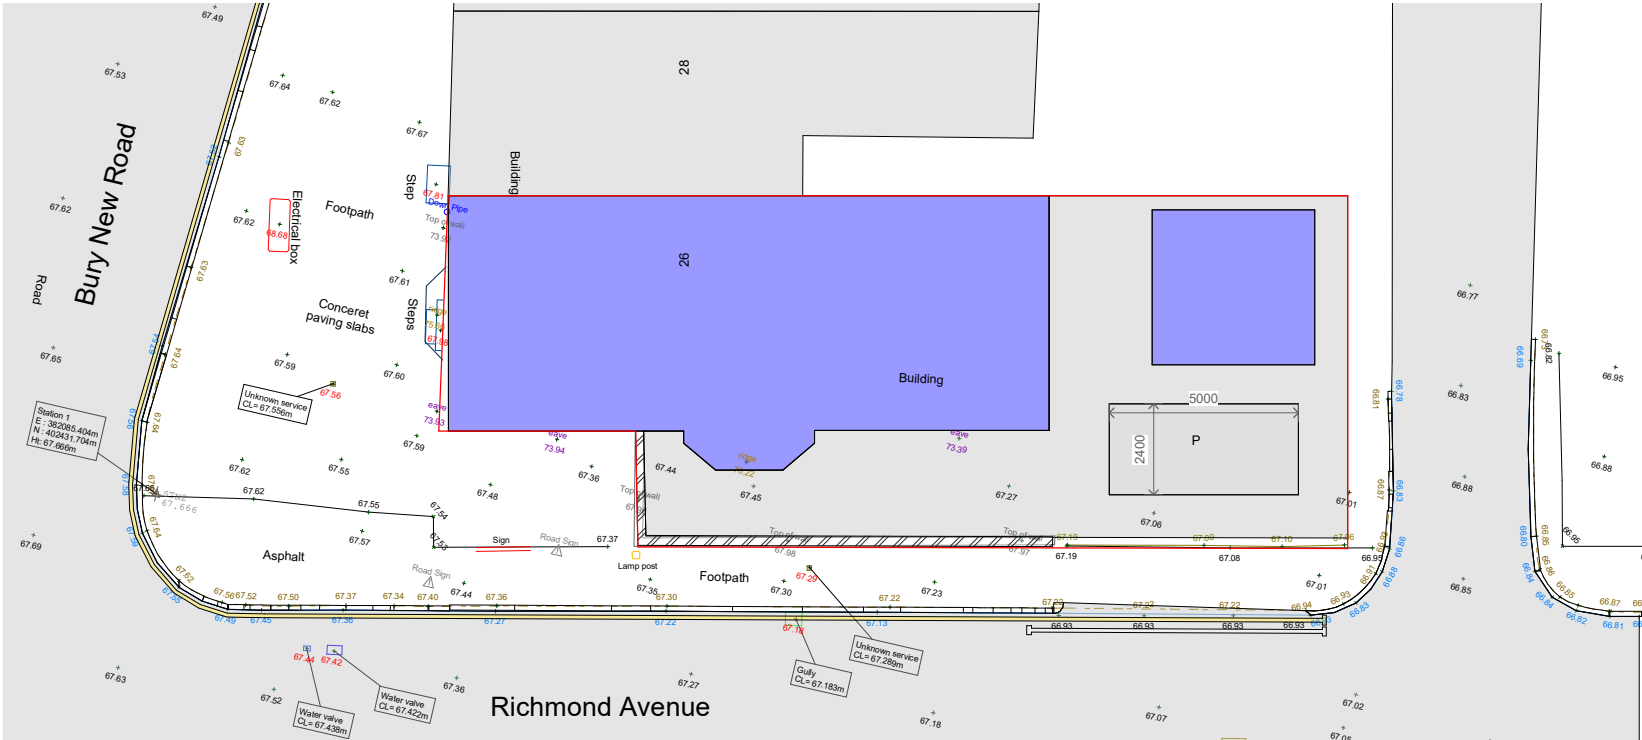

2 Site - Existing - Topo
1 : 100

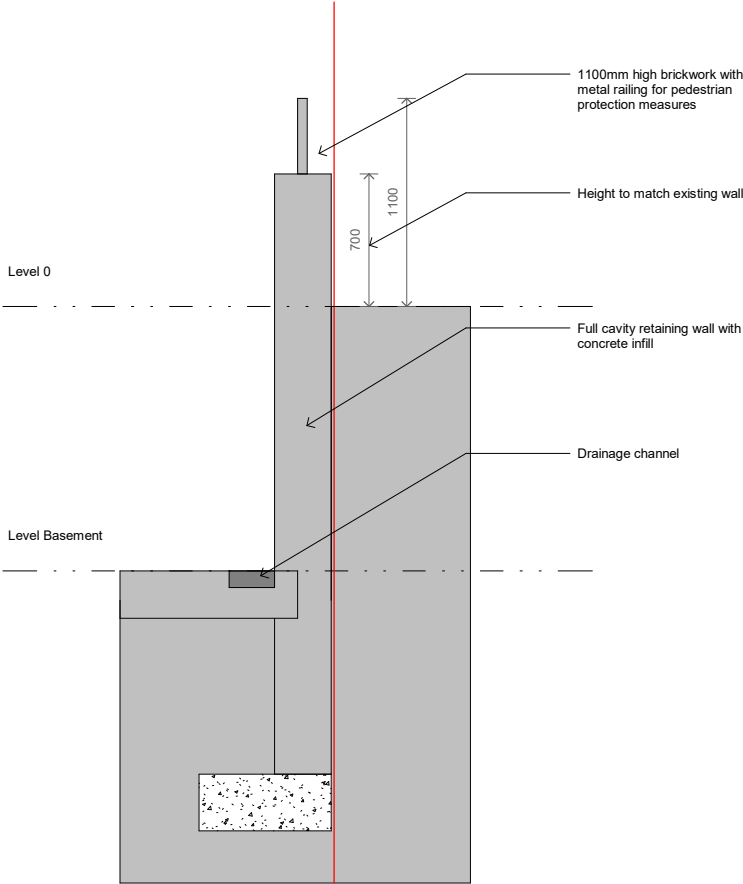

3 Foundation Detail - Topo
1 : 20

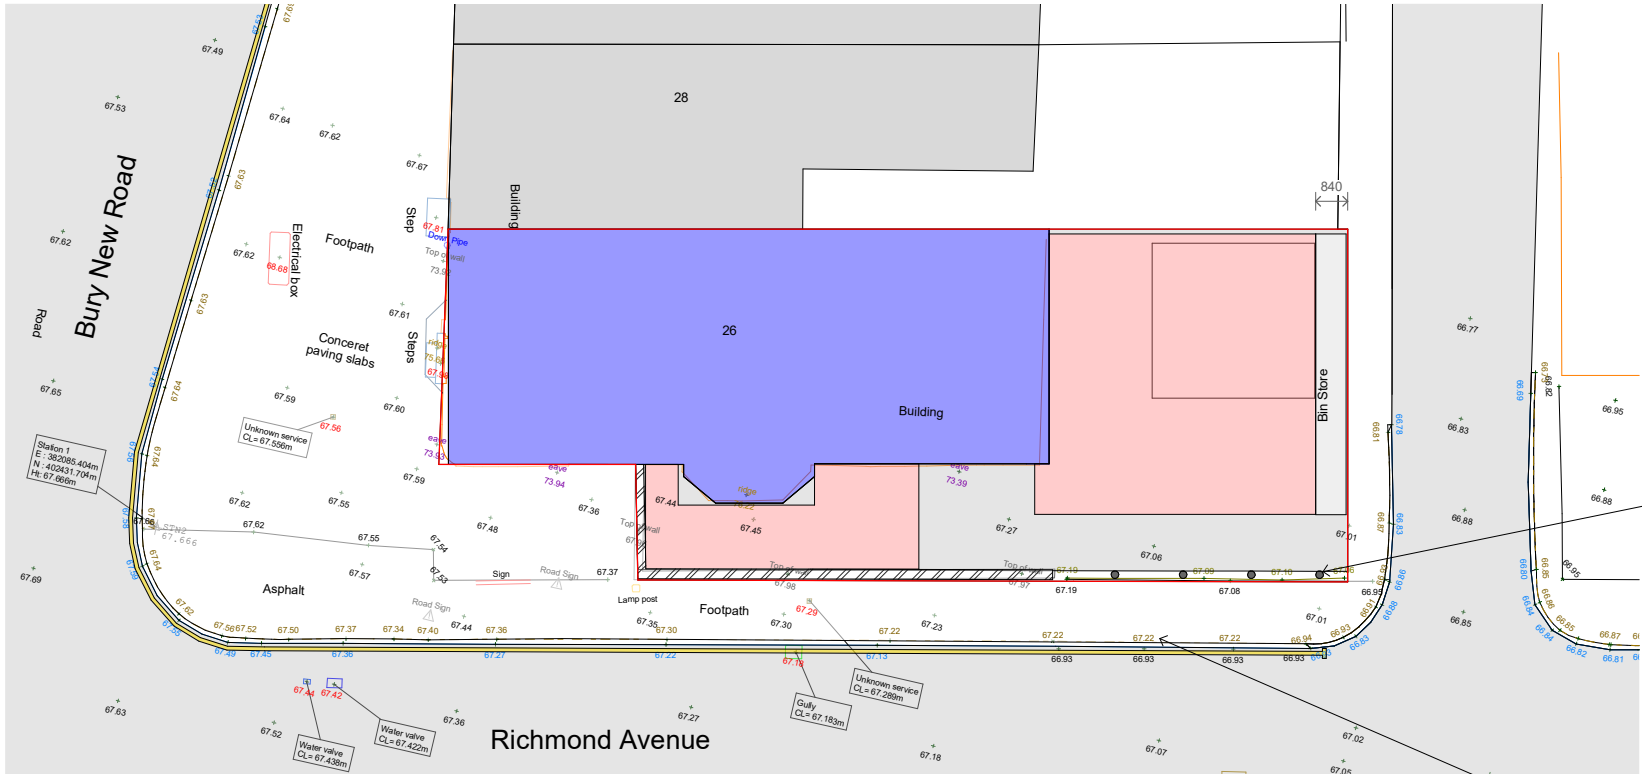

1 Site - Proposed - Topo
1 : 100

1000mm high bollards

Reinstate footpath

No. Description Date

PROJECT 26 Bury New Road, Prestwich		
TITLE Site - Proposed - Topo		
CLIENT Mr Halpern		
STATUS PLANNING		
DRAWN BY JB	DATE 12/10/2023	SCALE (@ A1) As indicated
PROJECT NUMBER GSS21003	DRAWING NUMBER 006	REV
GOLD SKETCH S T U D I O S www.goldsketch.co.uk info@goldsketch.co.uk 0161 792 9595		
NOTES: © COPYRIGHT - ALL RIGHTS RESERVED. NO PART OF THIS DRAWING SHALL BE REPRODUCED OR TRANSMITTED IN ANY FORM OR BY ANY MEANS, ELECTRONIC OR MECHANICAL, INCLUDING PHOTOCOPYING, RECORDING, OR BY ANY INFORMATION STORAGE AND RETRIEVAL SYSTEM, WITHOUT THE WRITTEN PERMISSION OF GOLD SKETCH STUDIOS. DRAWING TO BE USED FOR THE STATUS INDICATED ONLY. ALL DIMENSIONS ARE TO FACE UNLESS OTHERWISE SPECIFIED. ALL DIMENSIONS ARE TO BE TAKEN FROM THE FACE UNLESS OTHERWISE SPECIFIED. LEGIBILITY AND CLARITY OF DIMENSIONS AND NOTATION IS THE RESPONSIBILITY OF THE DRAWING AUTHOR. ALL DIMENSIONS ARE TO BE TAKEN FROM THE FACE UNLESS OTHERWISE SPECIFIED. OTHERWISE STATED.		