



Hukd – Bury Planning Drawings




Hukd_Bury_Planning Drawings_v1
10/11/23


Issue:
10/11/23_v1



Site Location Plan	3
External Elevations	4
Sign 1 - Illuminated Flex Box	5
Sign 1 - Illuminated Flex Box	6
Sign 3 - External Letters	7
Sign 4 - External Letters	8
Sign 5 - External Letters	9
Sign 6 - External Wall Stencils	10
Sign 7 - Glazing Vinyls	11

Site address - Link House, 35 Walmersley Road, Bury, BL9 5AE

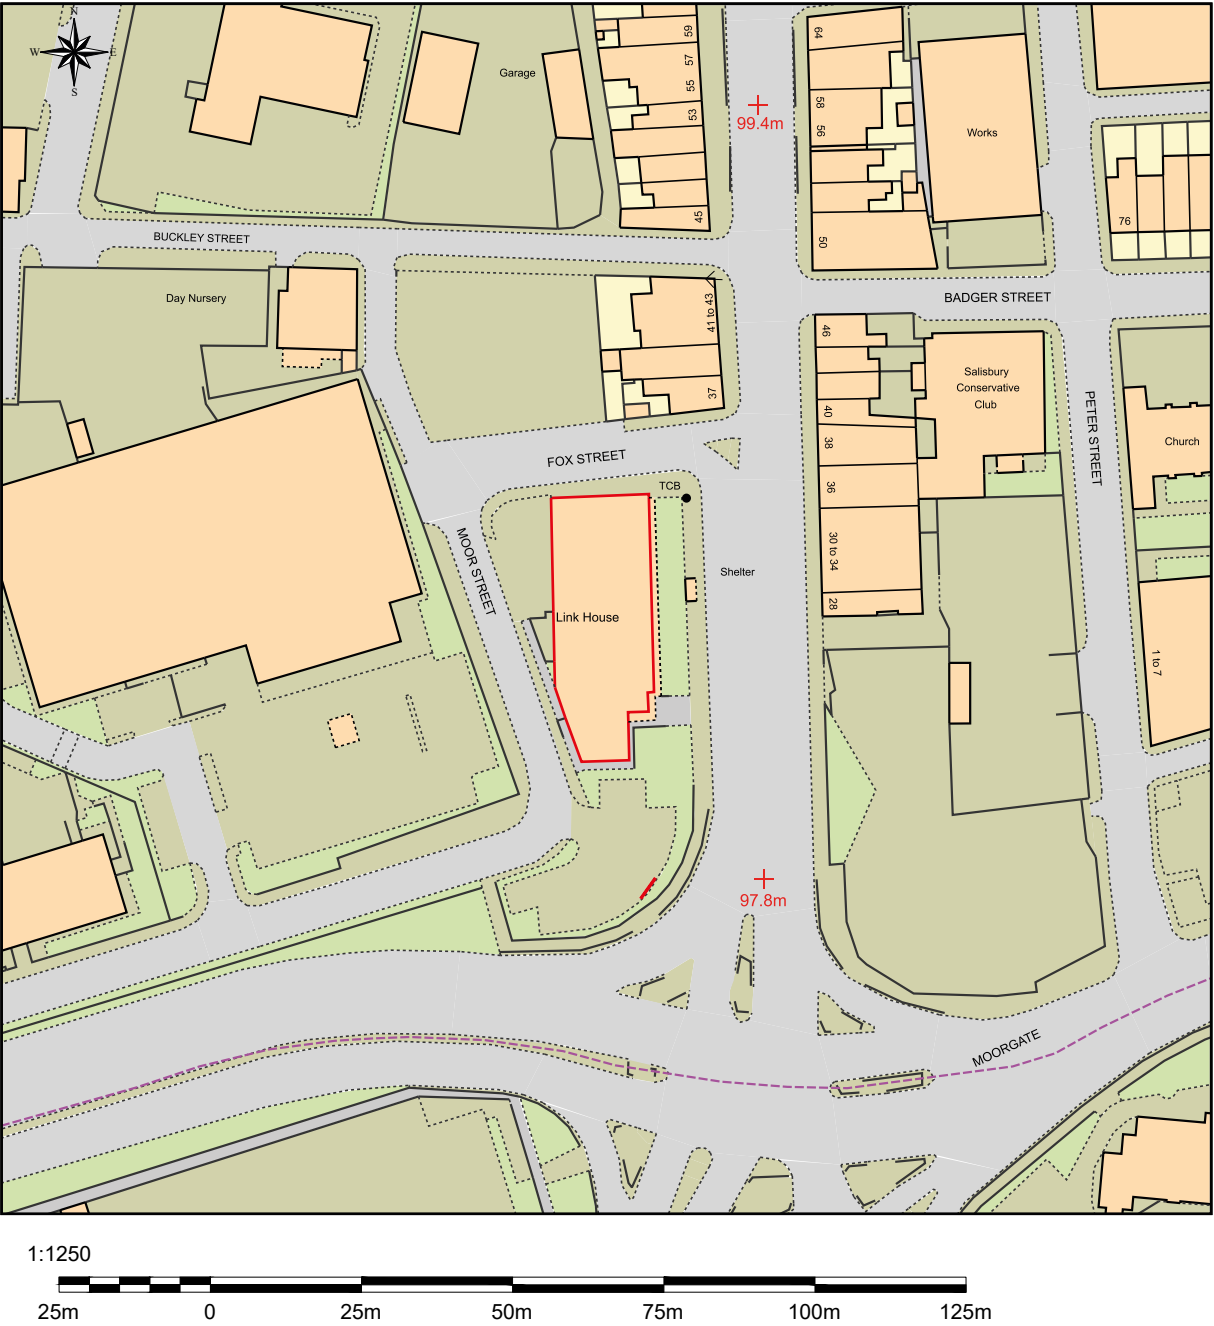


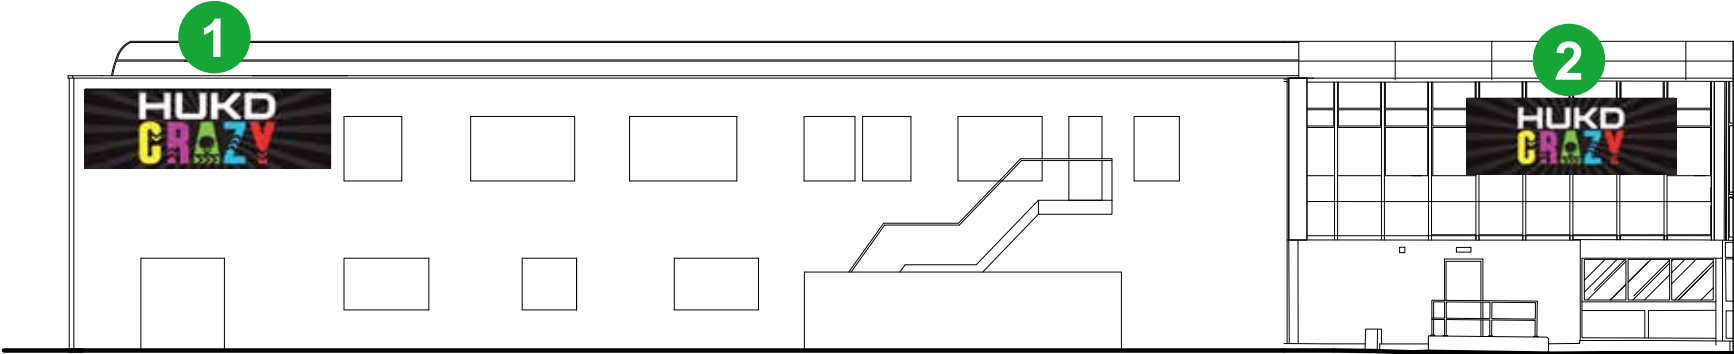


Rear Elevation
Scale 1:200



Left Hand Side Elevation
Scale 1:200

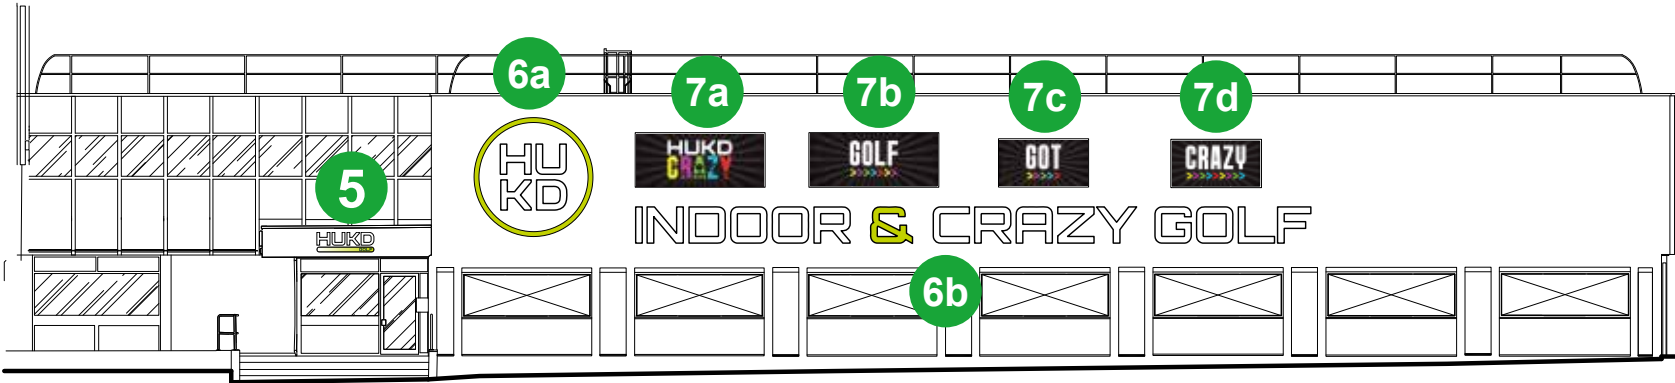

Front Rear Elevation
Scale 1:200

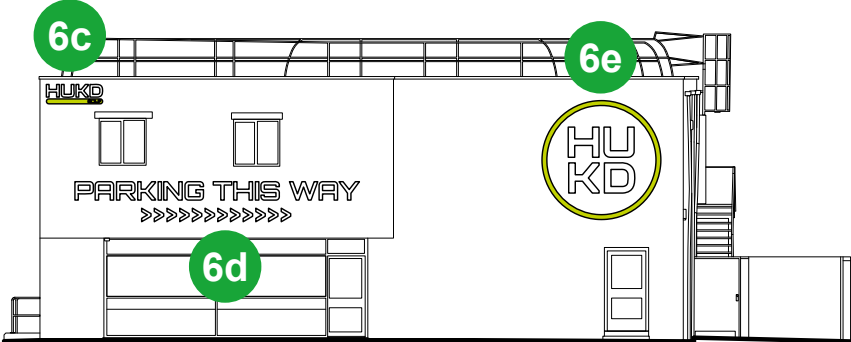

Right Hand Side Elevation
Scale 1:200



SPECIFICATIONS

200mm deep aluminium profile flex box mechanically fixed directly to building
Returns painted black
Digitally printed skin
Internally mounted LEDs



Sign 1
Scale 1:25
Quantity x1



SPECIFICATIONS
200mm deep aluminium profile flex box mechanically fixed directly to building
Returns painted black
Digitally printed skin
Internally mounted LEDs

