



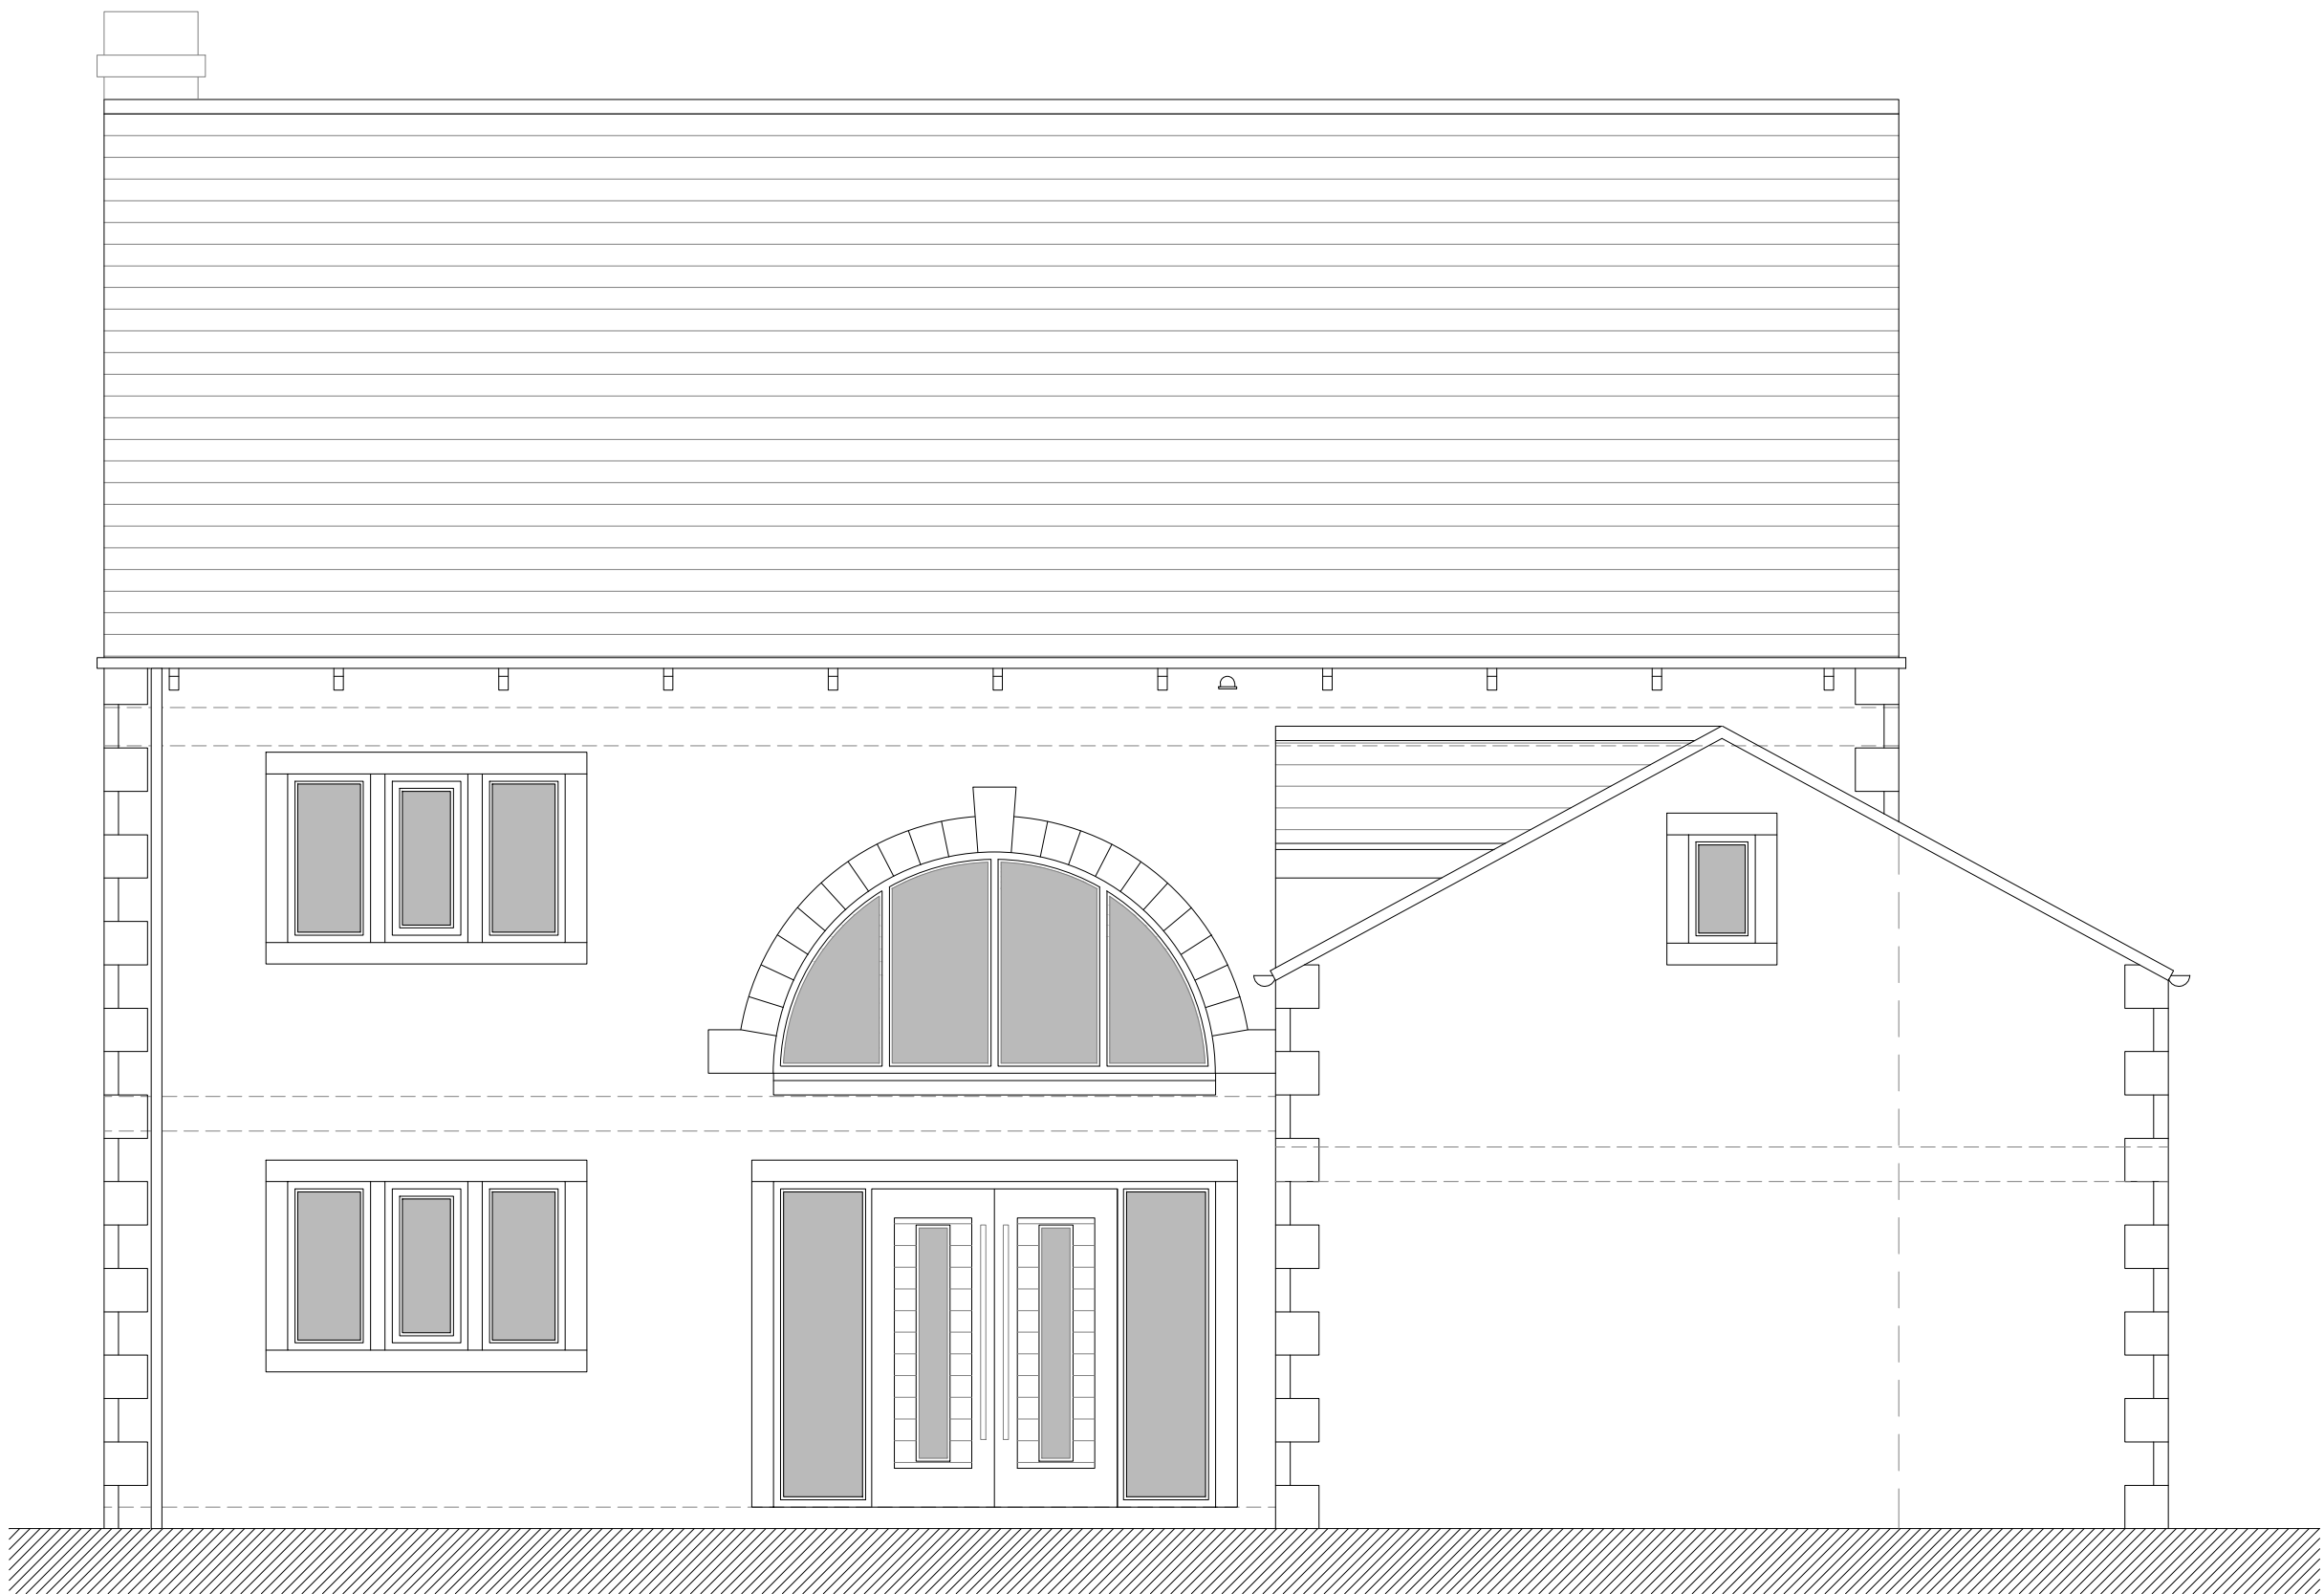

front elevation
(west facing)



side elevation
(south facing)

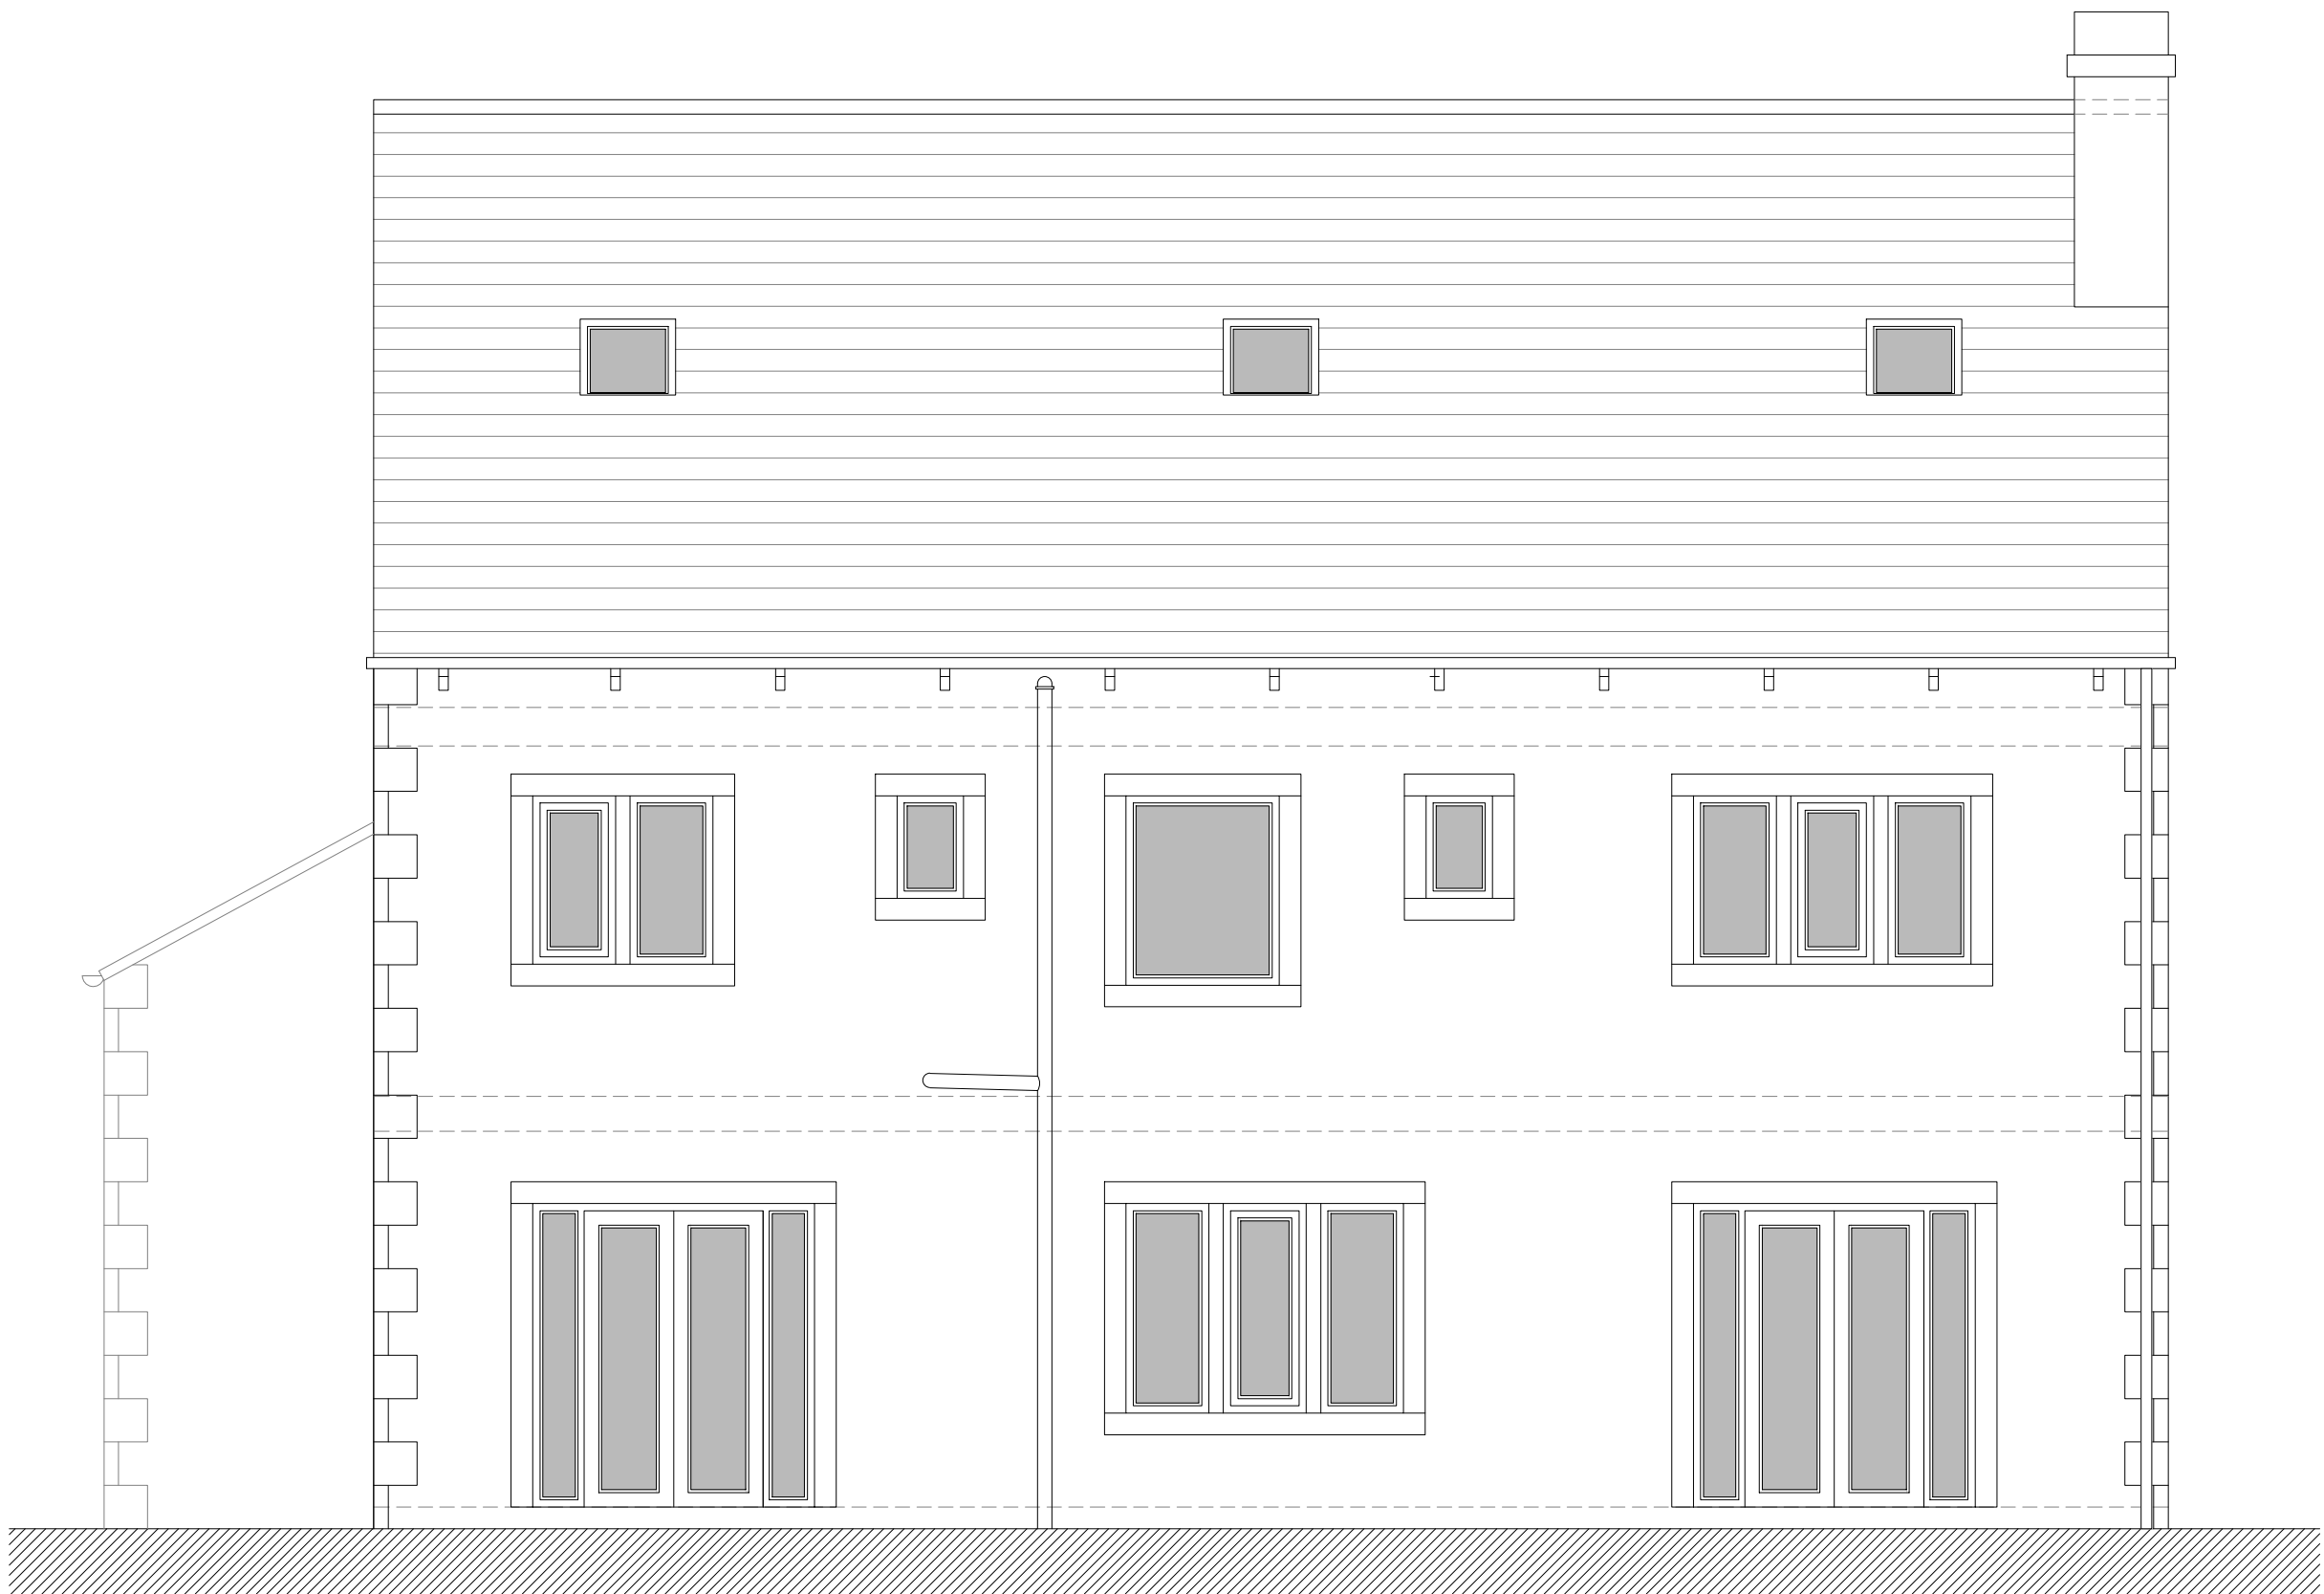

rear elevation
(east facing)



side elevation
(north facing)