

GENERAL NOTES

- THESE PLANS, DETAILS AND DRAWINGS HAVE BEEN PROVIDED, DETAINED AND DEPARTED FOR THE SOLE PURPOSES OF APPLYING TO BURY COUNCIL'S PLANNING AND BUILDING CONTROL DEPTS IN ORDER TO OBTAIN THE RELEVANT AND NECESSARY "HOUSE-HOLDER PLANNING PERMISSION" AND BUILDING REGULATIONS FULL PAWS / PLAN CHECKING APPROVALS AND CONSENTS ONLY !!
- AS ADVISED BY APPLICANTS, THE PROPERTY, AS BECAUSE PREVIOUSLY WAS BUILT SO ON A "FREEHOLD BUILDING" IN USE OF A LEASEHOLD TYPE SO OVER AND ABOVE OBTAINING USUAL AUTHORITY CONSENTS AND APPROVALS, AS ADVISED ABOVE, NO OTHER SUCH CONSENTS ARE DEEMED TO BE NECESSARY

'WESTGATE' ACCESS TO REAR OF PROPERTY

BOUNDARY TO NORTH 327

1:250 BLOCK-PLAN EXISTING

REAR

• PARTIALLY REAR EXTENSION @ REAR

• CONCRETE @ REAR


• SIDE OPEN

• FRONT POOL

FRONT

SIDE BOUNDARY TO 339 - 'WESTGATE'

33,000

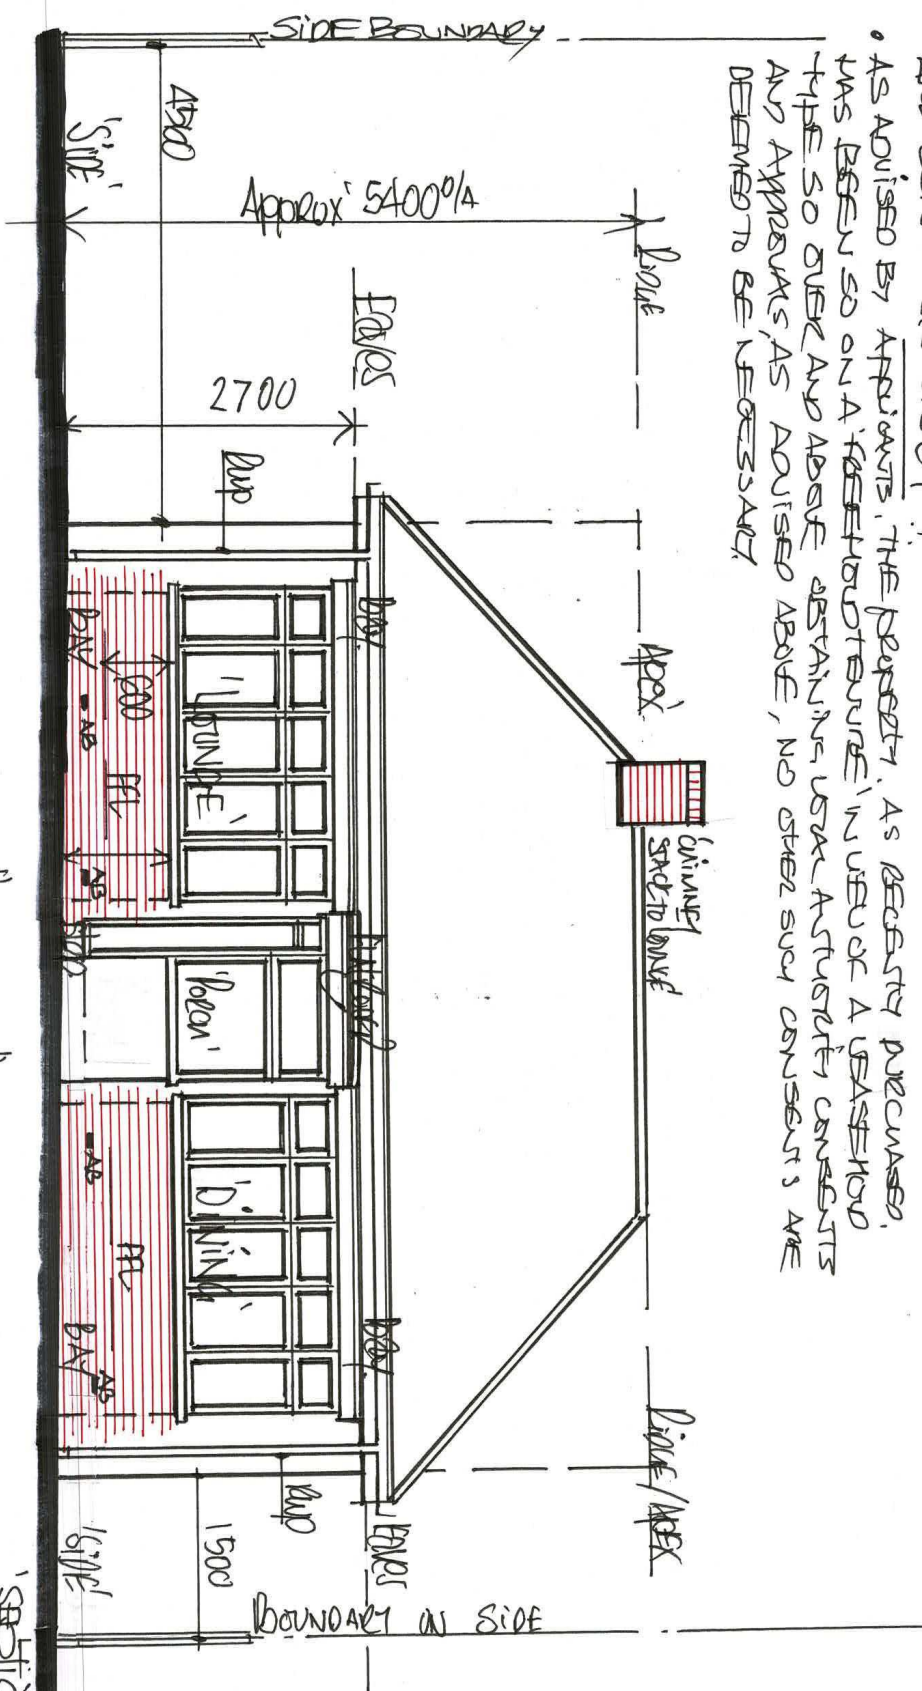

1:50 EXISTING - "FRONT" - ELEVATION

'SEPTIC TANK' LOCATION!

FRONT BOUNDARY

D R G N: 1