




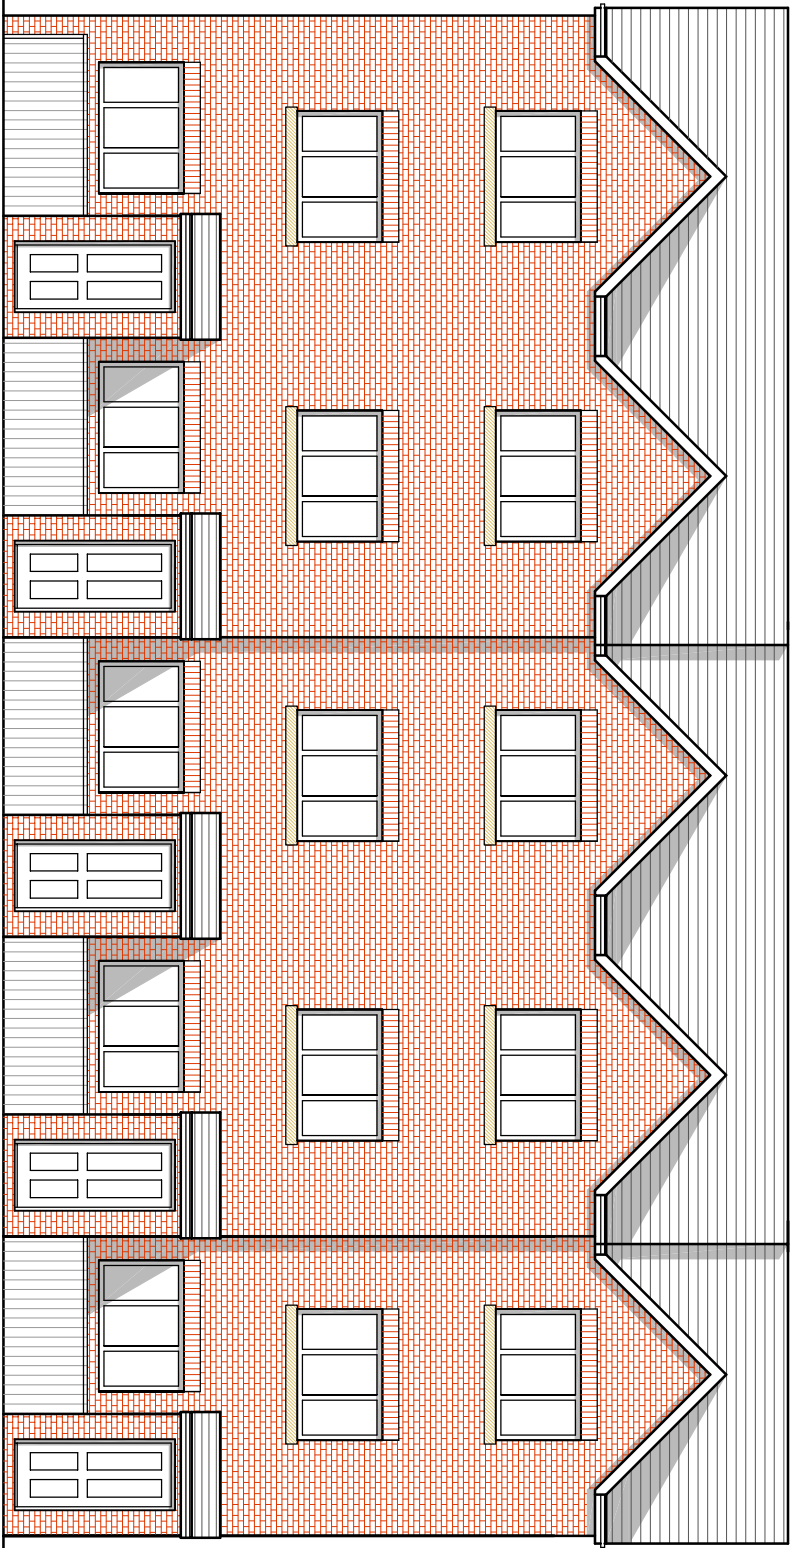


ELEVATION A

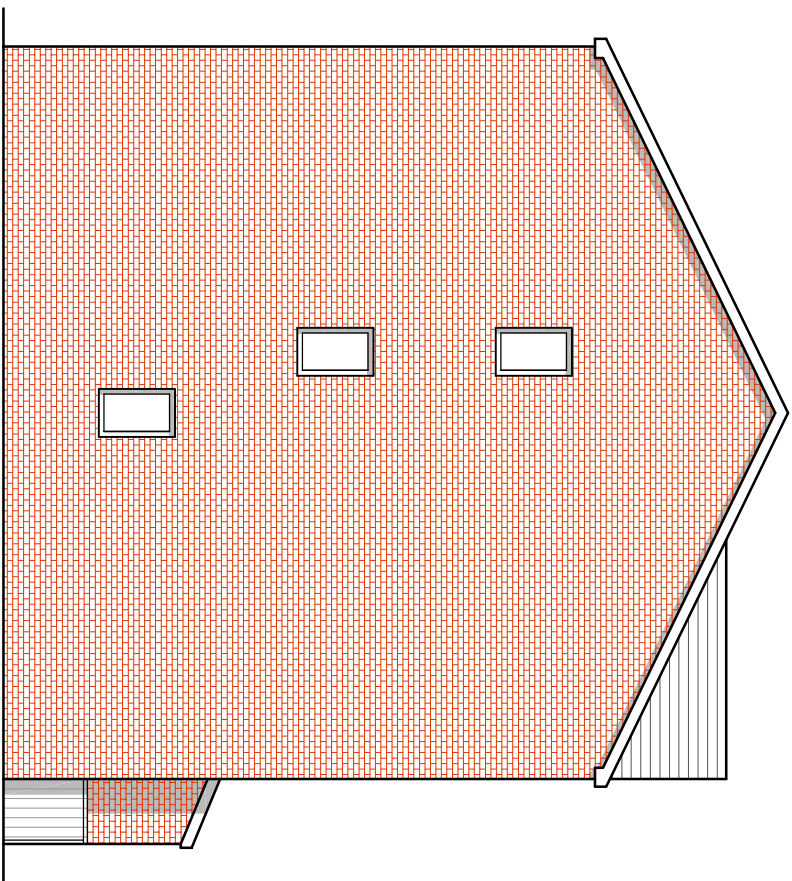

ELEVATION B

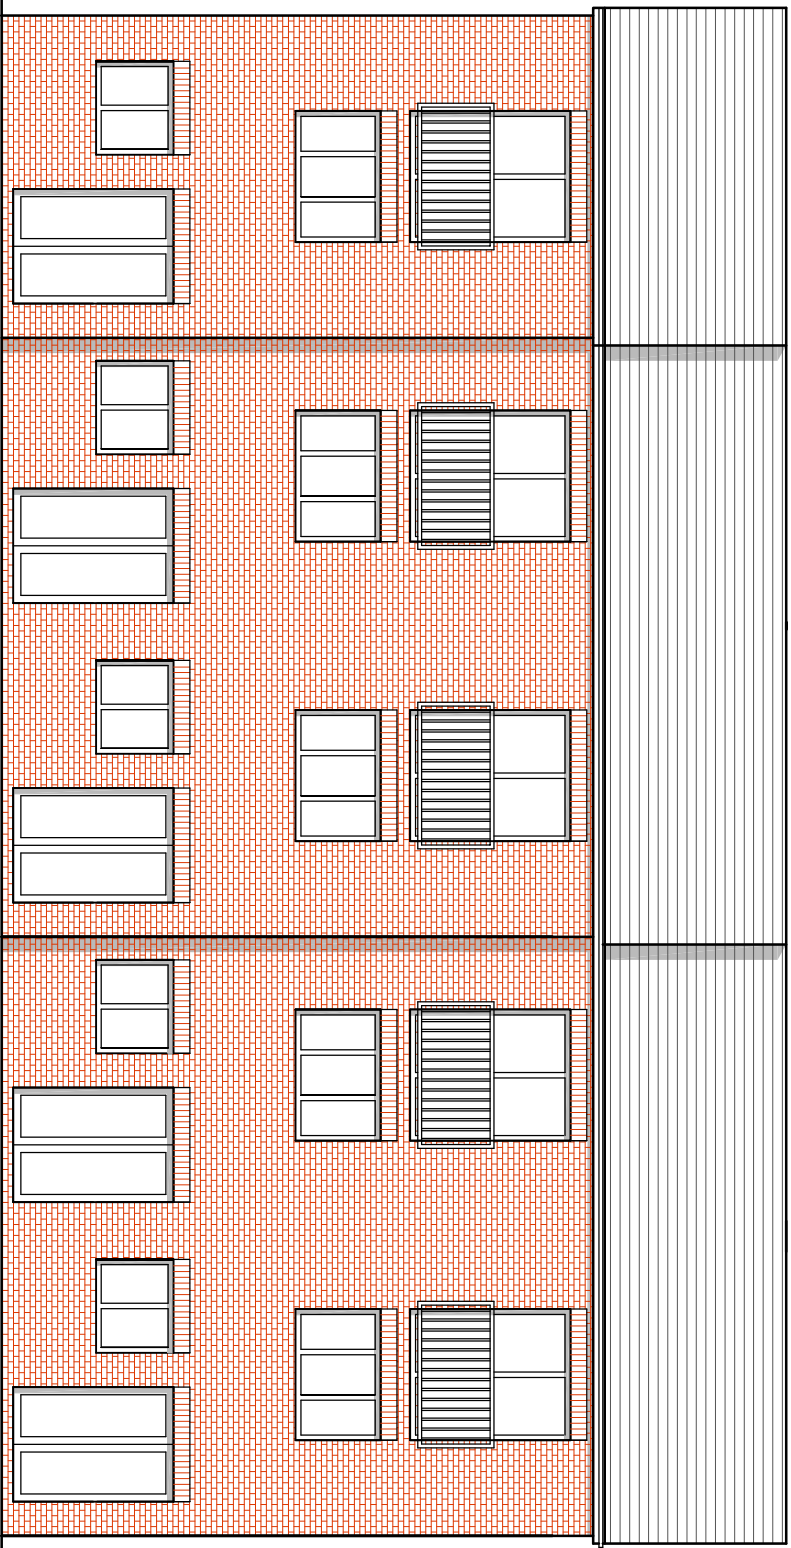

ELEVATION C

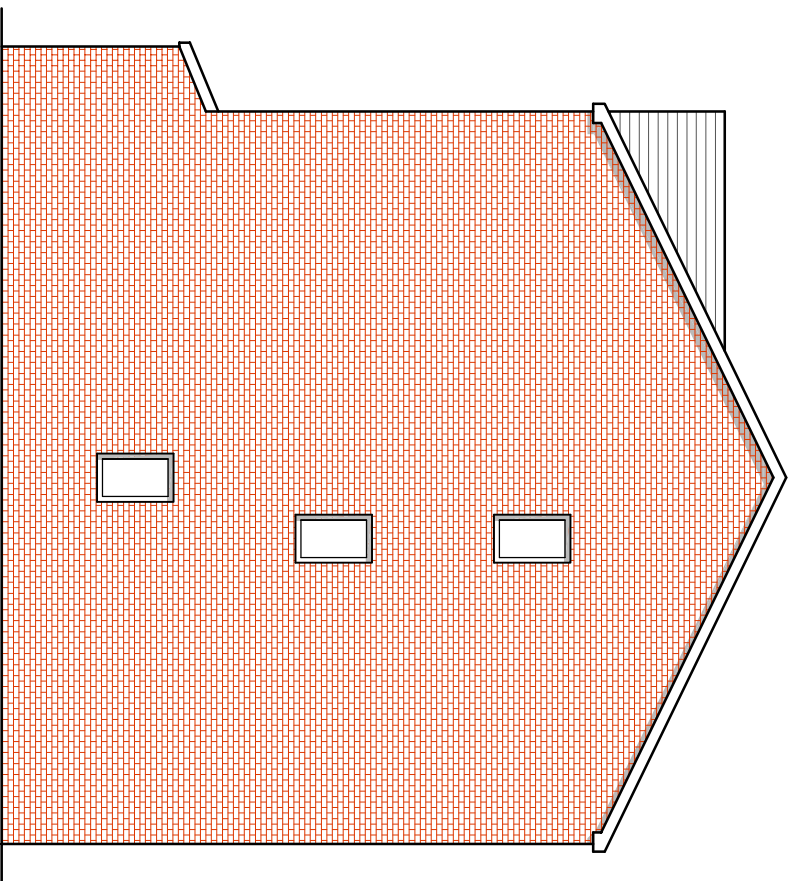

ELEVATION D

PLANNING

PROJECT TITLE:	PROJECT NO:
LAND TO SOUTH OF	2411_02
DEARDENS STREET,	
BURY. PROPOSED	
TOWNHOUSES TO	
VACANT LAND	REVISION:
	C

DRAWING TITLE:	DRAWING NO:
ELEVATIONS	020

SCALE:	DATE:	DRAWN BY:
1:100@A3	13.12.24	

pettifer architecture

tel: 07973629158
email: info@pettiferarchitecture.co.uk
www.pettiferarchitecture.co.uk