



Do not scale drawings. All dimensions to be verified on site before proceeding with the work. All dimensions given in millimetres unless stated otherwise. All drawings to be read in conjunction with other consultants' drawings and specifications.

revision	drawn	date
----------	-------	------

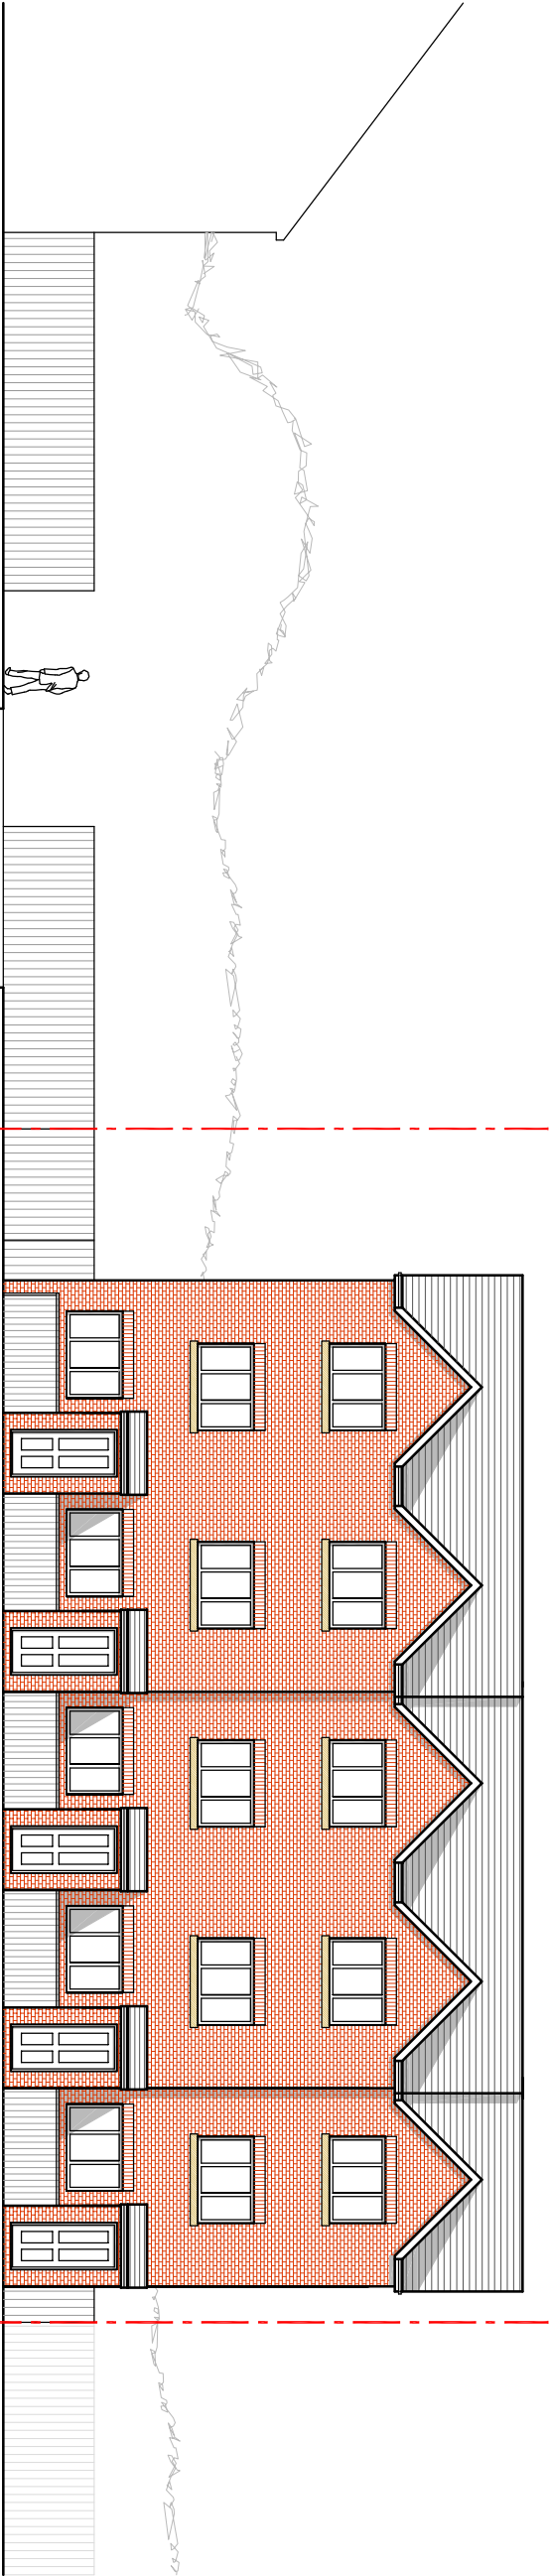

STREET ELEVATION A - view from site access road

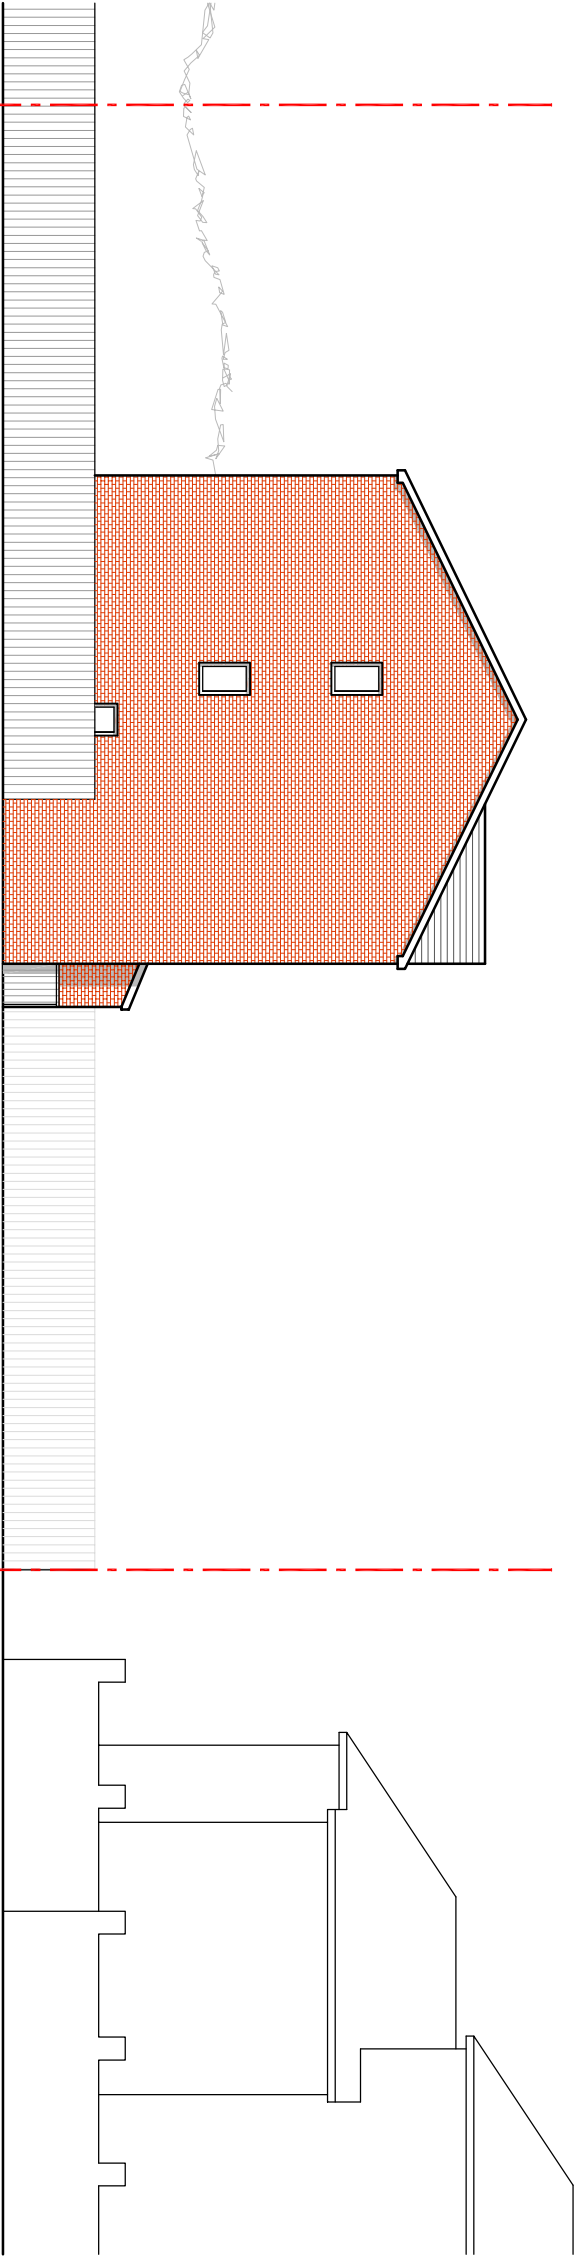

STREET ELEVATION B - view from Deardens Street

PLANNING

PROJECT TITLE:	PROJECT NO:
LAND TO SOUTH OF DEARDENS STREET, BURY. PROPOSED TOWNHOUSES TO VACANT LAND	2411_02
REVISION:	
C	

DRAWING TITLE:	DRAWING NO:
STREET ELEVATIONS	025

SCALE:	DATE:	DRAWN BY:
1:150@A3	13.12.24	

pettifer architecture

tel: 07979629158
email: info@pettiferarchitecture.co.uk
www.pettiferarchitecture.co.uk