


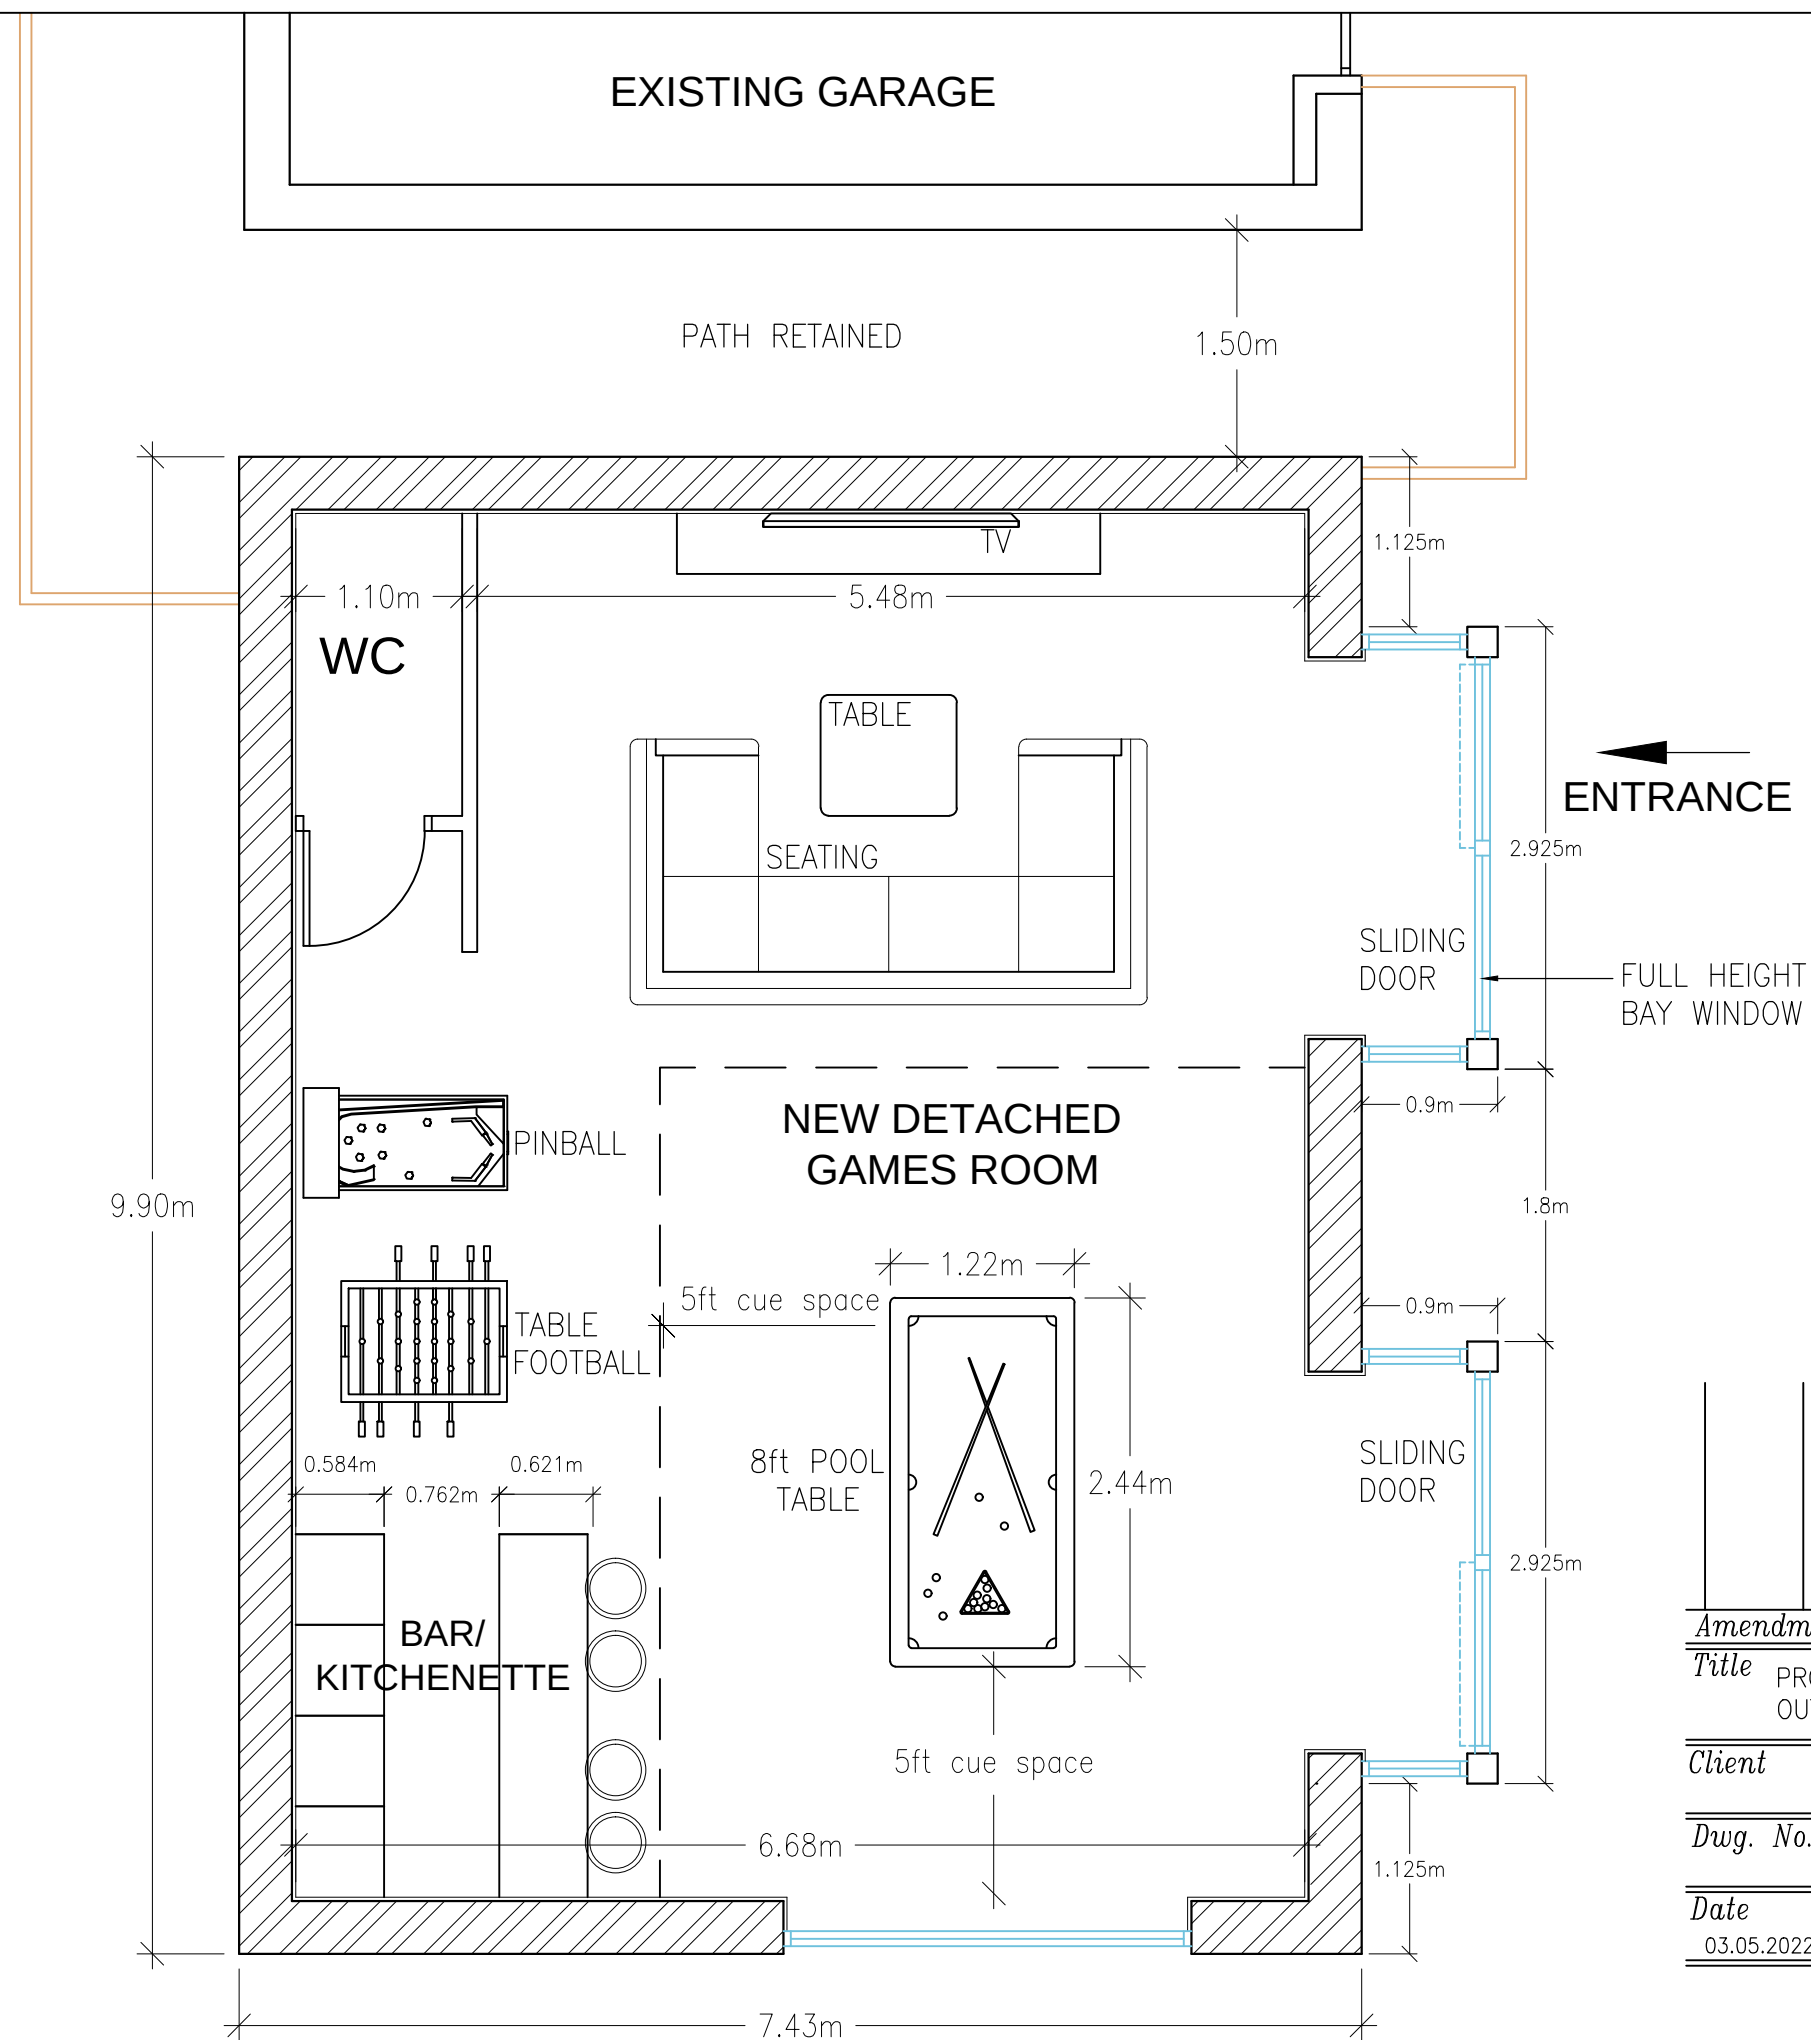

Amendments

Title PROPOSED ADDITION OF DETACHED SINGLE STOREY
OUTBUILDING AT 32 RINGLEY ROAD, WHITEFIELD~

Client MR & MRS GOLDBERG

Dwg. No. 22/1286/202 - LAYOUT PLAN

Date	Plot Scale	Drawn by	Status
03.05.2022	A3@1:50	JPE	PLANNING APP

JPE CONSULTANCY LIMITED
ARCHITECTURAL DESIGN & PLANNING
9 Woodend Drive, Stalybridge, Cheshire, SK15 2SF
Telephone 07875 627 988 jim@jpeconsultancy.co.uk