


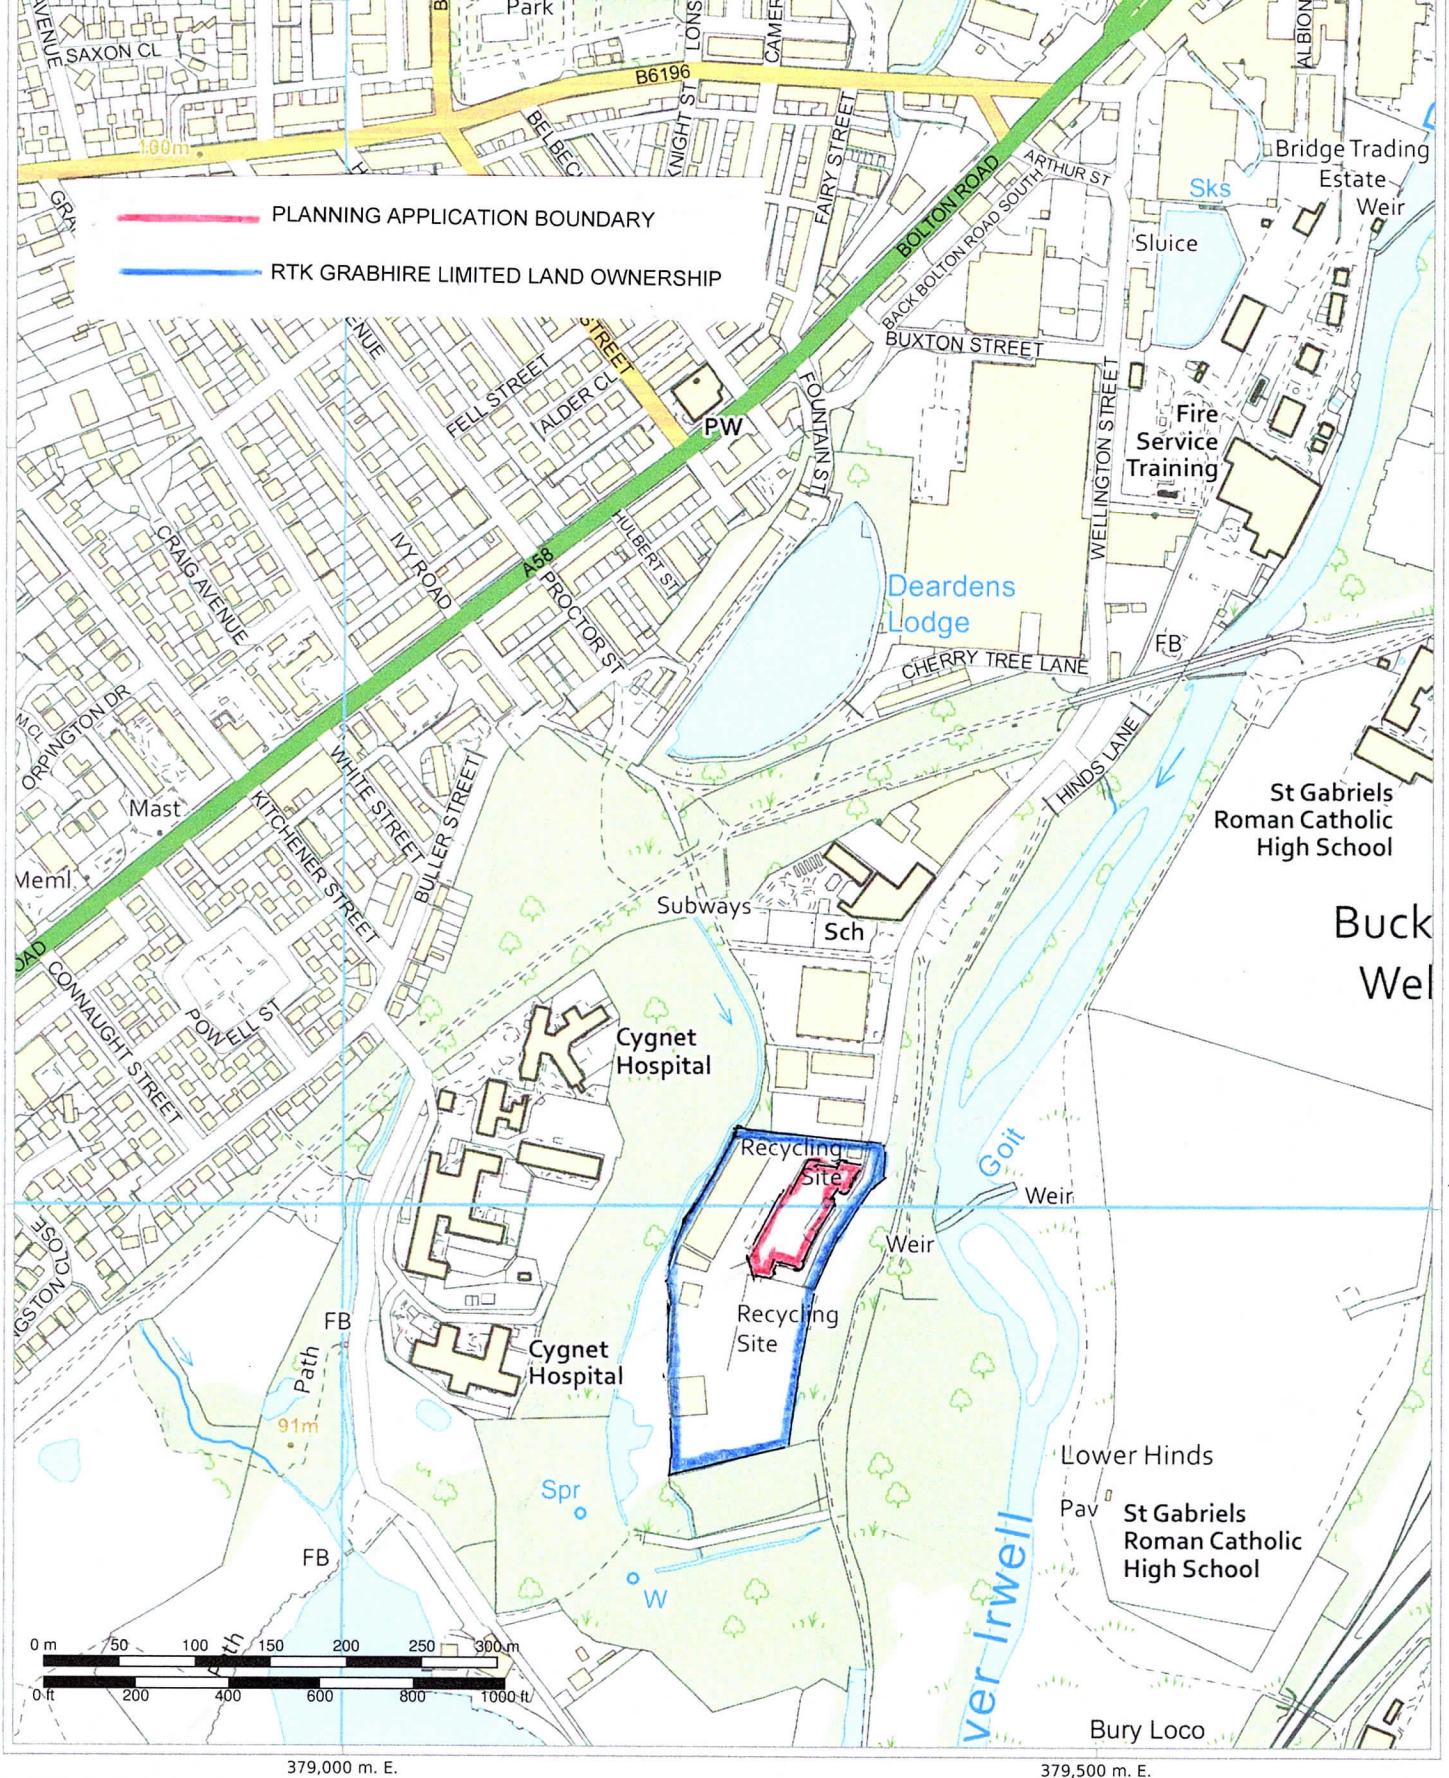

Job Title

WELLINGTON STREET BURY

All dimensions must be checked on site and not scaled from this drawing

Drawing Title

EXTENDED SITE LOCATION PLAN

OakbayDesign

29 Bradford Road Eccles Manchester M30 9FF

Tel: +44 (0)7966 470358 info@oakbaydesign.com

Scale

1 : 5000 @ A4

Date

MARCH 2025

Drawing No.

Z344. 008

Rev.