
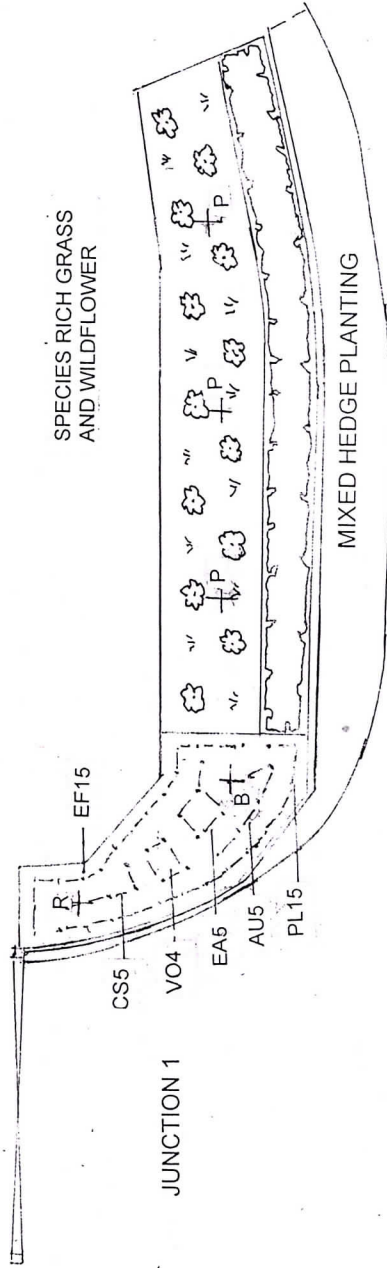
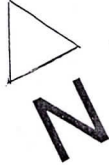


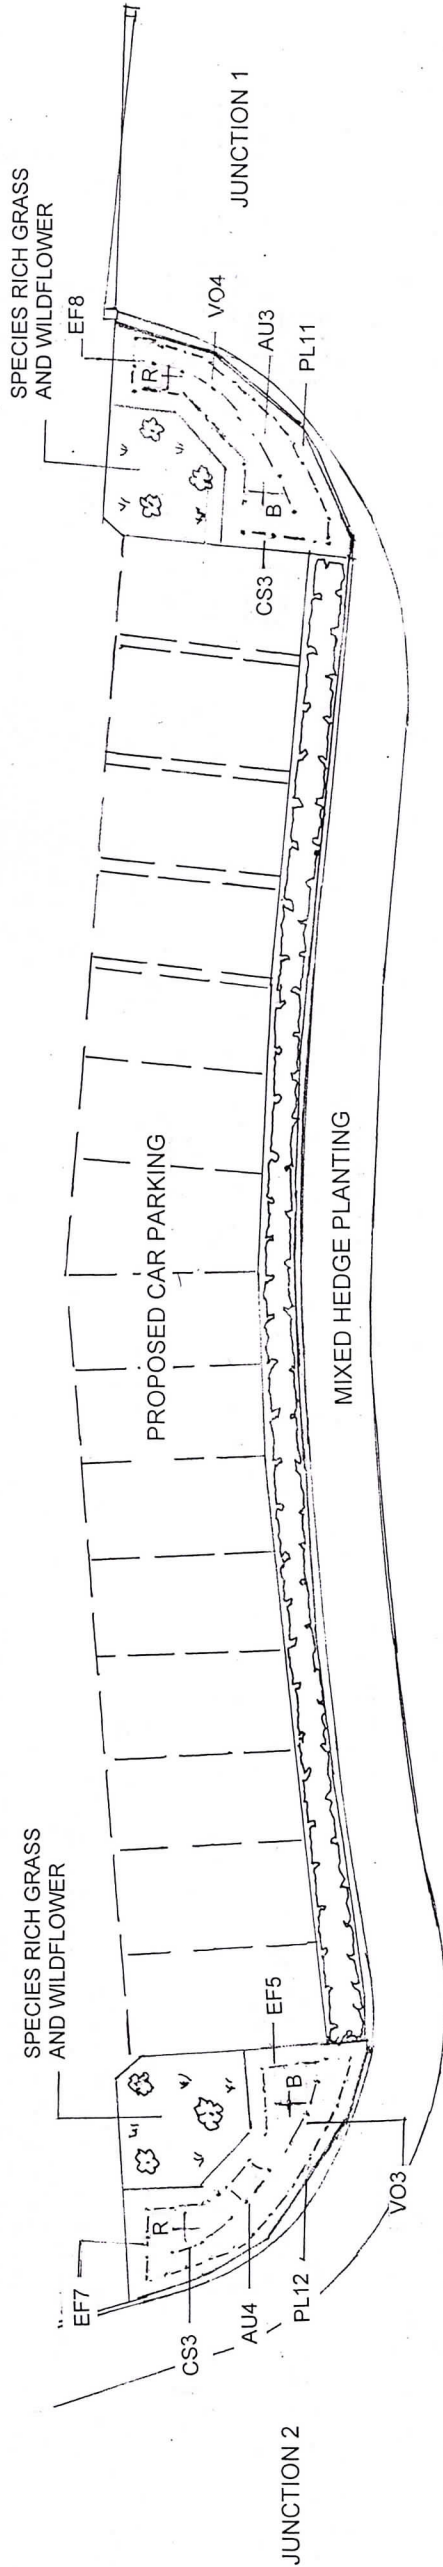

TREE SPECIES (All plants to be BS 3936)
Trees to be planted as shown on plan in 75 x 75 x 75cm deep topsoiled tree pits supported by 3.0m larch stakes tied with neoprene ties with 100g of 7.7.7 general fertiliser worked into each topsoiled pit.

No	Species	Common Name	Size	Remarks
B 3	Betula pendula	Birch	8-10 STD	bare root
P 3	Prunus avium	Cherry	8-10 STD	bare root
R 3	Sorbus aucuparia	Rowan	8-10 STD	bare root

MIXED HEDGE PLANTING (All plants to be BS3936)
Excavate trench and remove material 0.8m wide x 30cm deep and backfill with topsoil. Planting to be planted as double row in individual species groups of 3-7 @ 40cm centres and 50g of 7.7.7 general fertilizer to each plant. Beds will be maintained by selective weed control or hand weeding and watered as necessary.

No	Species	Common Name	Size Cm	Remarks
CM 105	Crataegus monogyna	Hawthorn	40-60	1+1 bare root
C 30	Cornus sanguinea	Dogwood	40-60	multi-stemmed
CA 45	Corylus avellana	Hazel	40-60	1+1 bare root
IA 15	Ilex aquifolium	Holly	30-40	2 litre pot
M 15	Malus sylvestris	Crab Apple	90-120	1+1 bare root
PS 45	Prunus spinosa	Blackthorn	40-60	1+1 bare root
RS 30	Ribes sanguineum	Flowering Currant	40-60	multi-stemmed

SHRUB PLANTING (All plants to be BS3936)
Planting beds will be excavated and filled to 25cm deep with amenity grade topsoils and dressed with 75mm of clean forest bark mulch. Plants to be planted at the level previously attained in the nursery and shrubs will be planted in prepared pits in positions shown on plan. The plants will receive 50gms of general fertiliser to each plant. Beds will be maintained by selective weed control or hand weeding and watered as necessary.

No	Species	Common Name	Size Cm	Remarks
AU 12	Aucuba japonica	Spotted laurel	40-60	3 litre pots
CS 11	Cornus sanguinea	Dogwood	40-60	multi-stemmed
EA 5	Euonymus alatus	Burning bush	40-60	3 litre pot
EF 35	Euonymus fortunei	Fortunes spindle	30-40	2 litre pot
PL 38	Prunus lusitanica	Portuguese Laurel	40-60	3 litre pot
VO 11	Viburnum opulus	Guellder Rose	40-60	multi-stemmed

SPECIES RICH AND WILDFLOWER GRASSLAND
Sown at a rate of 10g per m2 on subsoil or unimproved ground lightly cultivated to a depth of 100mm, lightly raked and rolled.

Germinal Seeds WFG 20 Eco Mix

SCALE BAR



Job Title

WELLINGTON STREET BURY

All dimensions must be checked on site and not scaled from this drawing

Drawing Title

LANDSCAPE PROPOSALS PLAN



29 Bradford Road Eccles Manchester M30 9FF
Tel: +44 (0)7966 470358 info@oakbaydesign.com

Scale	1 : 200 @A3	Date	MARCH 2025
Drawing No.	Z344.006	Rev.	