
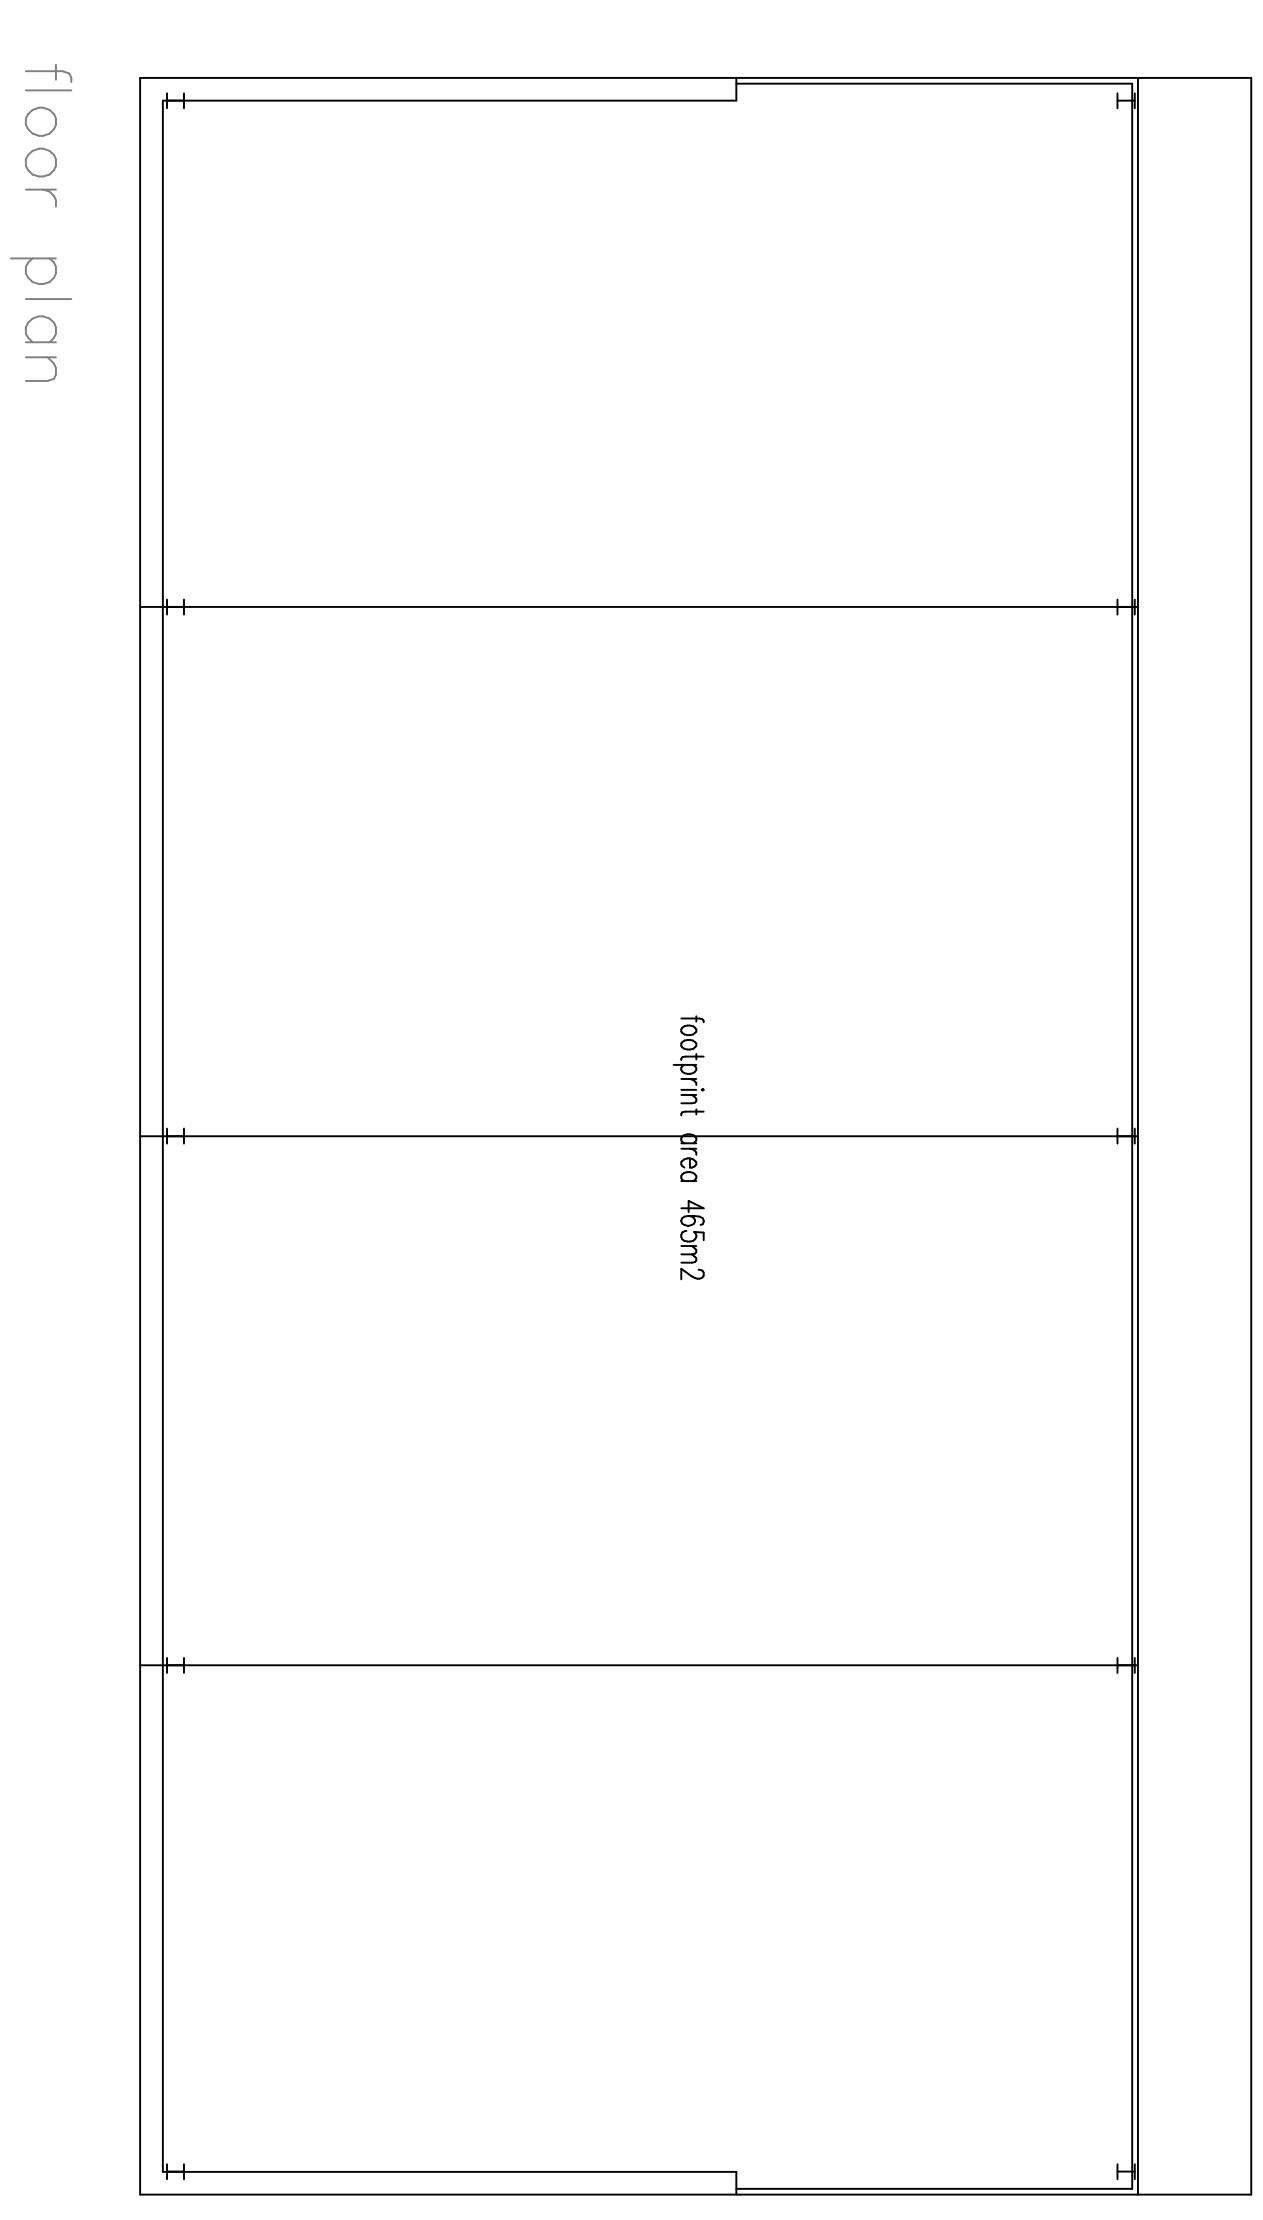
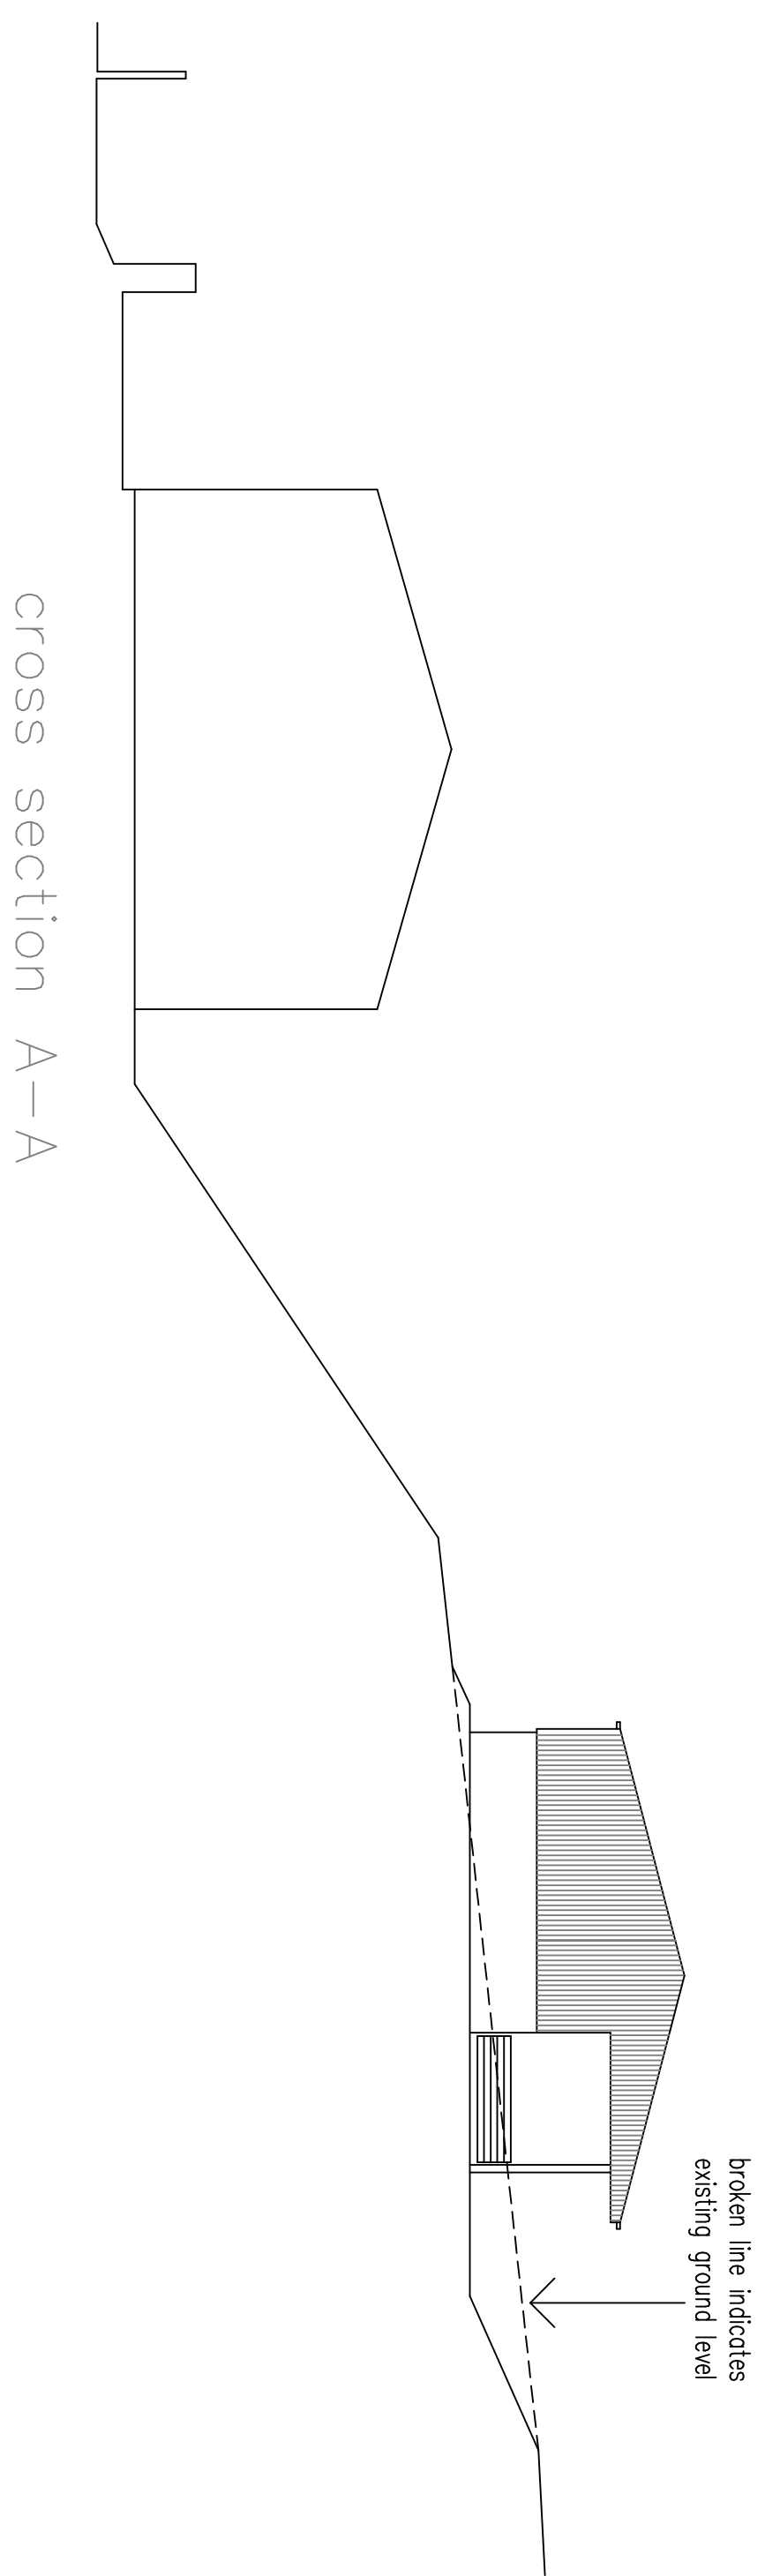
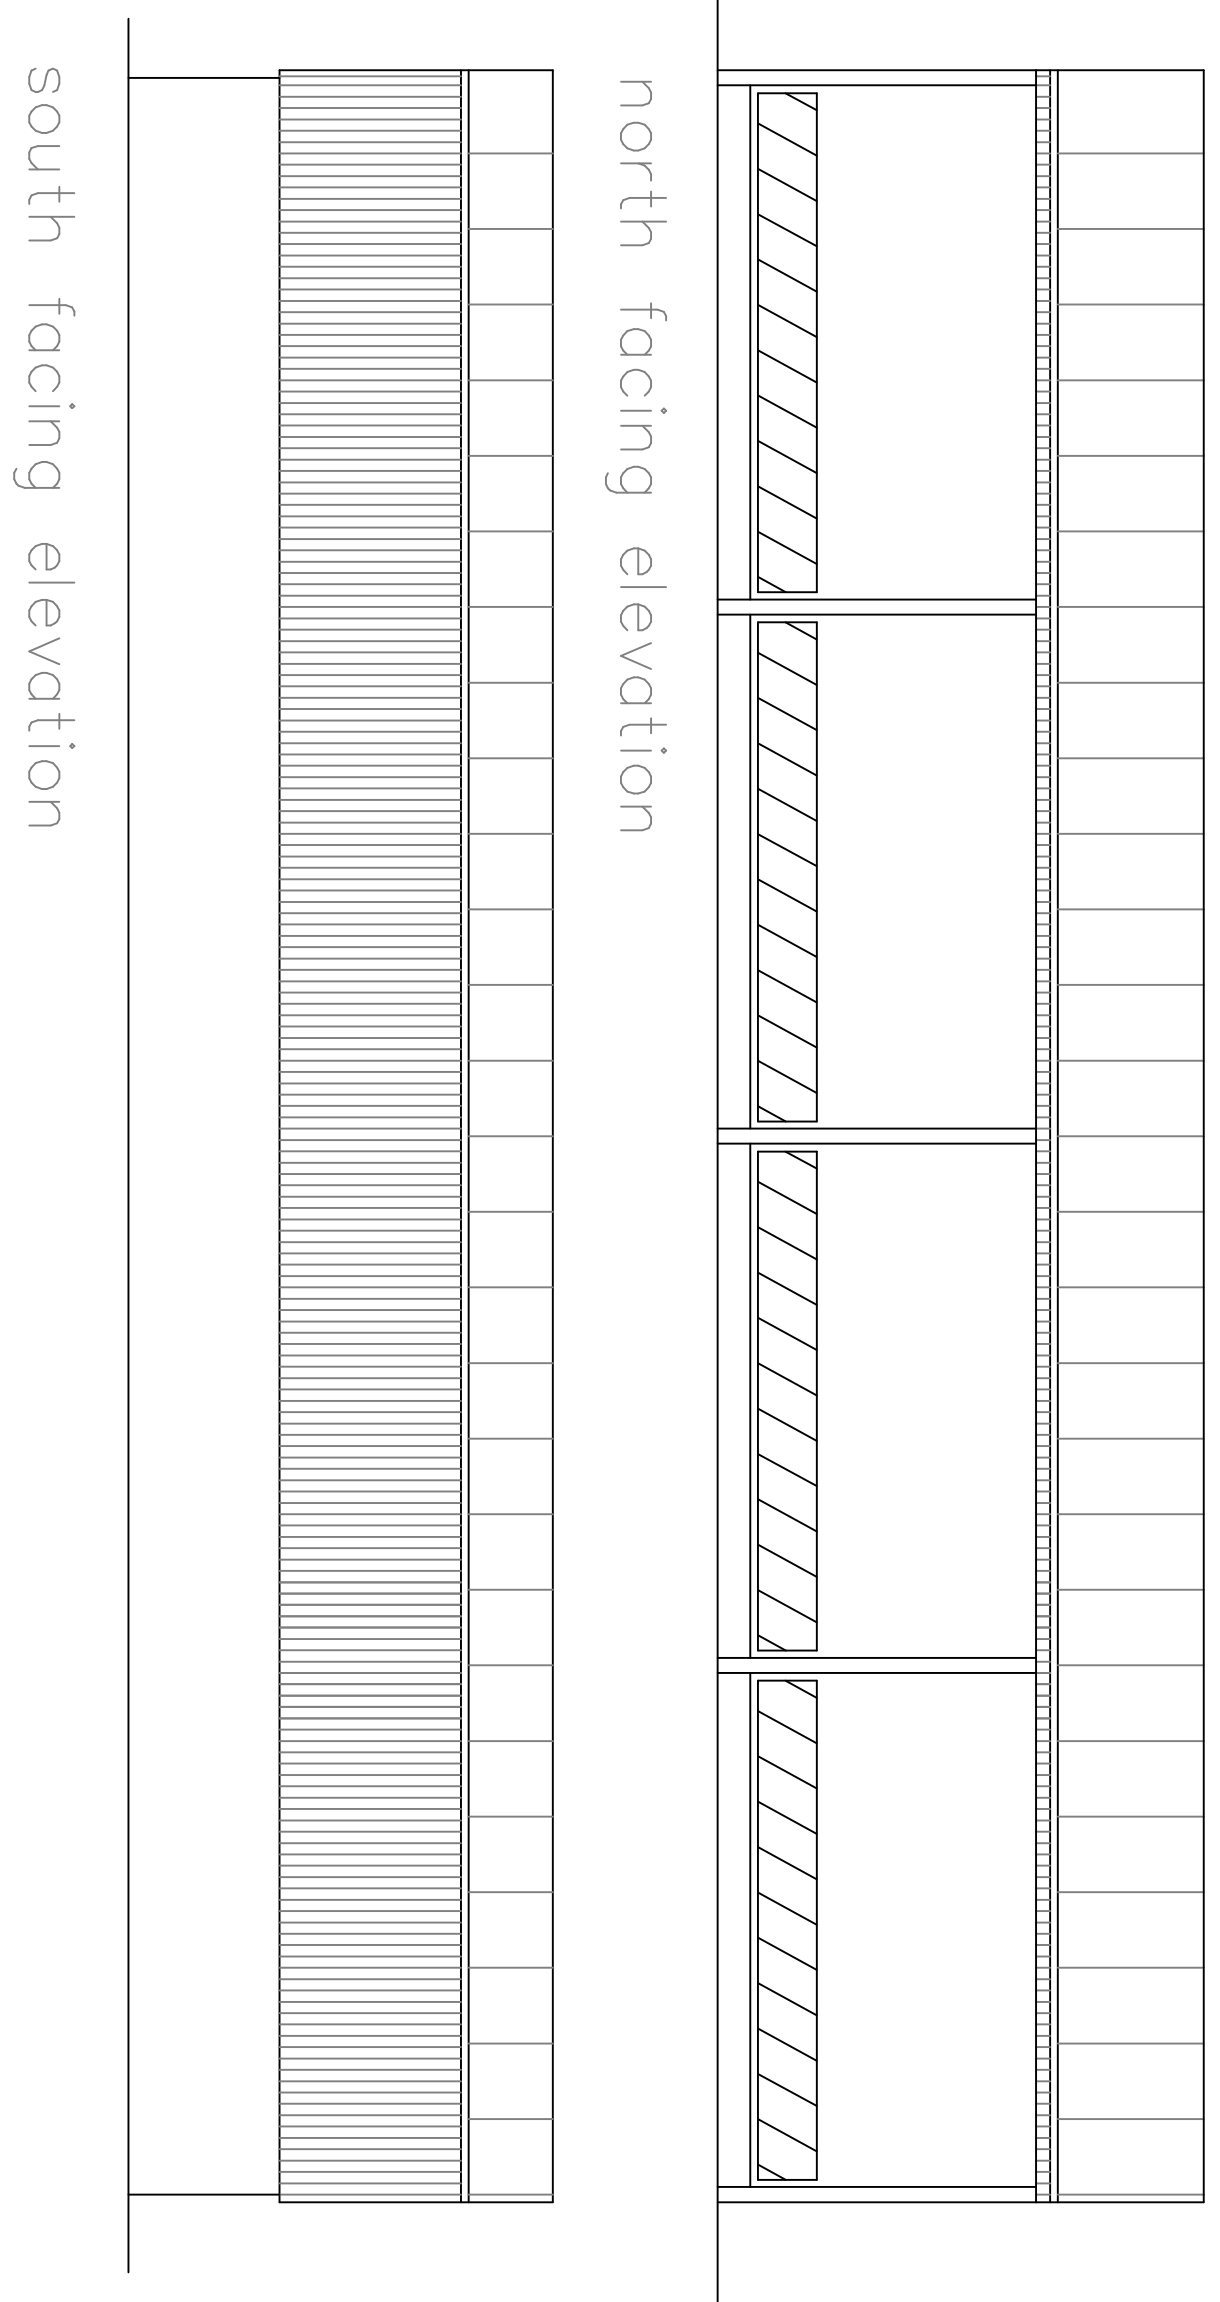


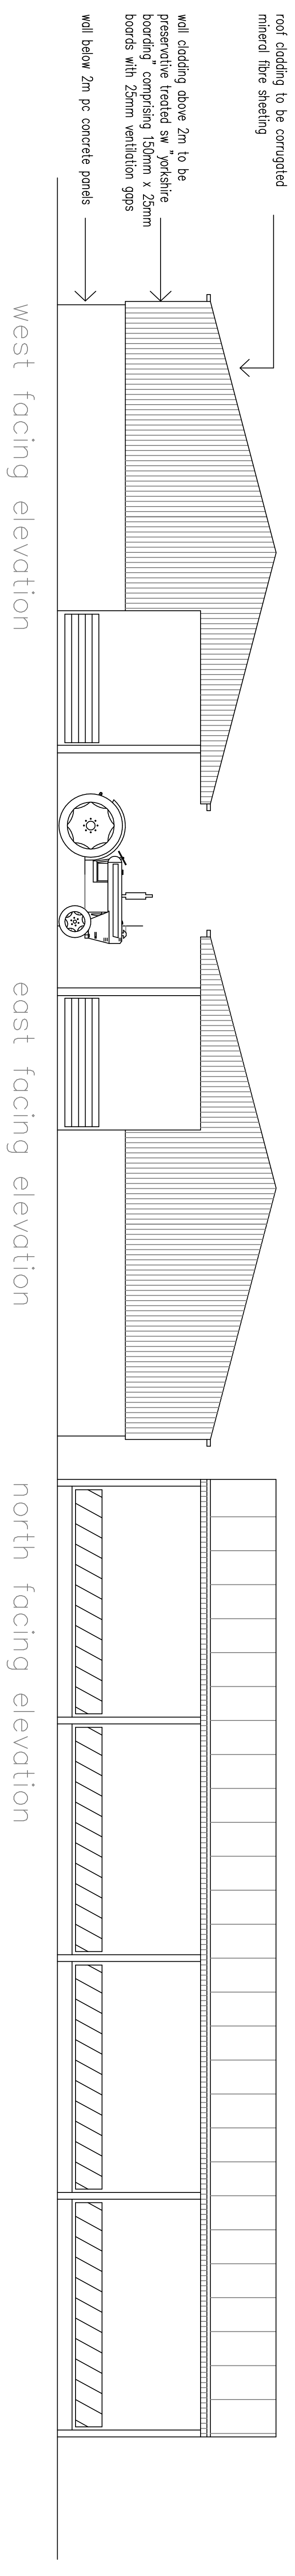

proposed agricultural building at
Twine Valley Farm
Bamford Road
Edenfield

Twine Valley Farm

Bamford Road

Edenfield

scale 1:100 1:200 @A1

0m

A horizontal scale bar with a black and white alternating pattern. It is labeled '0m' at the left end and '10m' at the right end.

linear scale 1:100 @A1