




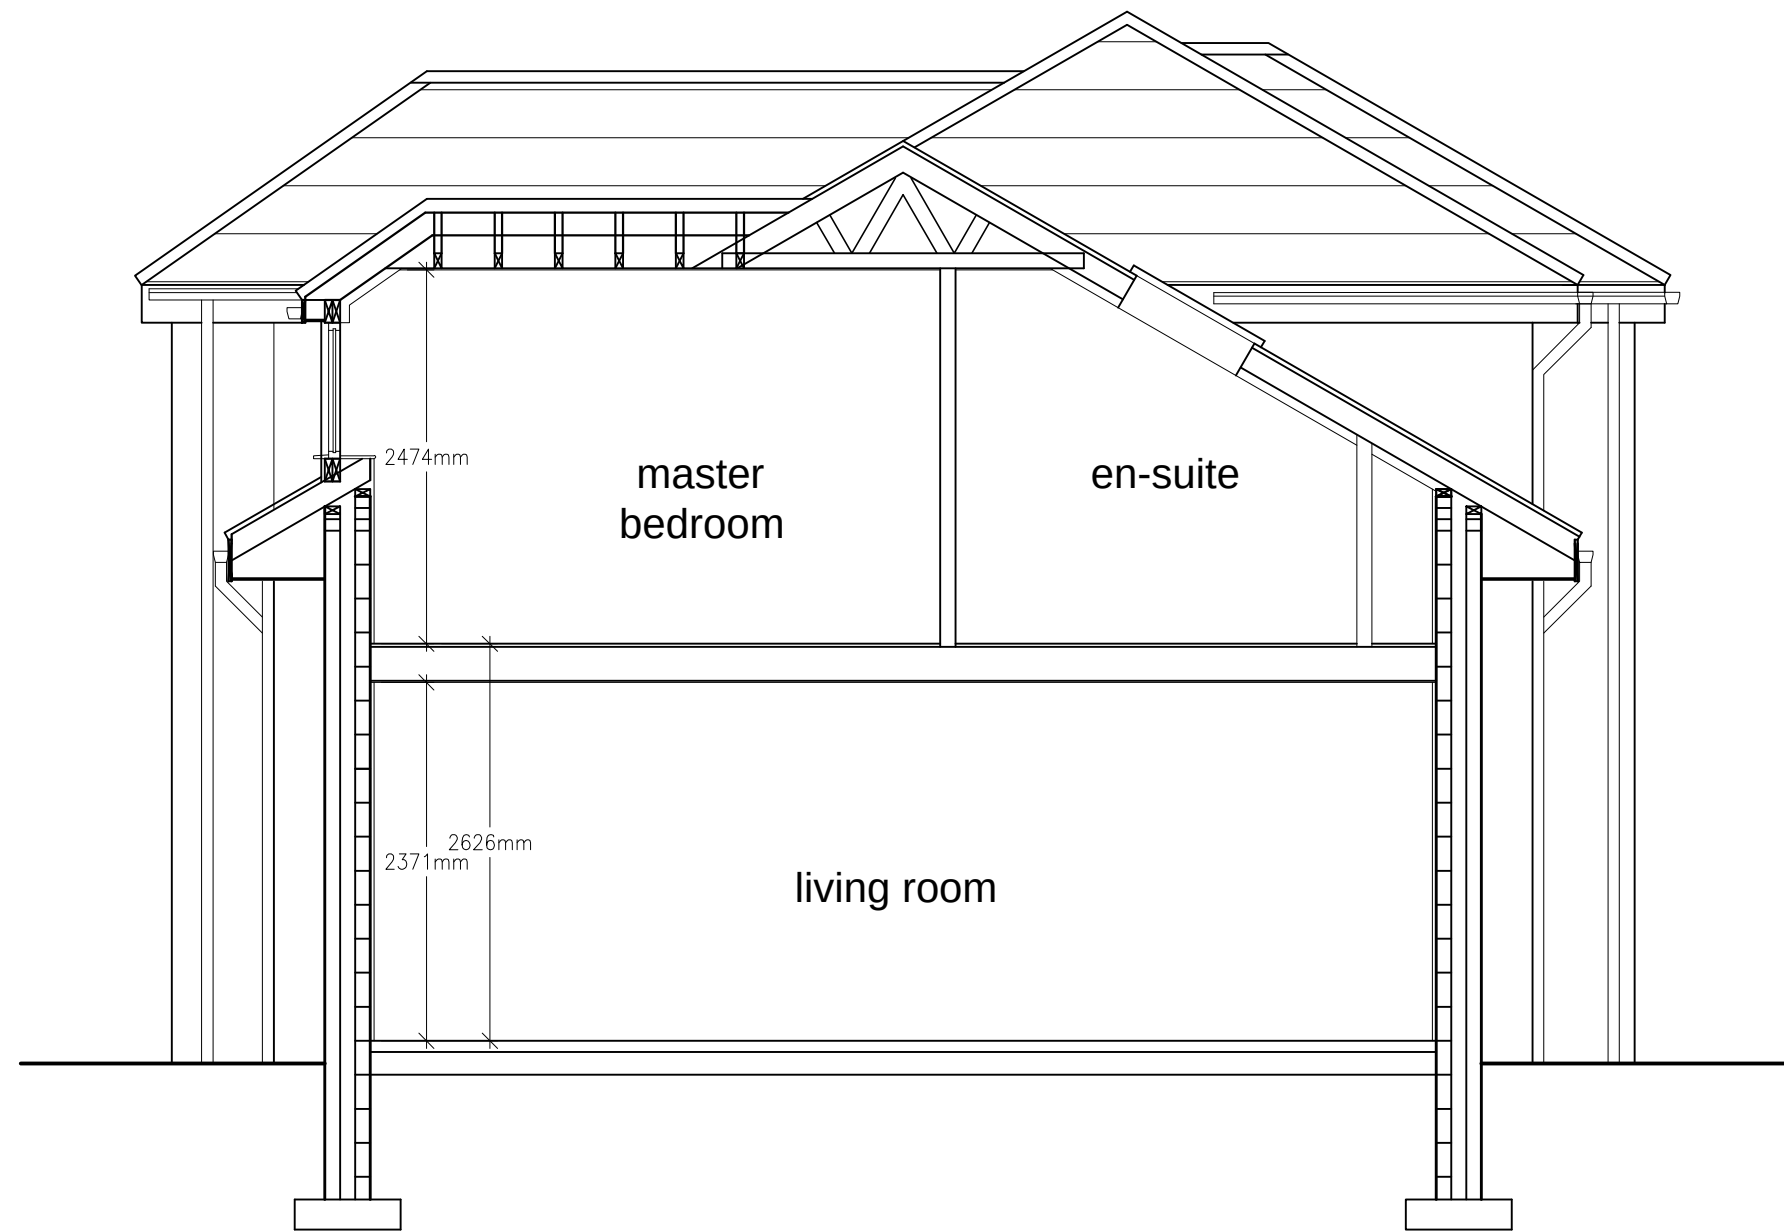

PROPOSED SECTION A~A (1:50)

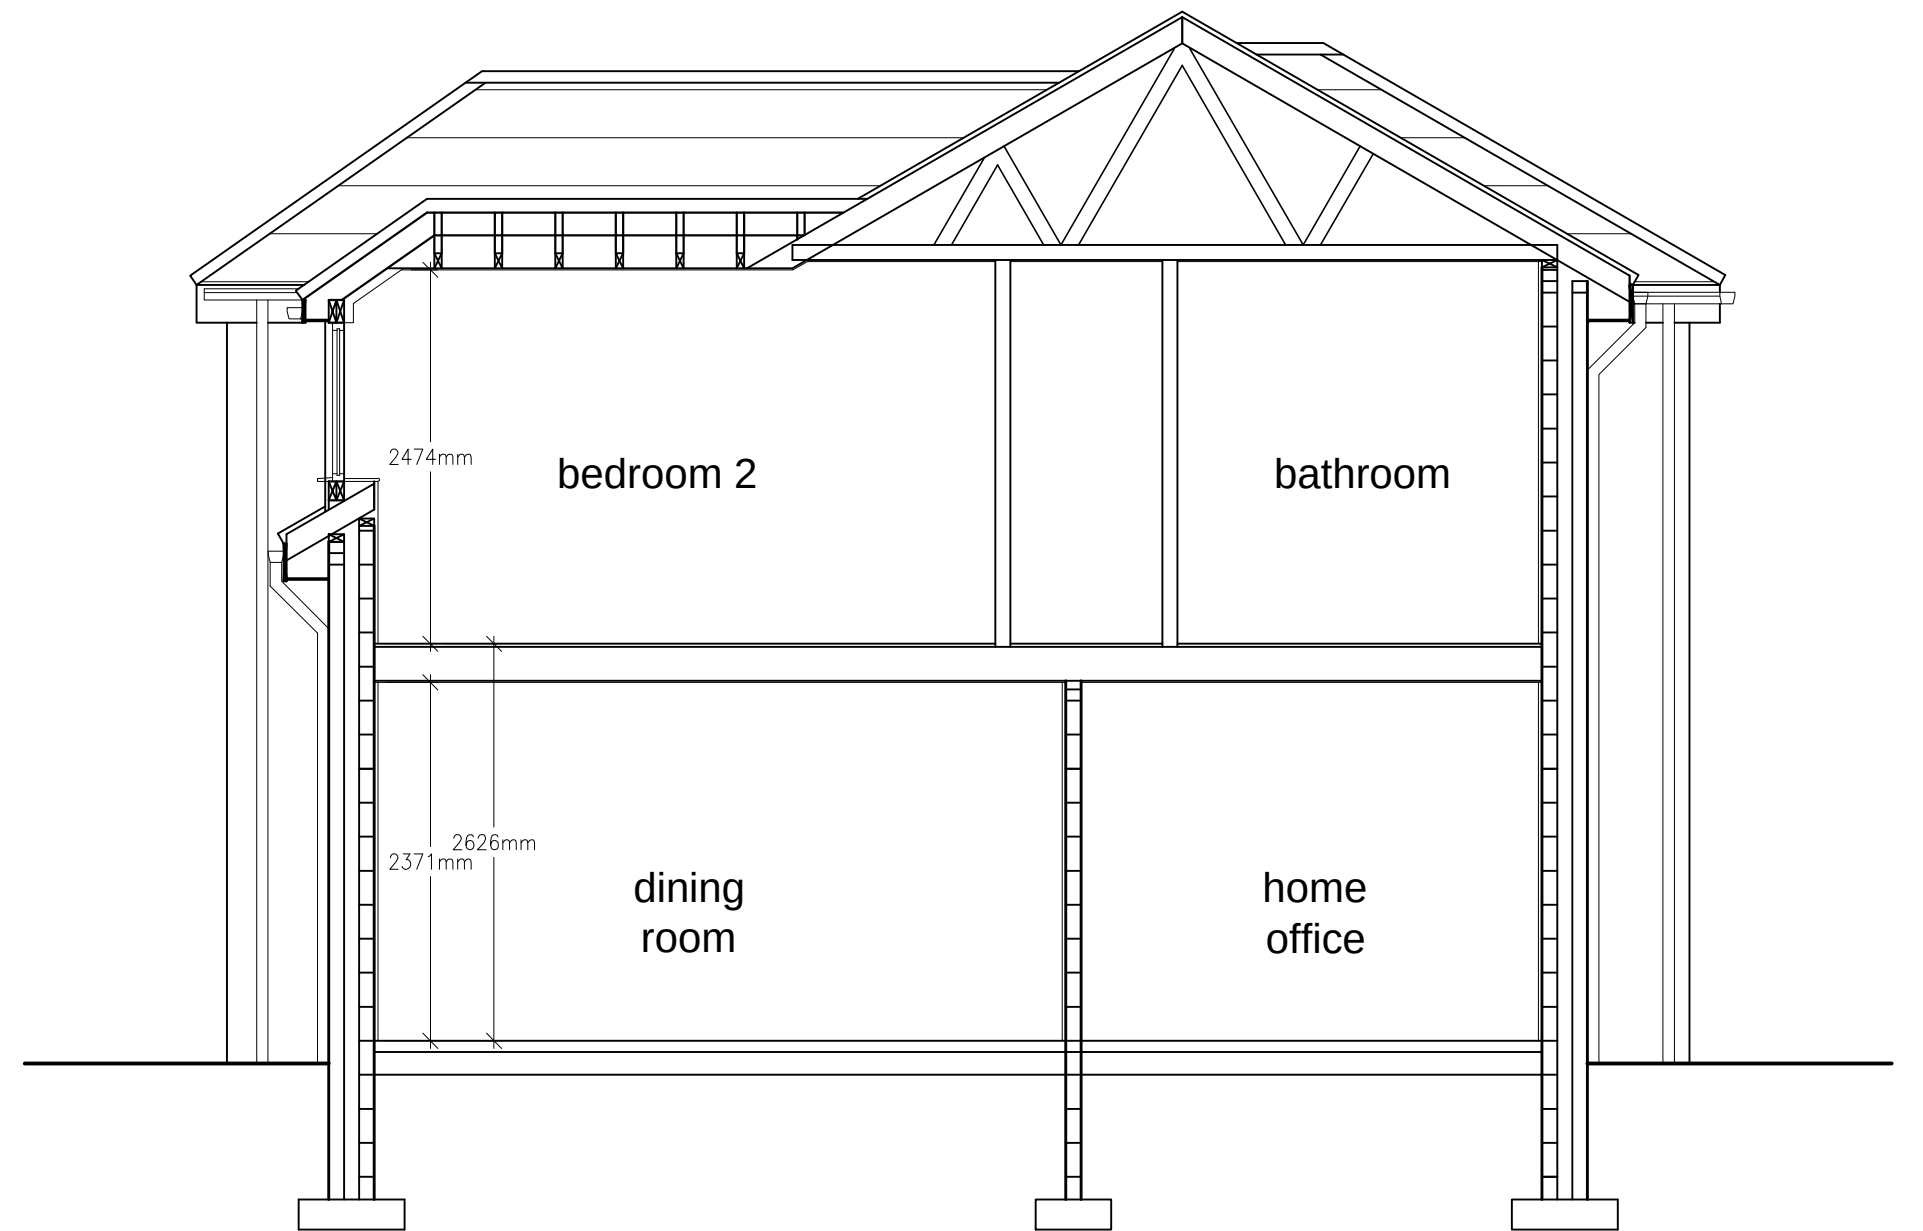

PROPOSED SECTION B~B (1:50)

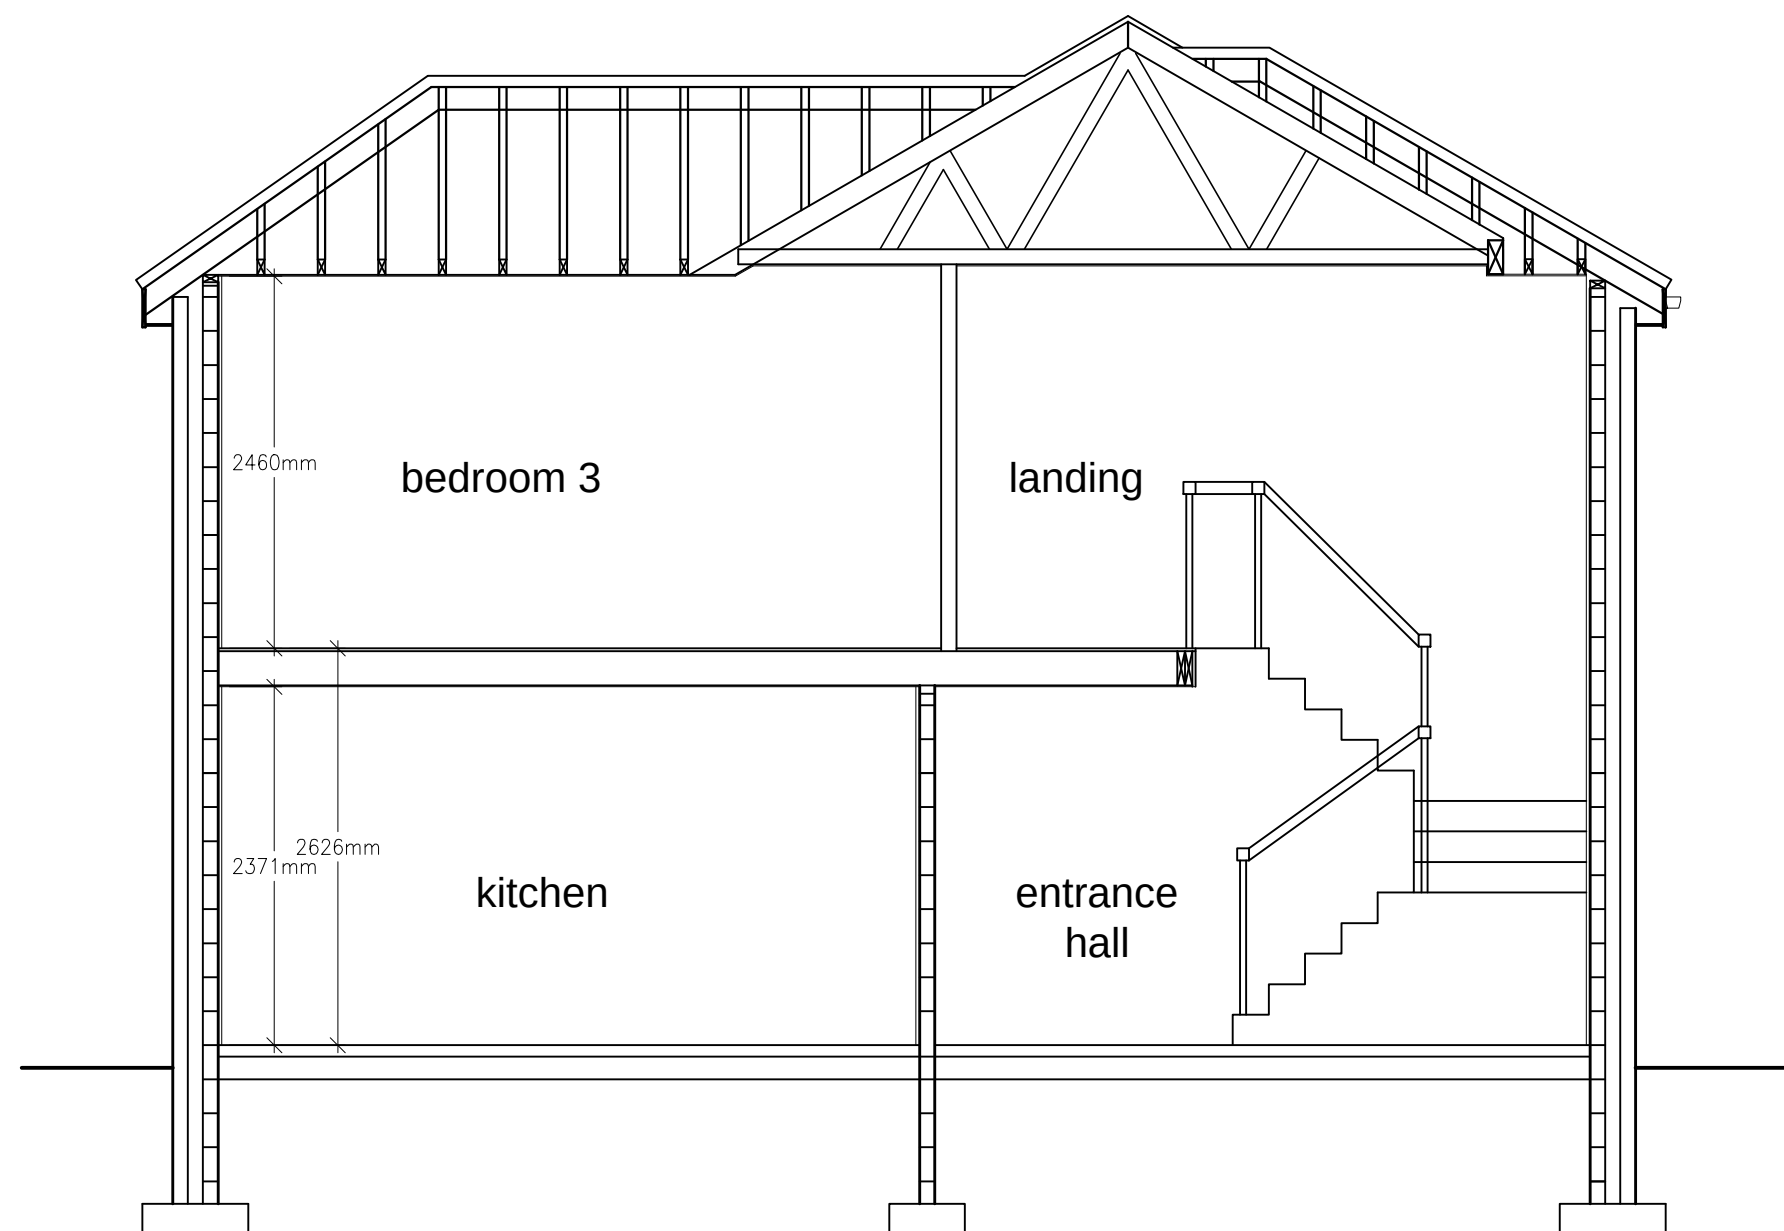

PROPOSED SECTION C~C (1:50)

Amendments			Project	
			Title ERECTION OF TWO DWELLINGS AND ASSOCIATED ACCESS, PARKING AND LANDSCAPING, PROVISION OF LANDSCAPE BUFFER, AND REFURBISHMENT OF THE GATE HOUSE WITHIN THE CURTILAGE OF THE FORMER AINSWORTH NURSING HOME, KNOWSLEY ROAD, AINSWORTH, BURY~	
			Client PEL ELECTRICAL LTD	
			Dwg. No. 21/1242/206 – SECTION PLANS	
			Date 07.06.2021	Plot Scale A2@1:50
			Drawn by JPE	Status PLANNING
			JPE CONSULTANCY LIMITED ARCHITECTURAL DESIGN & PLANNING 9 Woodend Drive, Stalybridge, Cheshire. SK15 2SF Telephone 07875 627 988 jim@jpeconsultancy.co.uk	