


Existing Plan

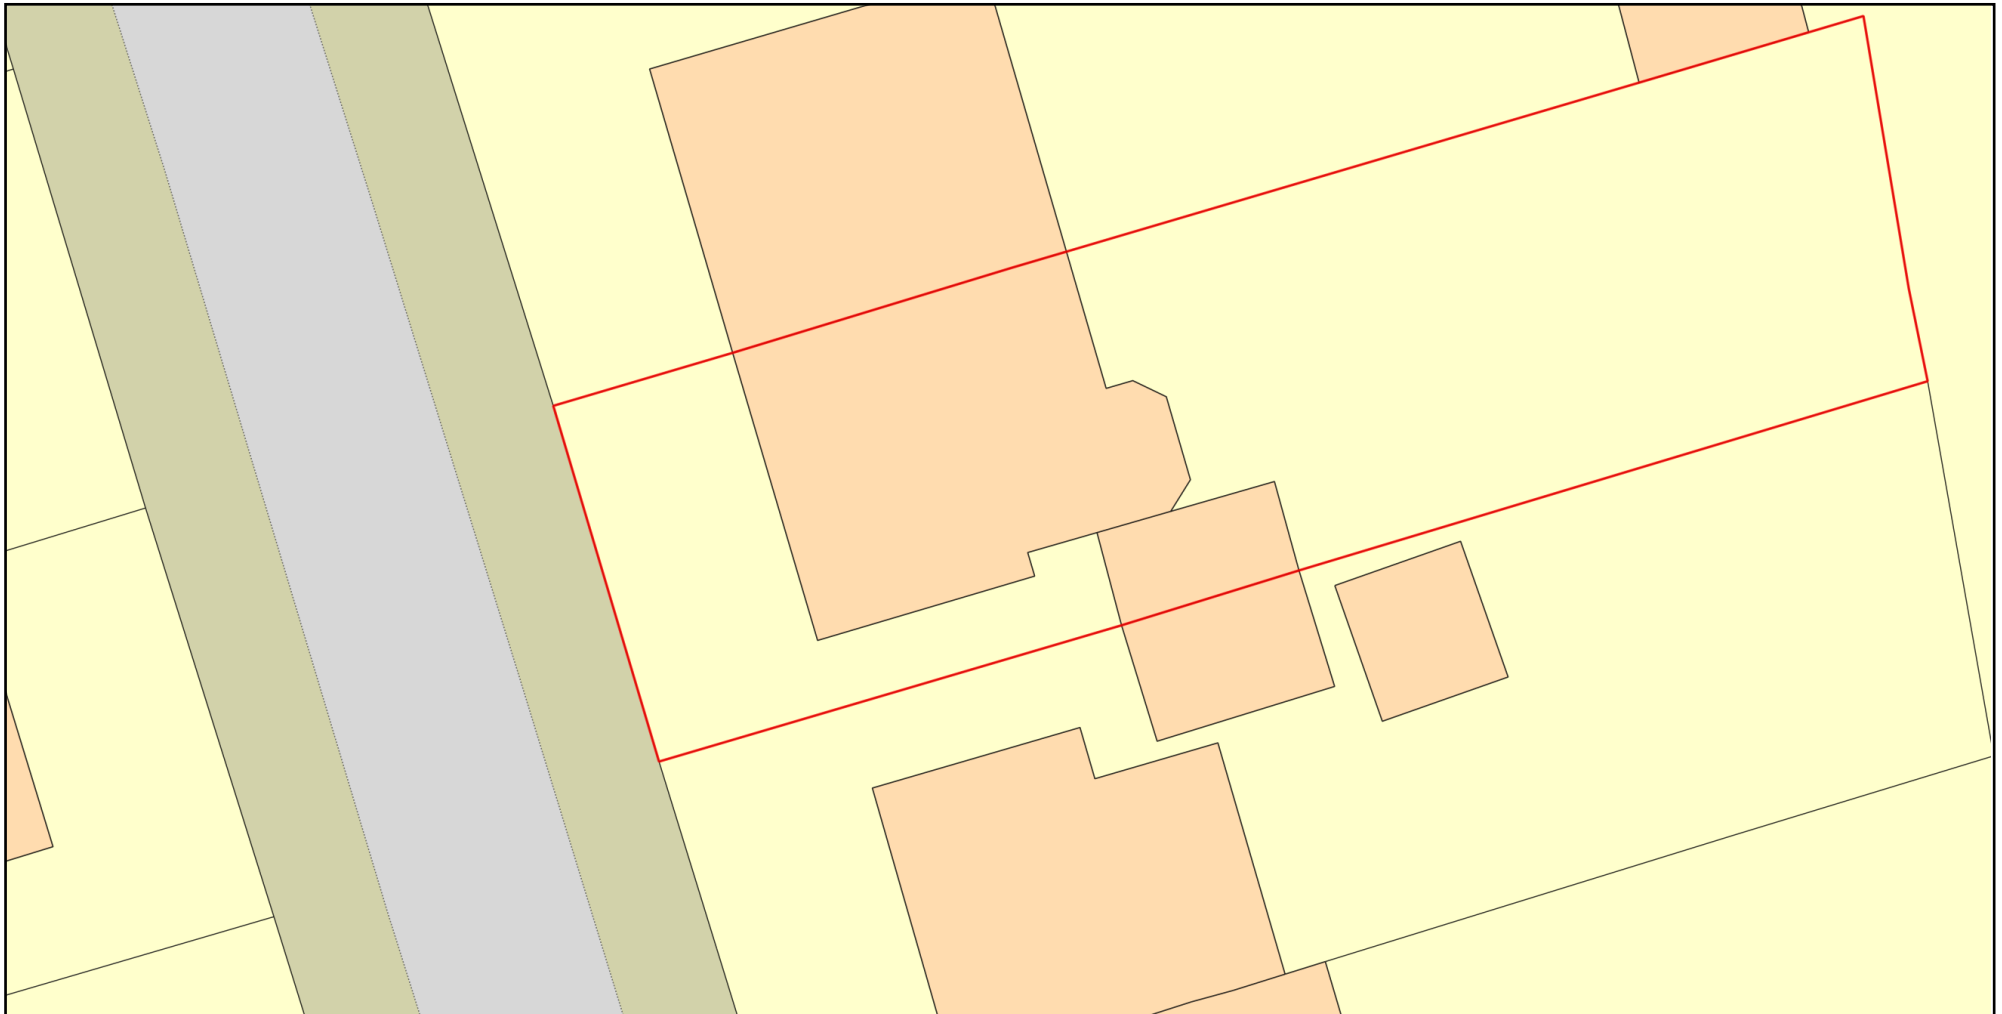

Plan Produced for: za

Date Produced: 14 Apr 2022

Plan Reference Number: TQRQM22104133508416

Scale: 1:200 @ A4

© Crown copyright and database rights 2021 OS 100042766