


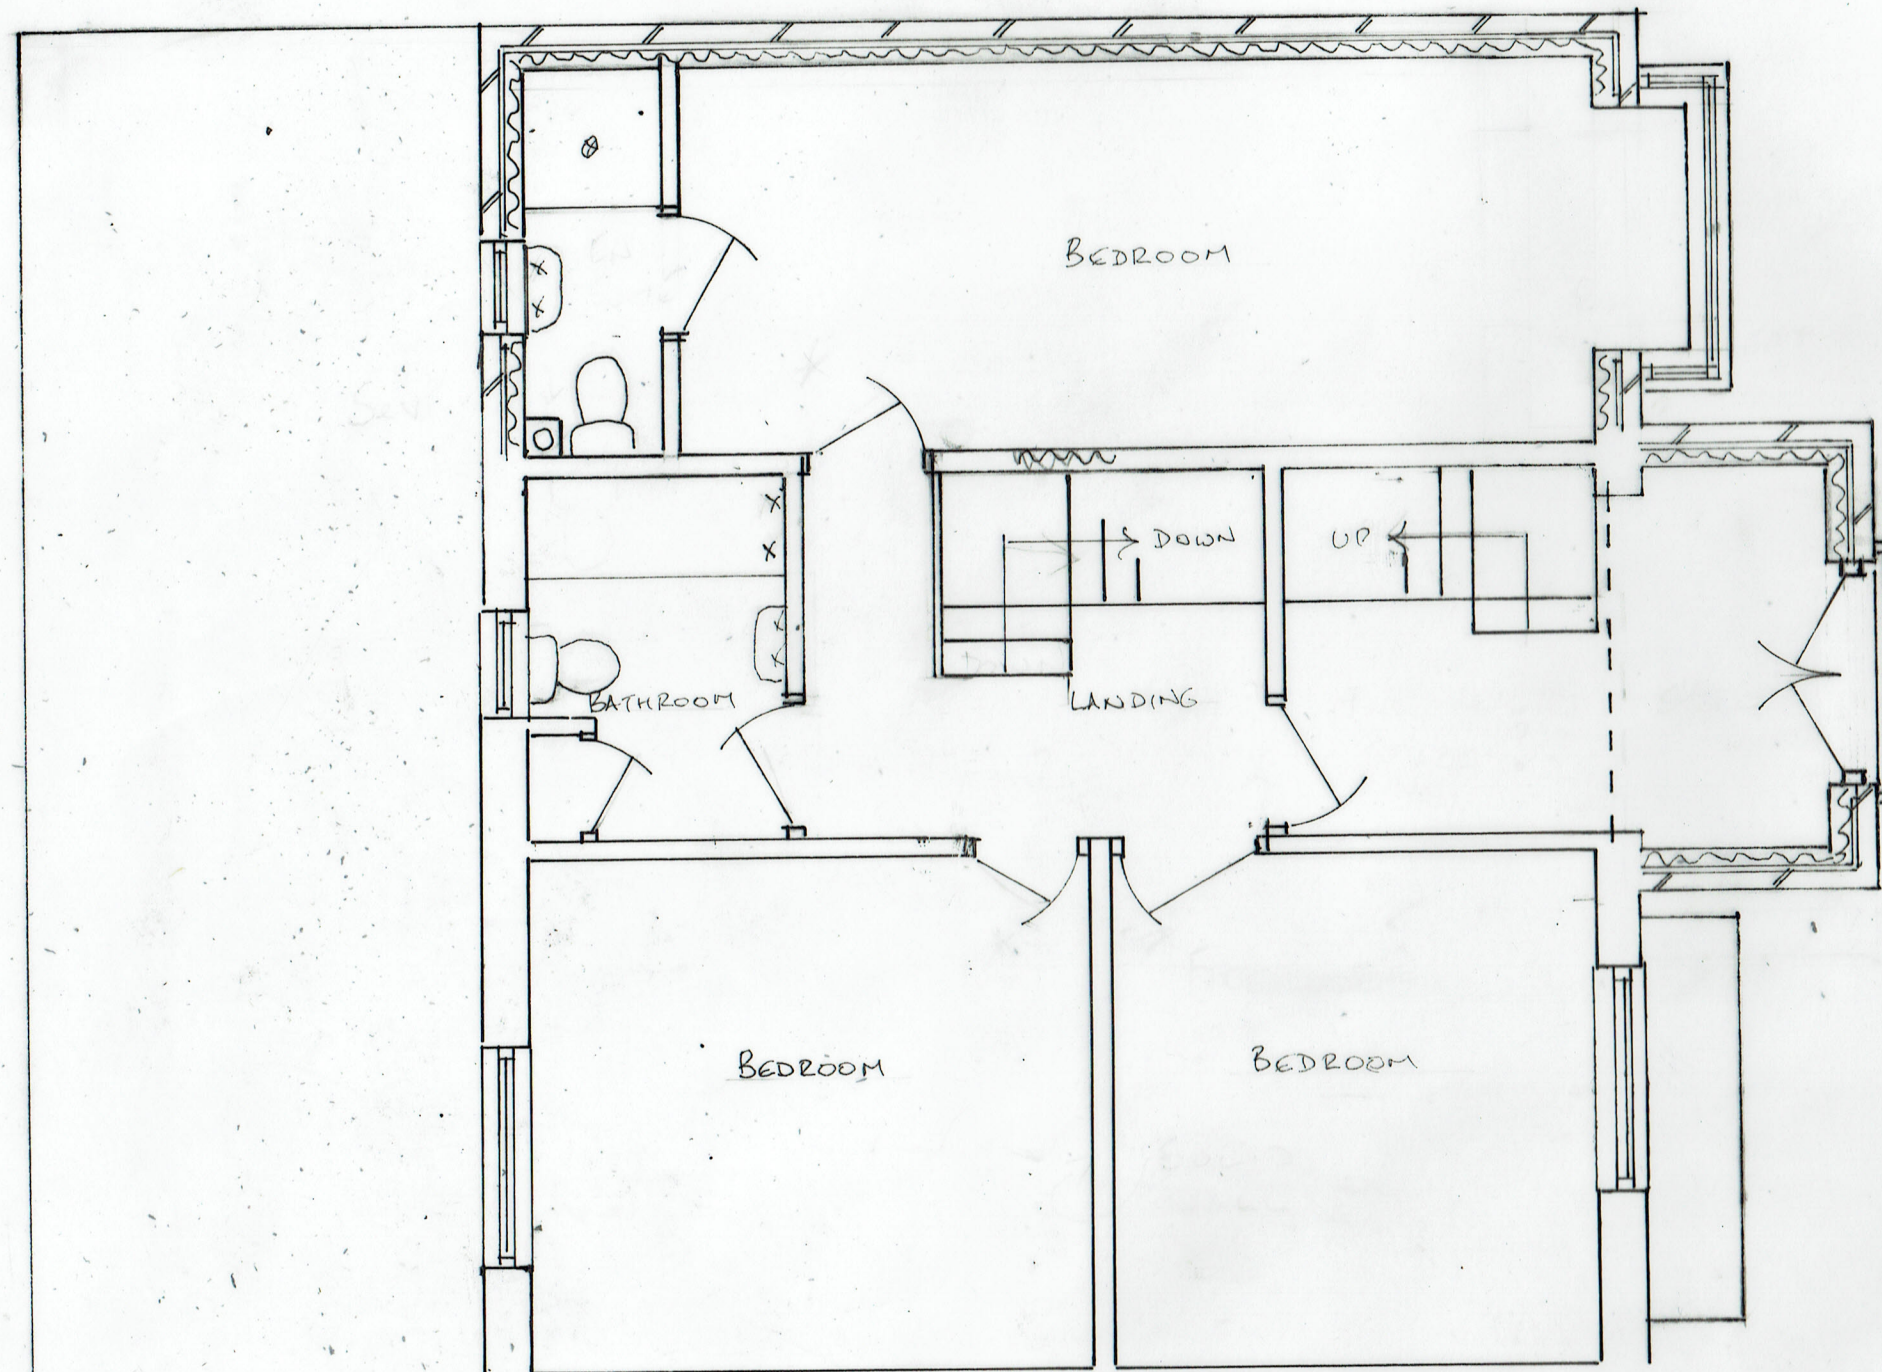

4/ PROPOSED FIRST FLOOR
PLAN

0 5
METRES
SCALE 1:50 @ A3

28/10/202

21/673/04

TWO STOREY & SINGLE STOREY EXTENSIONS
3 BROCKLEHURST AVENUE, BURY BL9 9AQ