


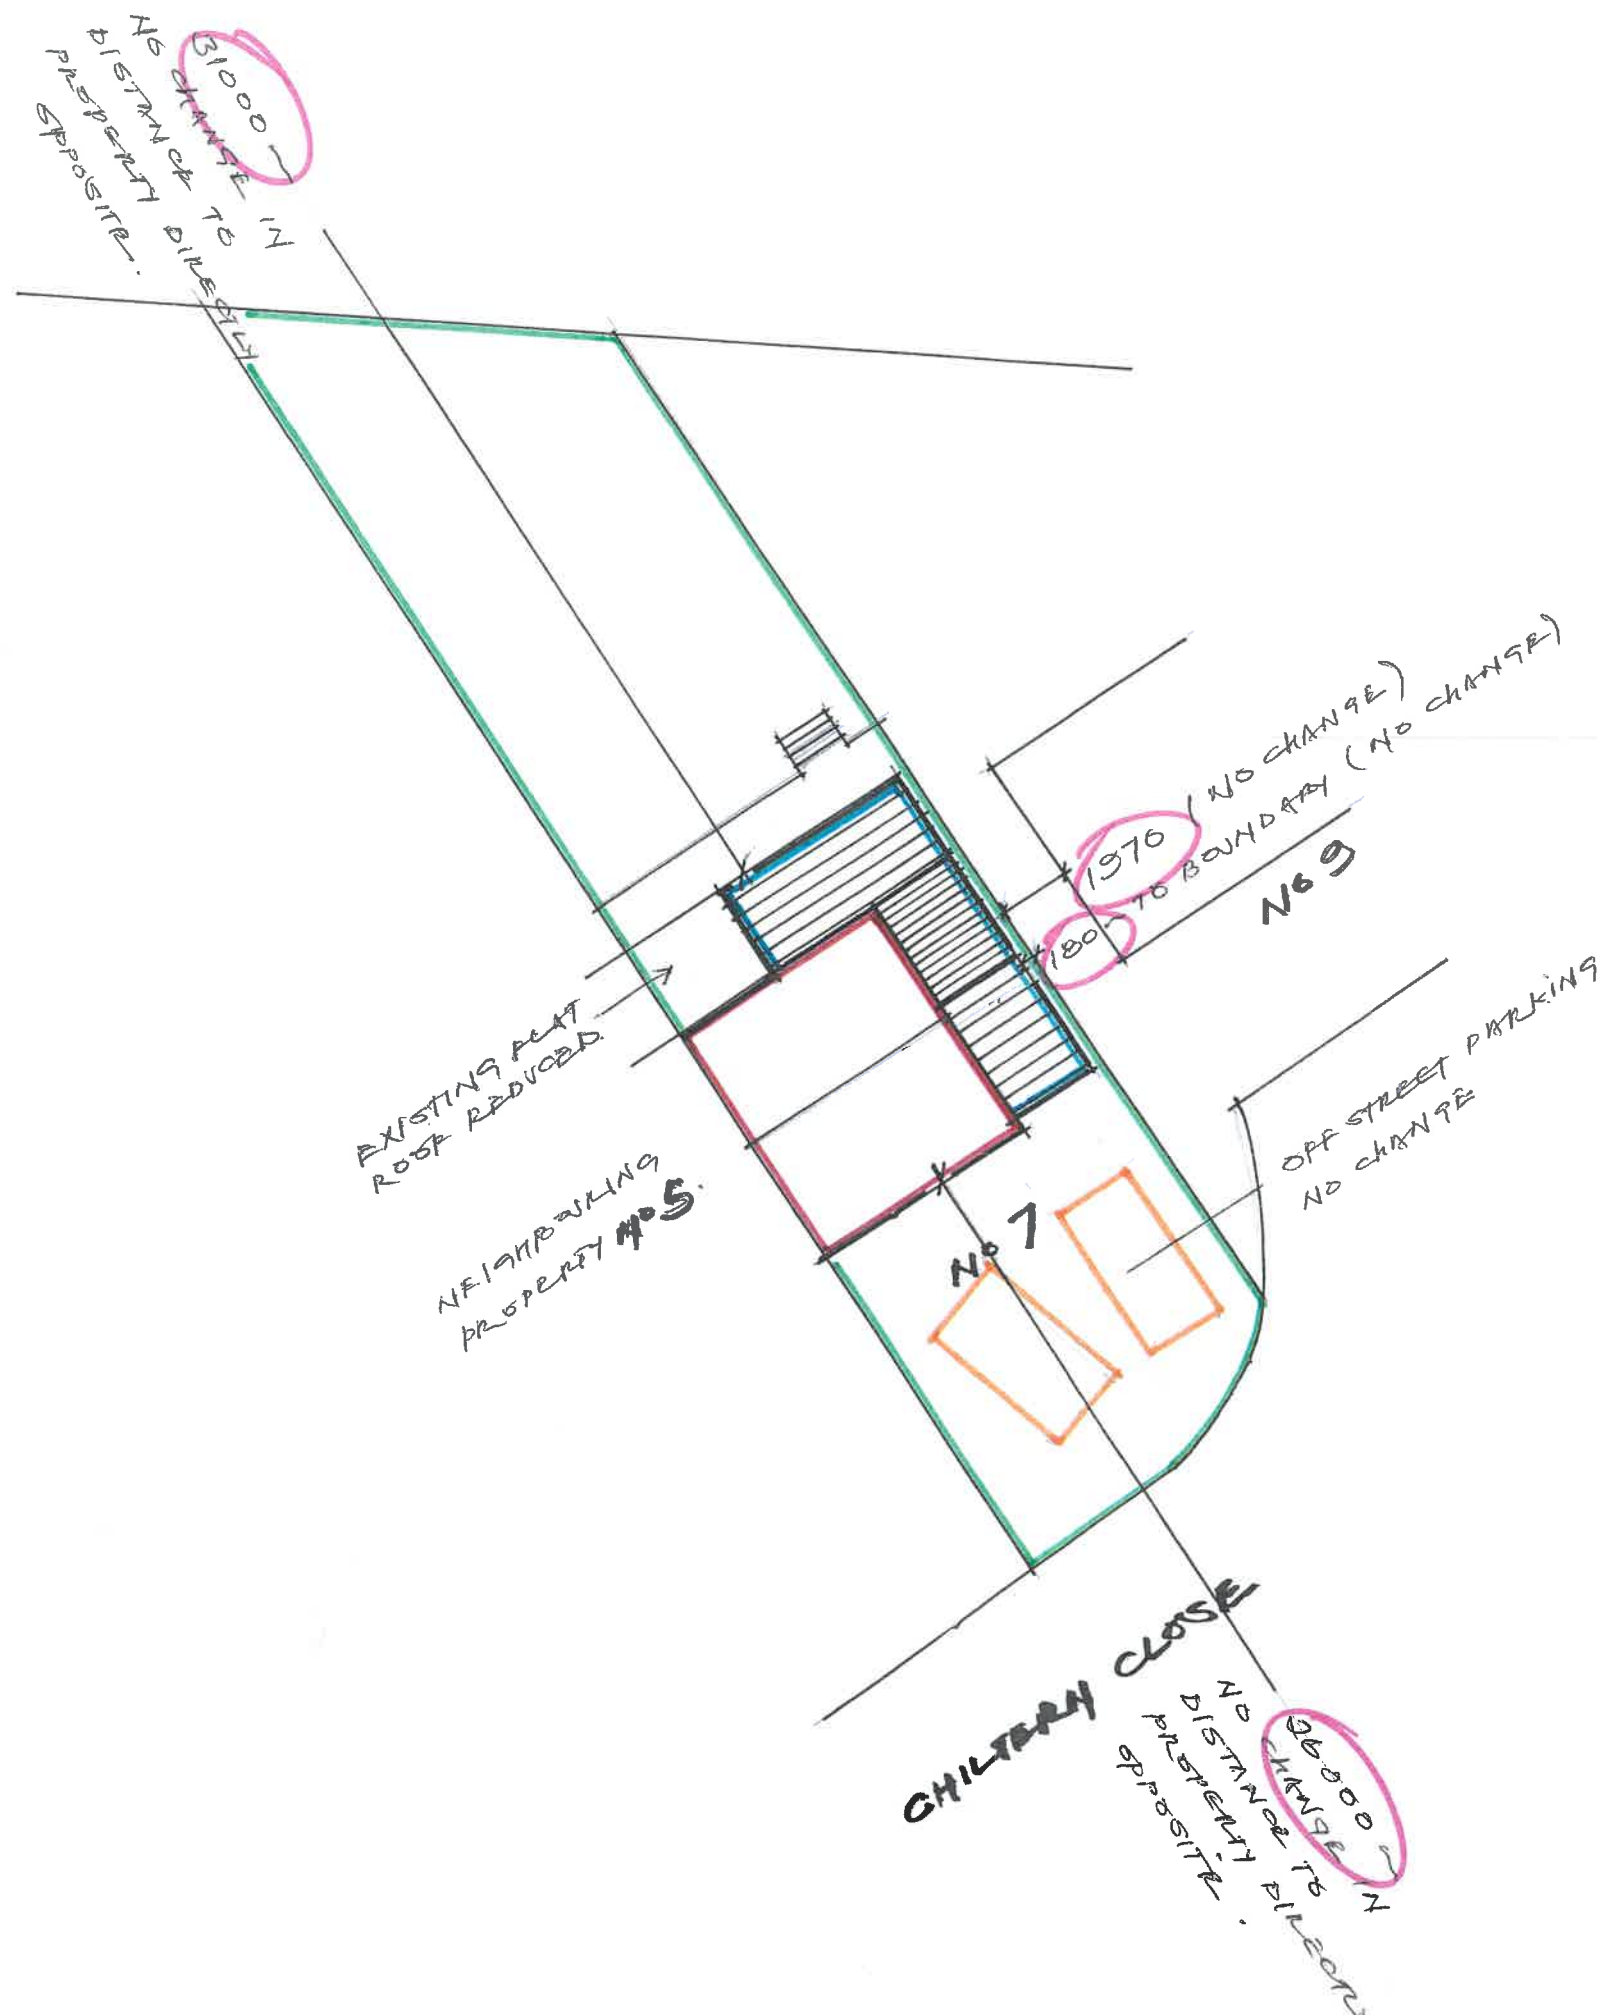

1:200
 PROPOSED SITE PLAN
 No 7 CHILTERN CLOSE
 RAMPTON
 BURY BL9
 PETANILAND
 VAN 2022
 DO NOT SCALE FROM
 DWGS.