



Note

1. Do not scale from this drawing
2. To be read in conjunction with Project Risk Register REF: XXX
3. To be read in conjunction with all other Landscape Architect's drawings


KEY

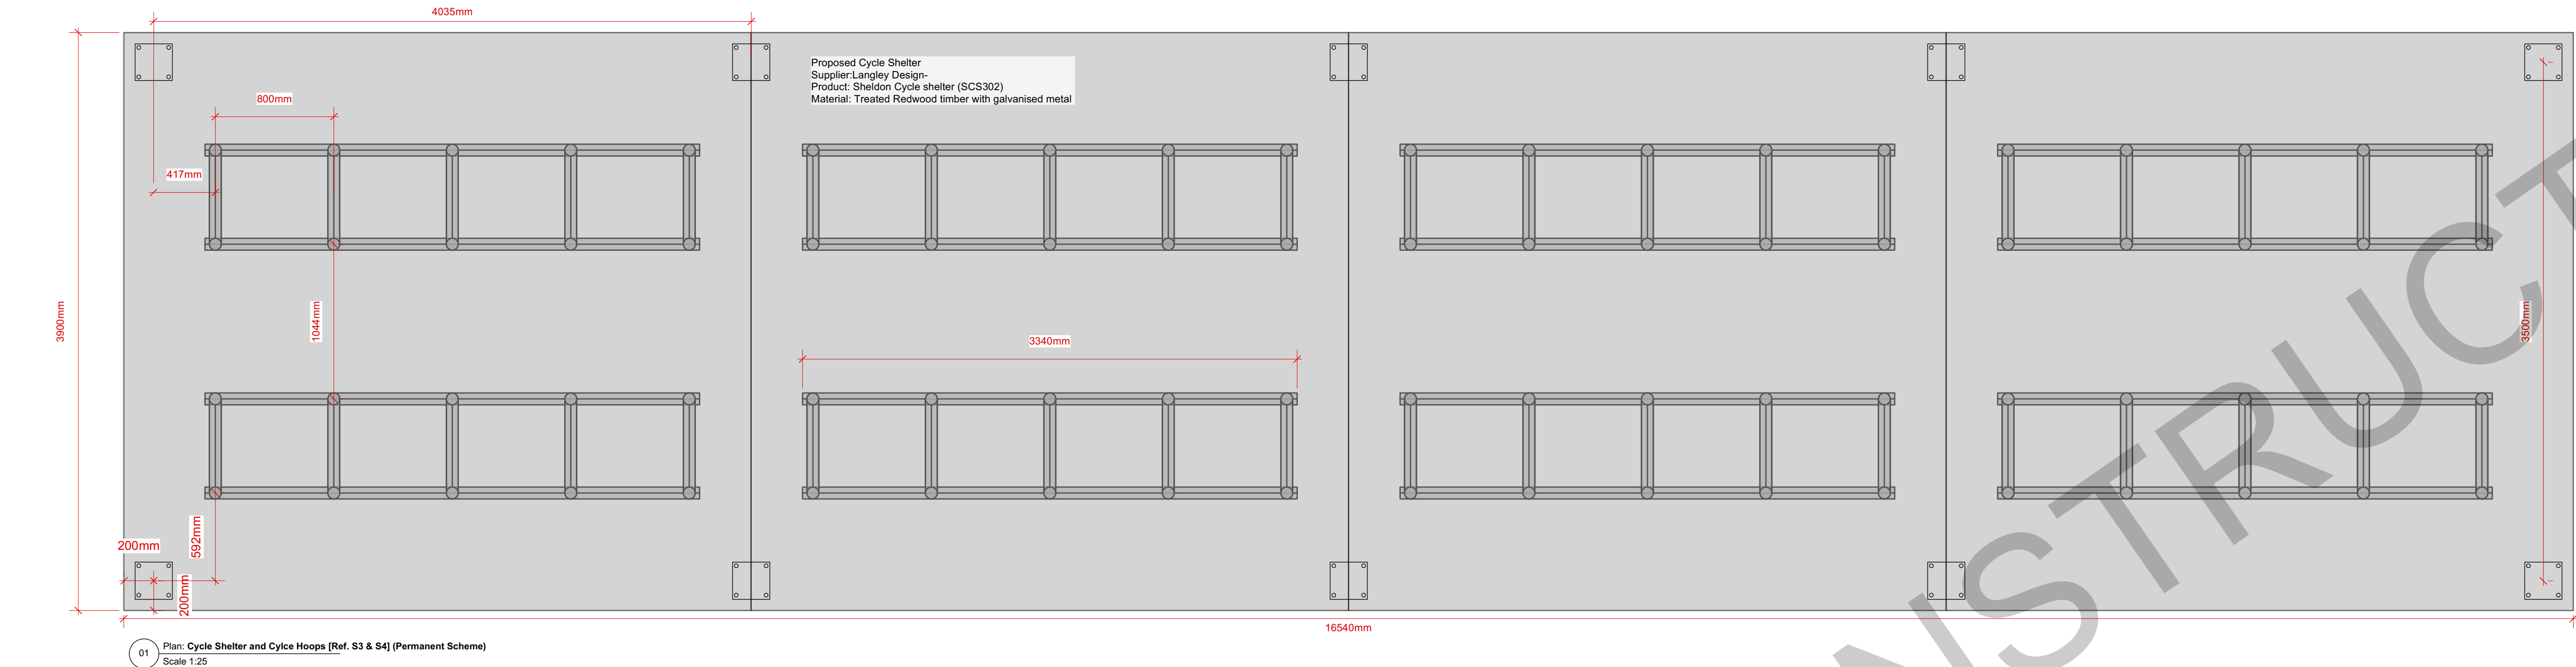

01 Plan: Cycle Shelter and Cylce Hoops [Ref. S3 & S4] (Permanent Scheme)
Scale 1:25

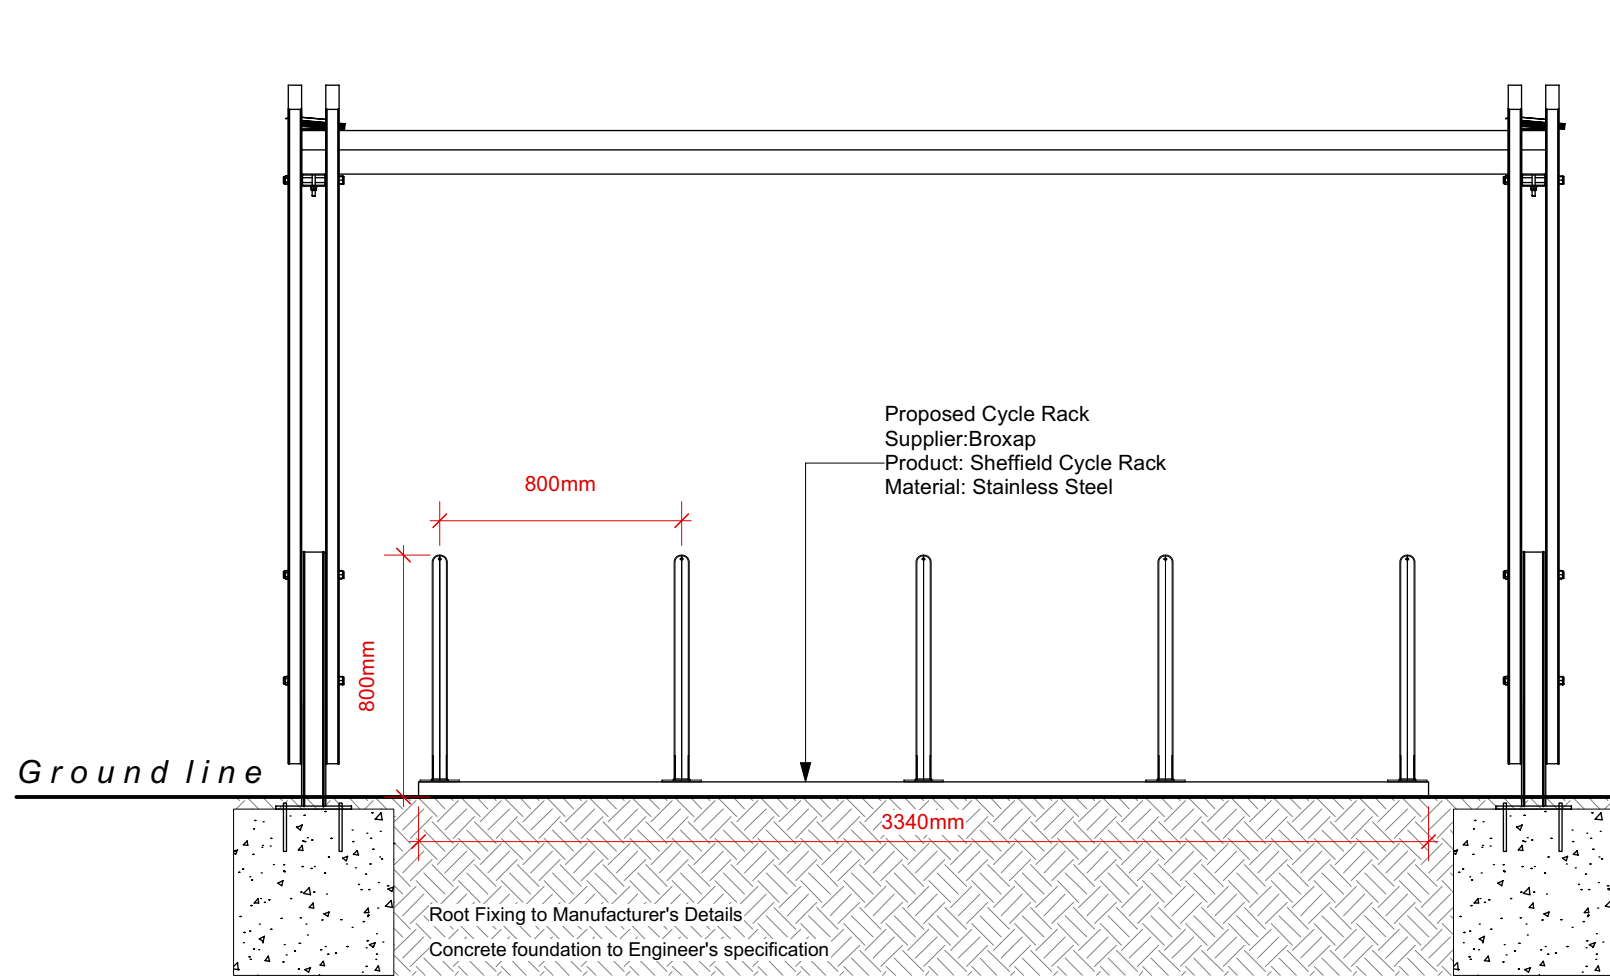


02 Section: Cycle Shelter & Cycle hoops [Ref. S3 & S4] (Permanent Scheme)
Scale 1:25

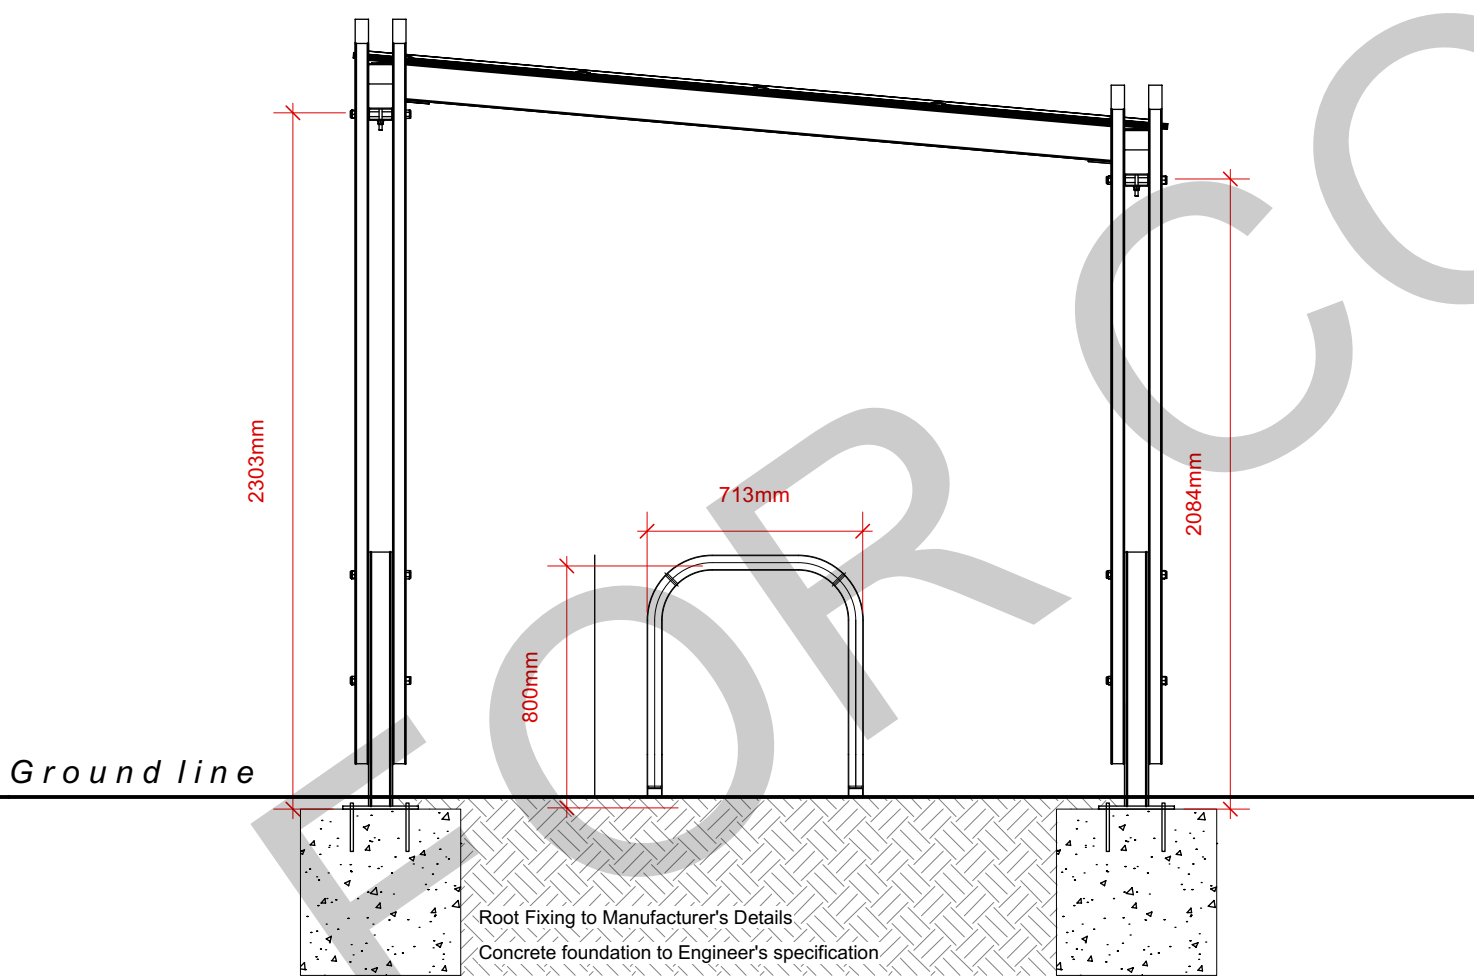


03 Section: Cycle Shelter & Cycle hoops [Ref. S3 & S4] (Permanent Scheme)
Scale 1:25

Permanent Scheme


Temporary Scheme

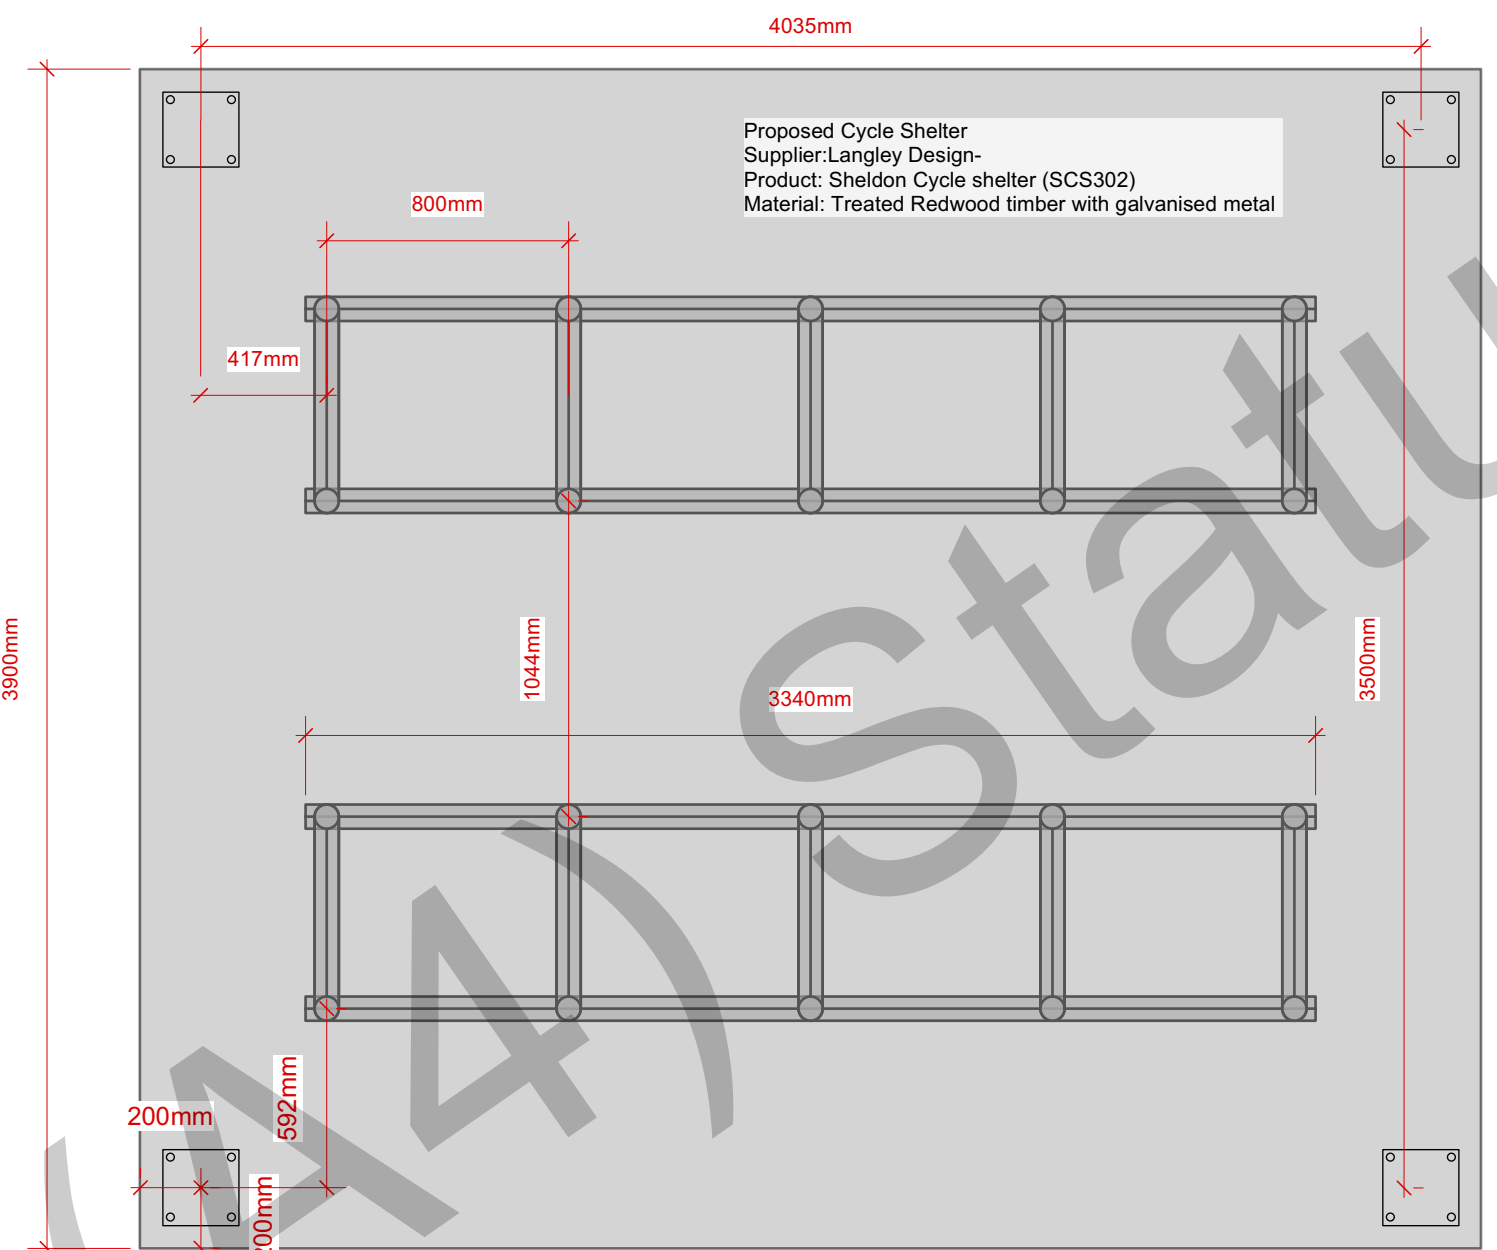

04 Plan: Cycle Shelter and Cylce Hoops [Ref. S3 & S4] (Temporary Scheme)
Scale 1:25

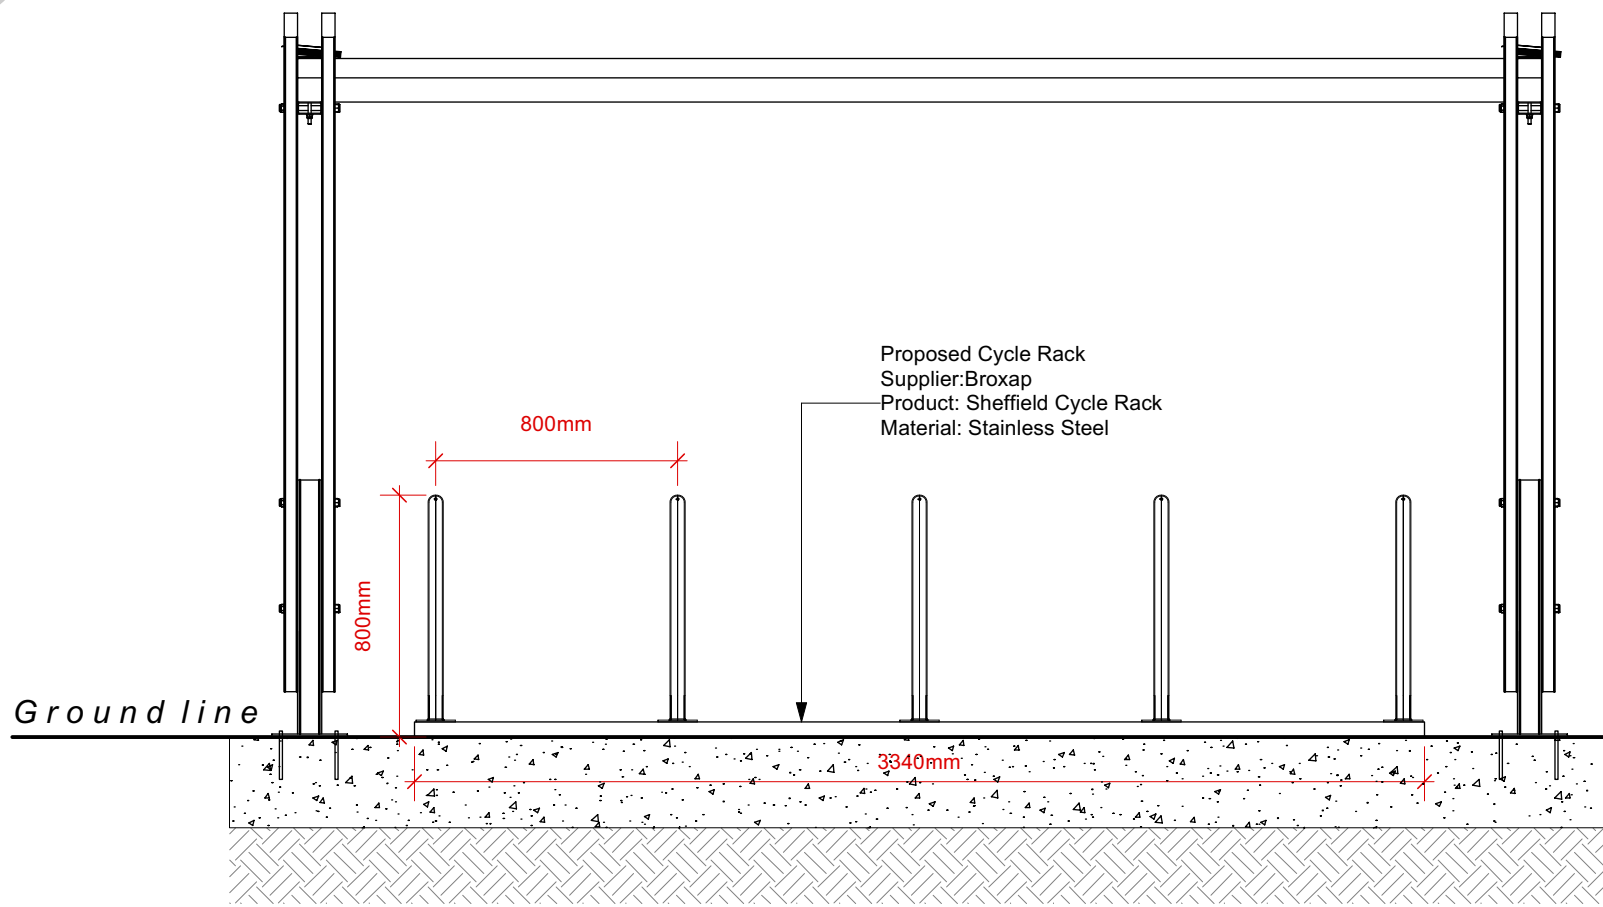

05 Section: Cycle Shelter & Cycle hoops [Ref. S3 & S4] (Temporary Scheme)
Scale 1:25

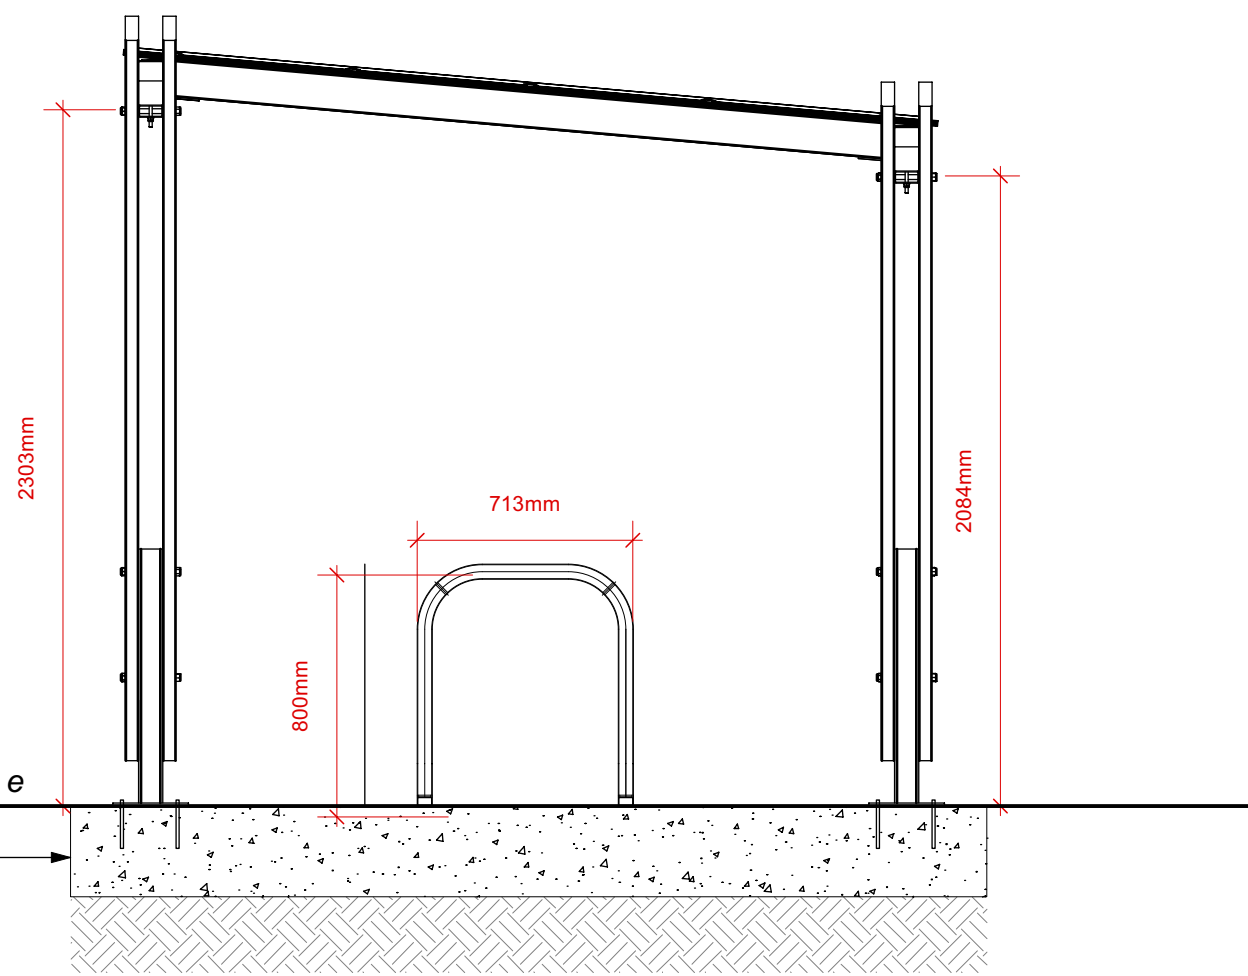

06 Section: Cycle Shelter & Cycle hoops [Ref. S3 & S4] (Temporary Scheme)
Scale 1:25

ID	RISK	MITIGATION	DATE MITIGATED
RESIDUAL PROJECT RISKS			

DATE	REV	DESCRIPTION OF REVISION	DRAWN BY	APPROVED BY
17/01/2025	C04	Added Scale Bar	CH	BS
27/06/2024	C03	Temporary Scheme's Cycle Shelter Detail Added to Drawing	BS	-
25/06/2024	C02	Cycle Shelter Product and Cycle Rack Product amended	BS	-

REVISIONS

STATUS
A4 - For Construction

ares
LANDSCAPE ARCHITECTS

Ares Landscape Architects LTD
Gatecrasher,
51 Eyre Lane
Sheffield
S1 4RB
t: 0114 276 2000
e: sheffield@aresdesign.co.uk
w: aresdesign.co.uk

CLIENT:
Morgan Sindall

PROJECT TITLE:
Star Radcliffe Academy, Bury

DRAWING TITLE:
Cycle Shelter Details

DRAWING SCALE:	DRAWN BY:	DRAWN DATE:
1:25	IP	14/09/2023
PAPER SIZE:	APPROVED BY:	ALA PROJECT CODE:
A1	BS	ALA805

DRAWING NUMBER:	STATUS:	REVISION:
FS1013-ALA-EX-ZZ-D-L-1008	A4	C04