


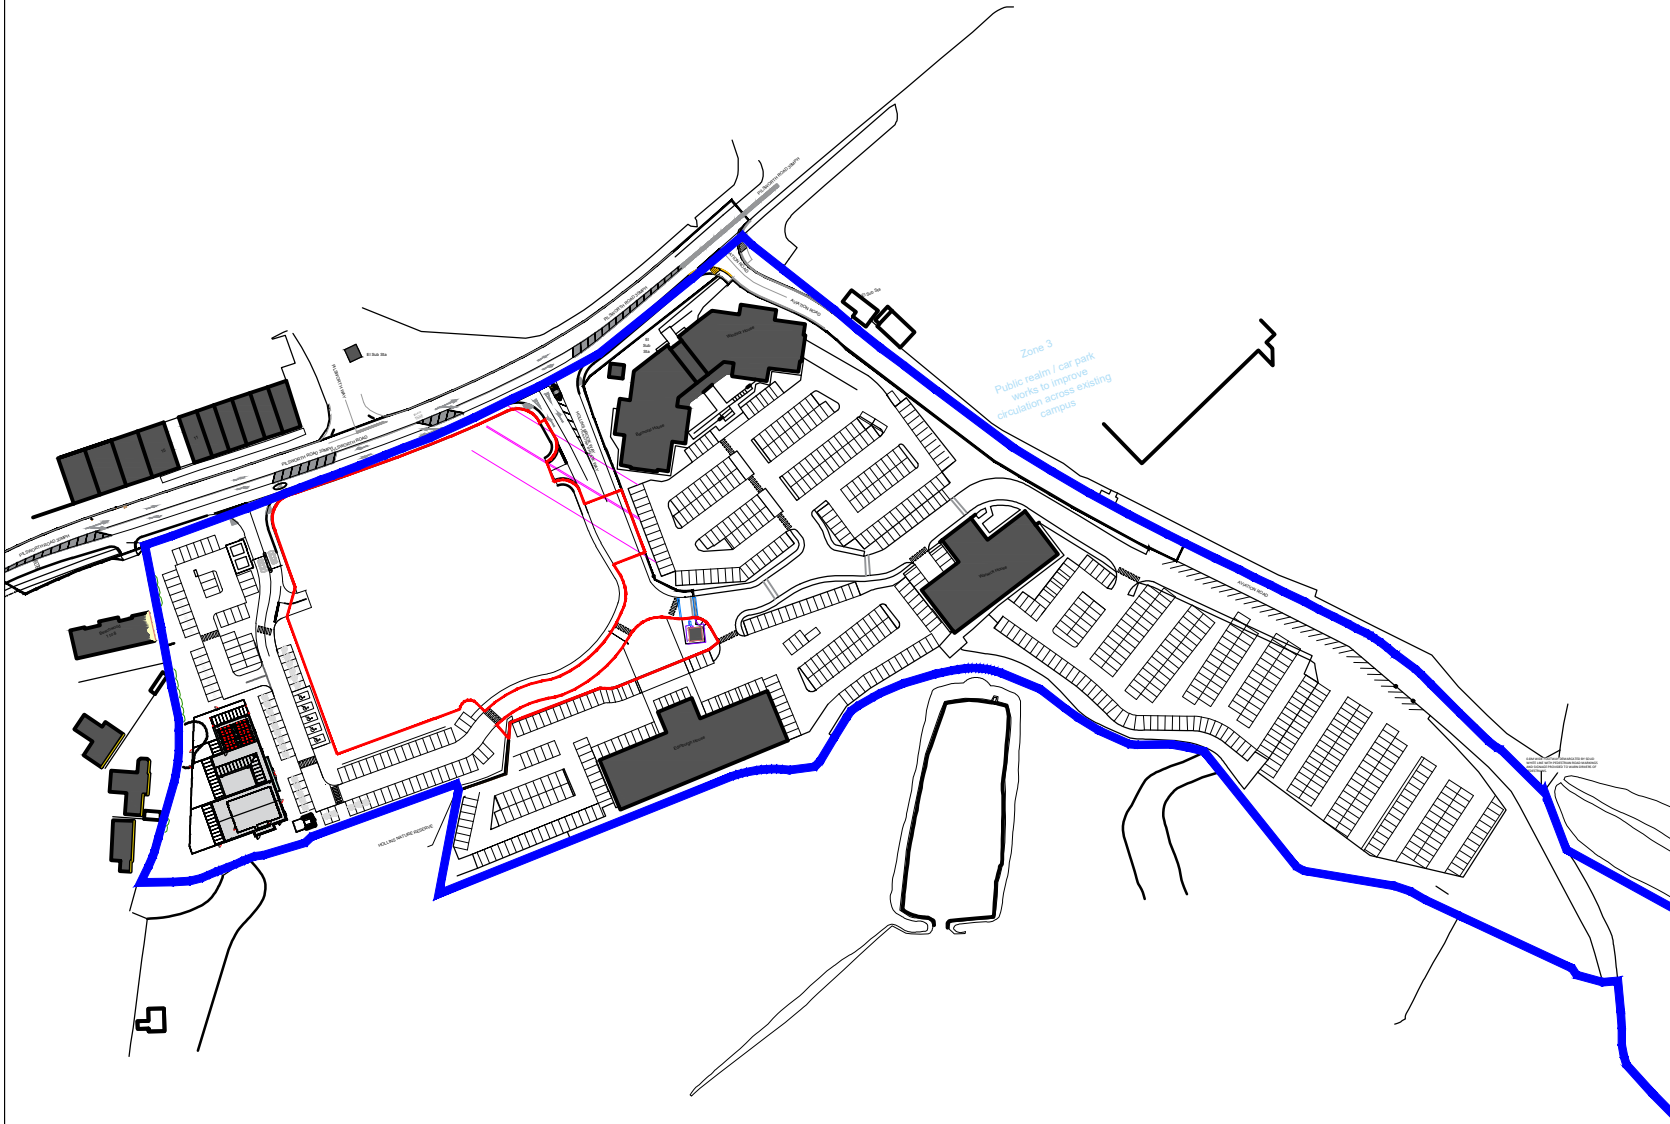

- All dimensions and levels are to be checked on site.
- Any discrepancies are to be reported to the architect before any work commences
- This drawing shall not be scaled to ascertain any dimensions. Work to figured dimensions only.
- This drawing shall not be reproduced without express written permission from AEW.
- Title overlay drawings and ownership boundaries are produced using all reasonable endeavors. AEW cannot be responsible for the accuracy or scale discrepancy of base plans supplied to them.
- All works are to be undertaken in accordance with Building Regulations and the latest British Standards.
- All proprietary materials and products are to be used strictly in accordance with the manufacturers recommendations.

CDM 2015

Client notified of duties: 19/01/2022
Principal Designer: Avid

Unless noted below, all known hazards have been highlighted on the drawing.



0 20 40 60 80 100m



Scale 1:2500 @ A4

Key:

- Application Boundary - 0.96ac / 2.36ha
- Land within client ownership

P02 13/09/24 EF PBH
Site boundary amended.

P01 29/06/23 RP PBH
Issued for planning

REV Date Drawn by: - Checked by: -

Status Purpose of Issue
S2 For Planning

drawing stage **Stage 4**

client

JD Group

project

JD Sports Campus
- Hub Building

drawing title

Location Plan

date 10/01/23 drawn RP
scale@A4 1:2500 checked PBH

Rev

P02

Job No

13247-AEW-XX-SI-DR-A-0500

aew architects
0161 214 4370
www.aewarchitects.com

aew