




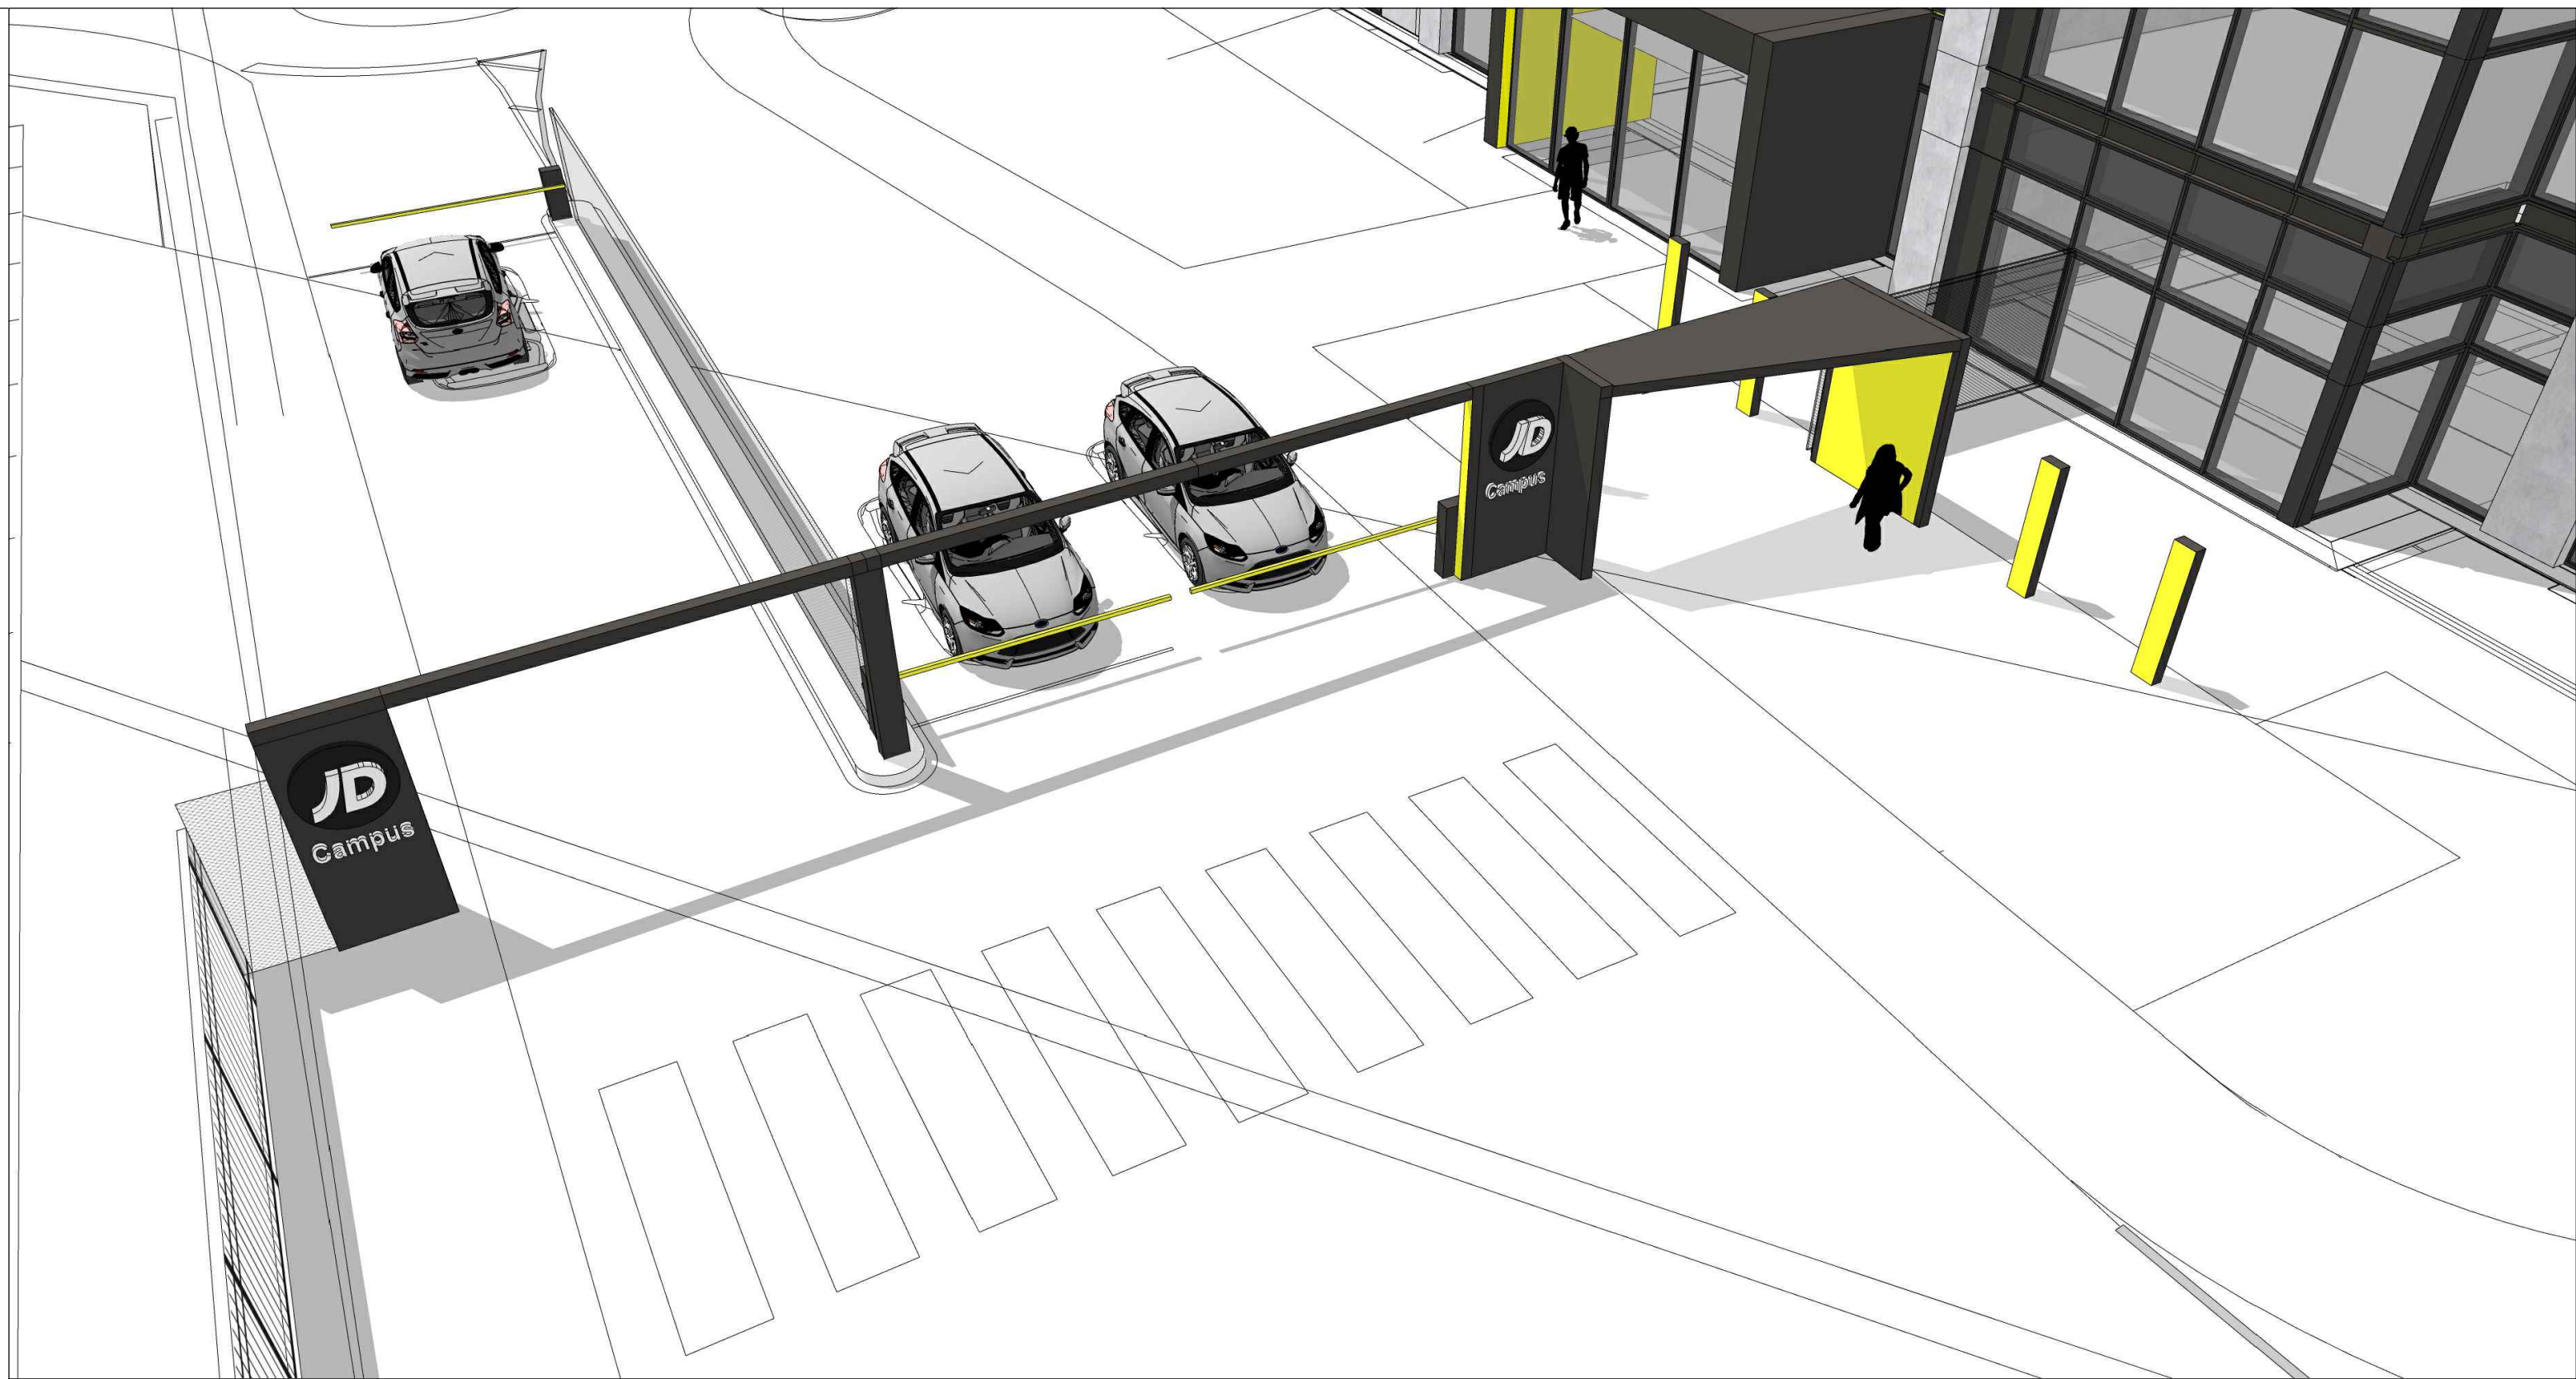

Indicative 3D View

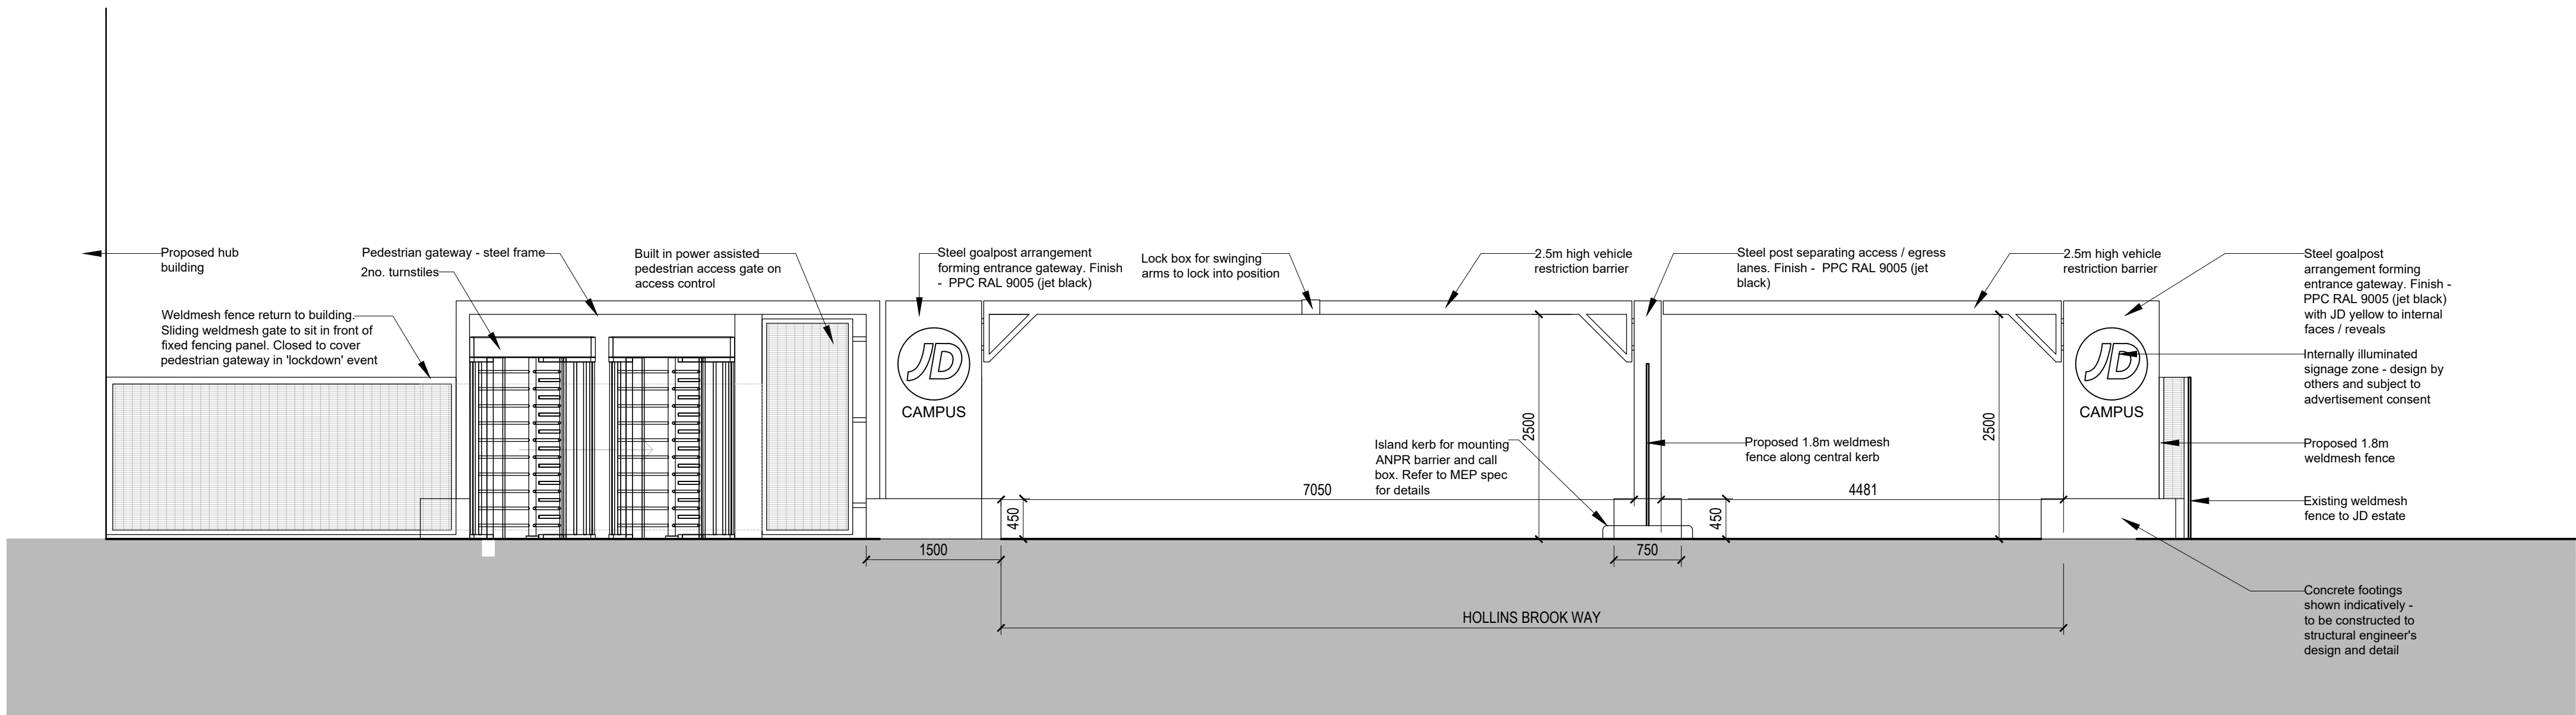

Proposed Entrance Gateway - Elevation
1:50

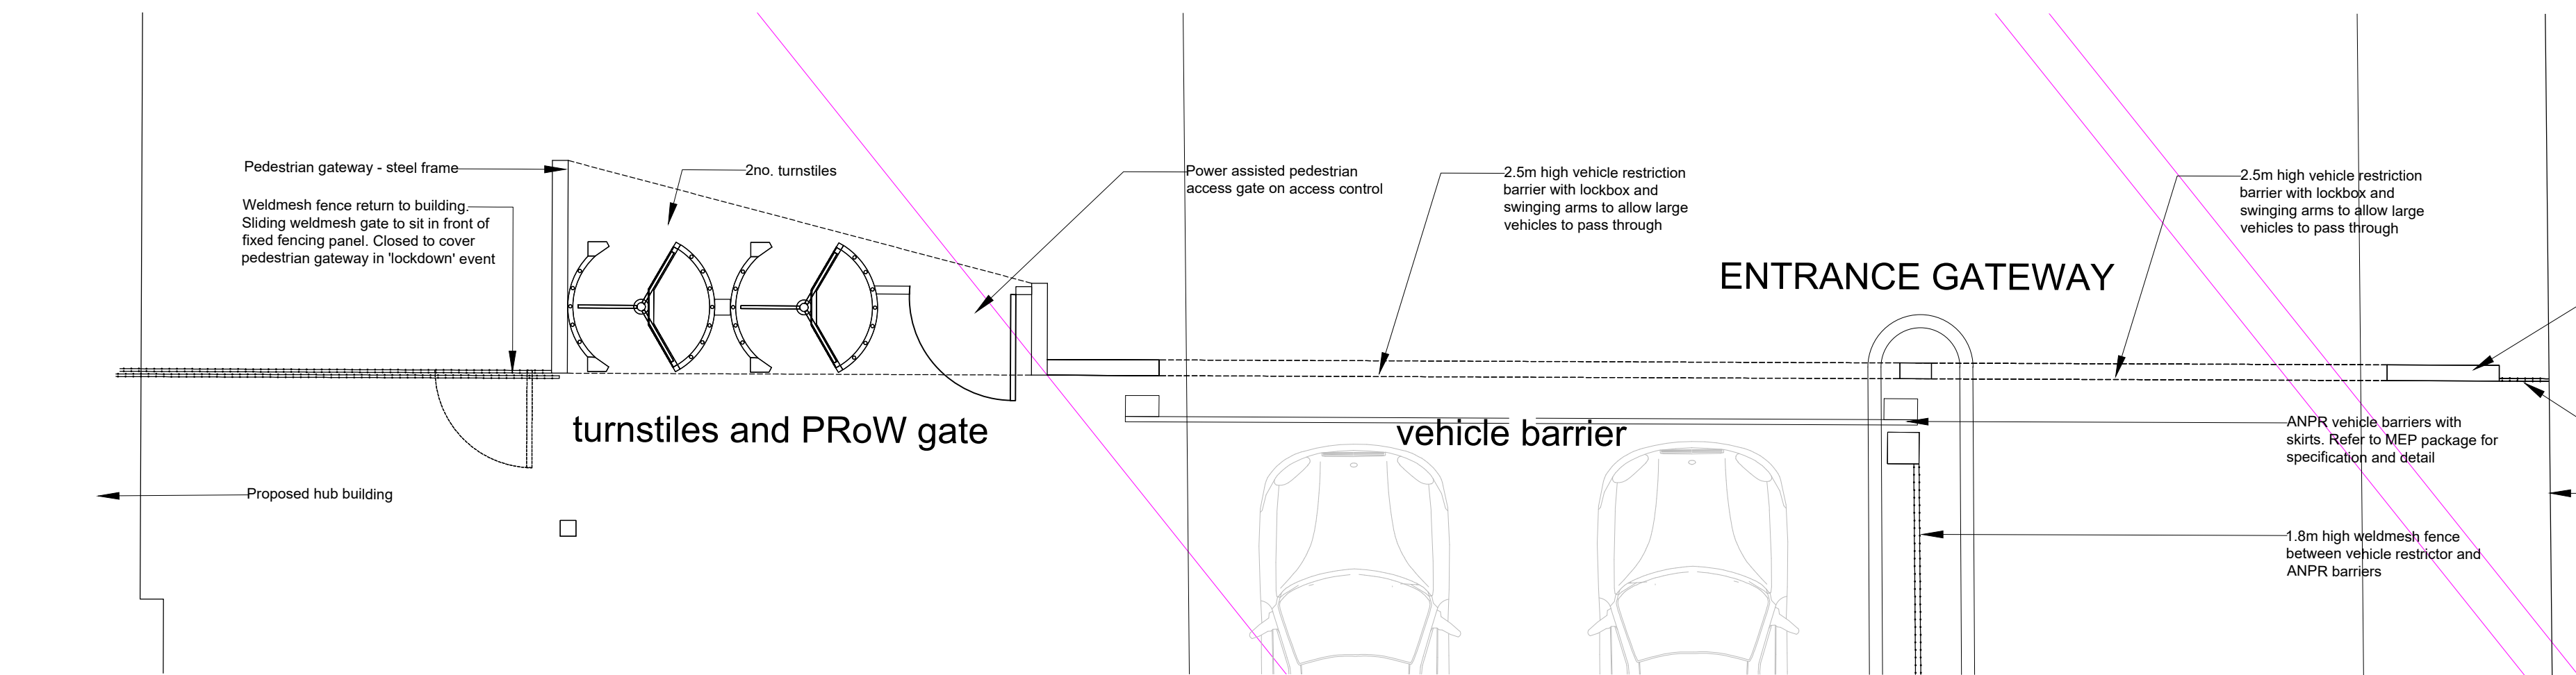

Proposed Entrance Gateway - Plan
1:50

NOTES

AEWTP026C


- All dimensions and levels are to be checked on site.
- Any discrepancies are to be reported to the architect before any work commences.
- This drawing shall not be scaled to ascertain any dimensions. Work to figured dimensions only.
- This drawing shall not be reproduced without express written permission from AEW.
- Title overlay drawings and ownership boundaries are produced using all reasonable endeavors. AEW cannot be responsible for the accuracy or scale discrepancy of base plans supplied to them.
- All works are to be undertaken in accordance with Building Regulations and the latest British Standards.
- All proprietary materials and products are to be used strictly in accordance with the manufacturers recommendations.

CDM 2015

Client notified of duties: 19/01/2022

Principal Designer: Avid

Unless noted below, all known hazards have been highlighted on the drawing:

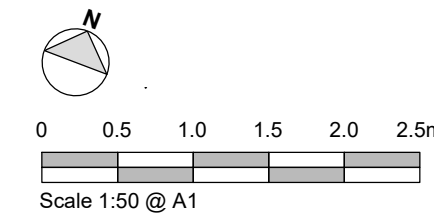

Notes:

SECTION 278 WORKS AND ROAD DETAILS REFER TO EDDISON'S DESIGN AND DETAILS, DRAWING REF: 5787-0001 S278 General Arrangement

VEHICLE BARRIER SHOWN INDICATIVELY - SUBJECT TO SUB-CONTRACTOR DESIGN AND DETAIL.

ACCESS CONTROL, ANPR BARRIERS AND LIGHTING - REFER TO MEP ENGINEER'S DRAWINGS, SCHEDULES AND SPECIFICATION

Existing gas main. Cadent to be consulted prior to fabrication / construction of entrance gateway

P02 30/09/24 EF RP

Re-Issued for planning

P01 29/06/23 RP PBH

Issued for planning

REV Date Drawn by: - Checked by: -

Status Purpose of Issue

S2 For Planning

drawing stage Stage 4

client

JD Group

project

JD Sports Campus Hub
- Hub Building

drawing title

Proposed Entrance Gateway
- Hollins Brook Way

date 10/01/2023

scale@A1

1:100

drawn

checked

RP

PBH

Rev

P02

Job No 13247-AEW-XX-SI-DR-A-0504

Job No

aew architects
0161 214 4370
www.aewarchitects.com

Aew