




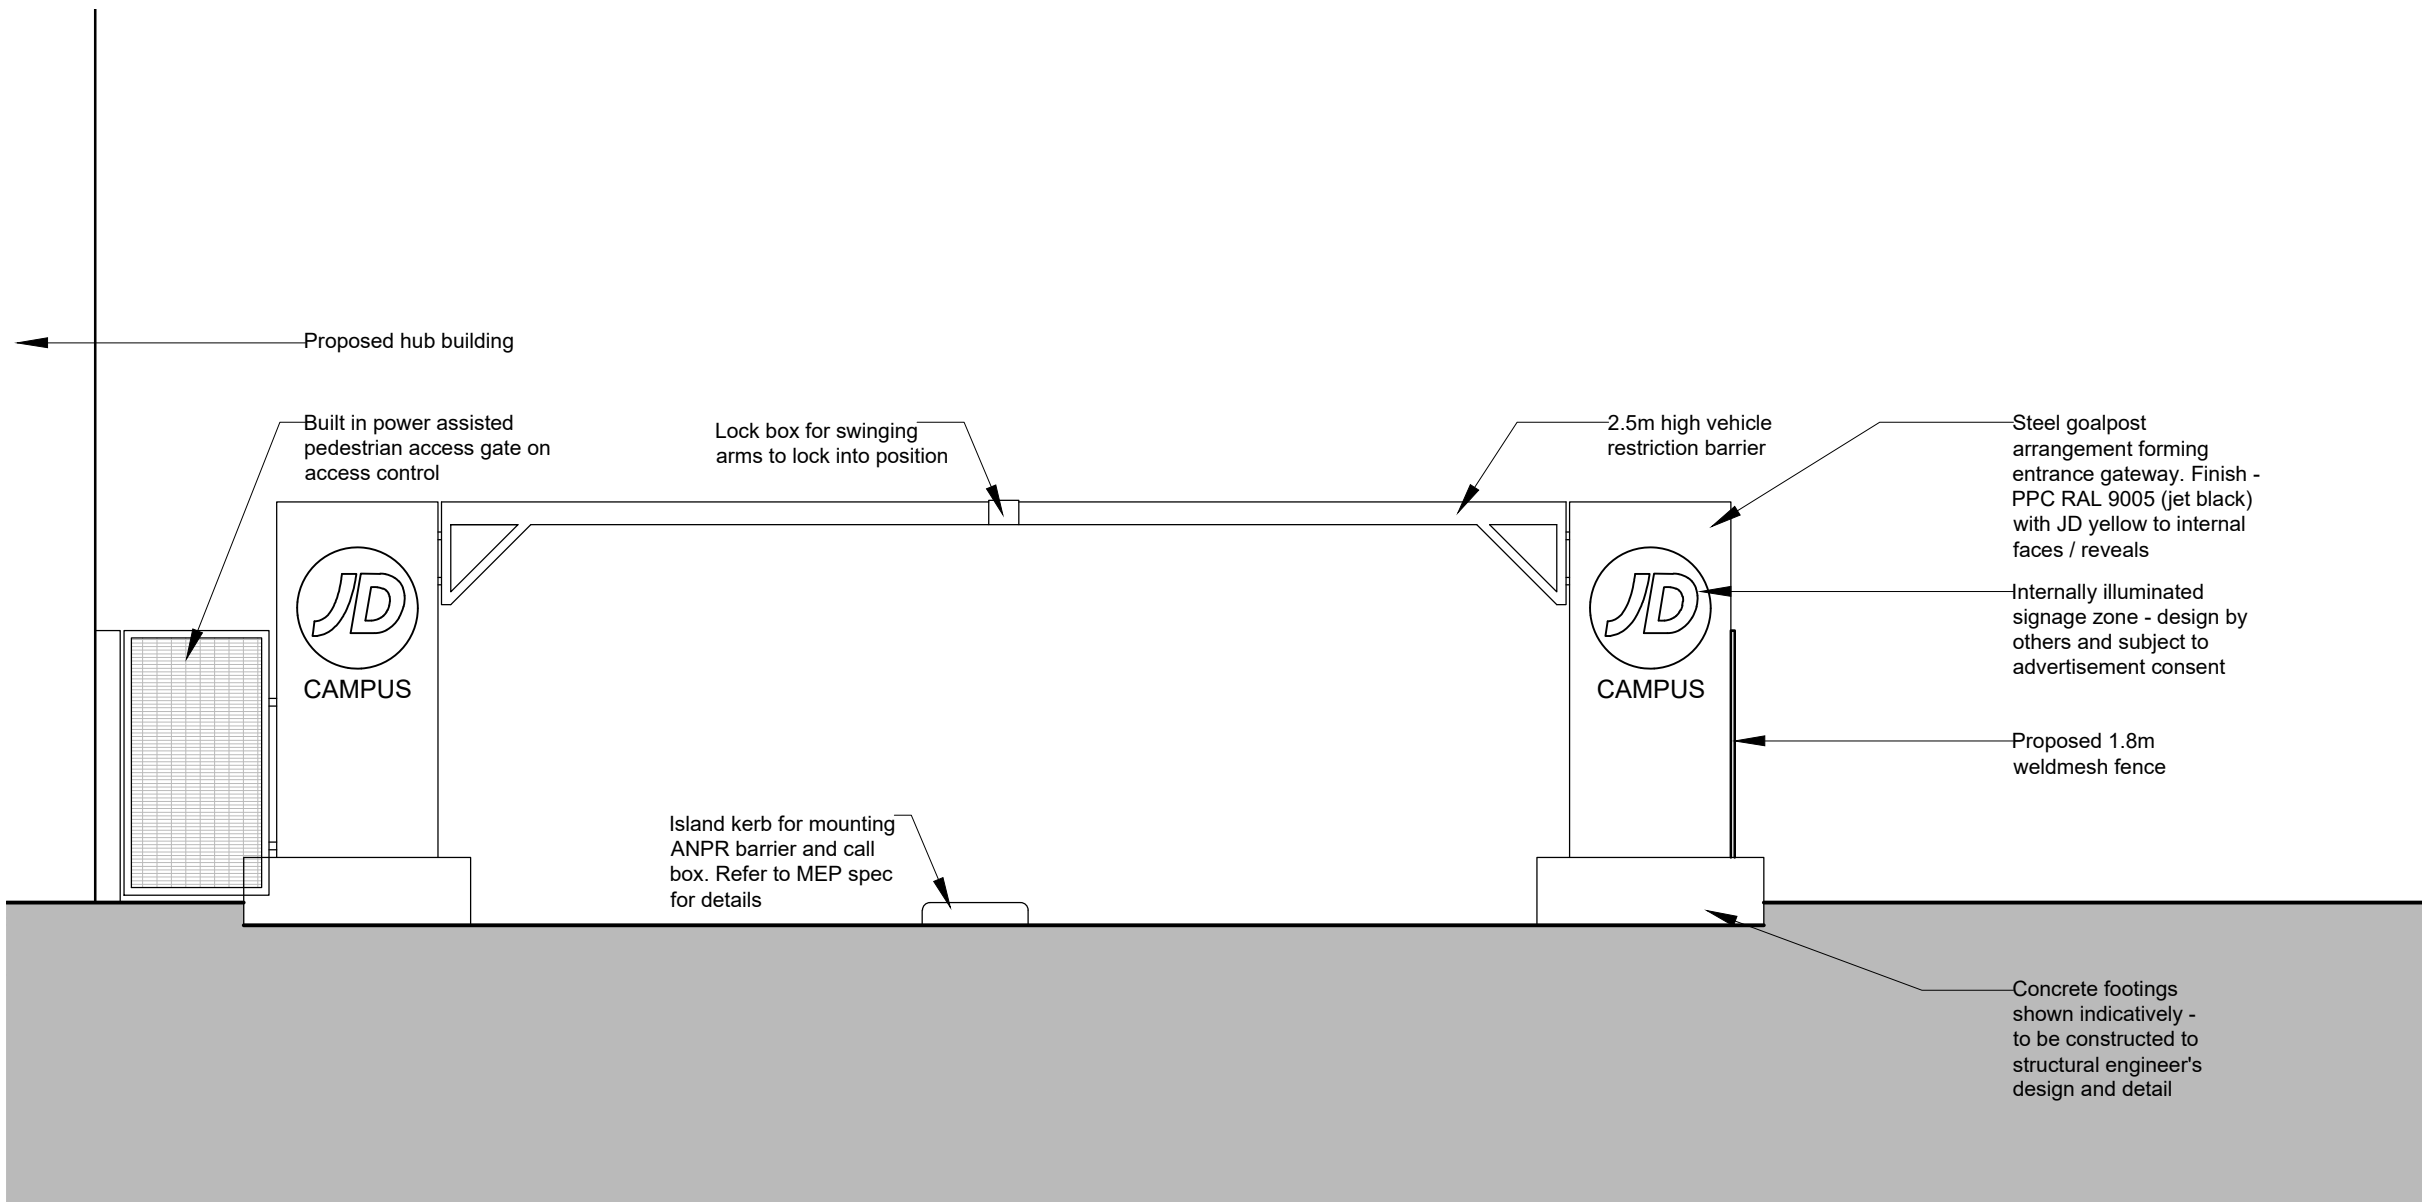

Proposed Entrance Gateway - Elevation
1:50

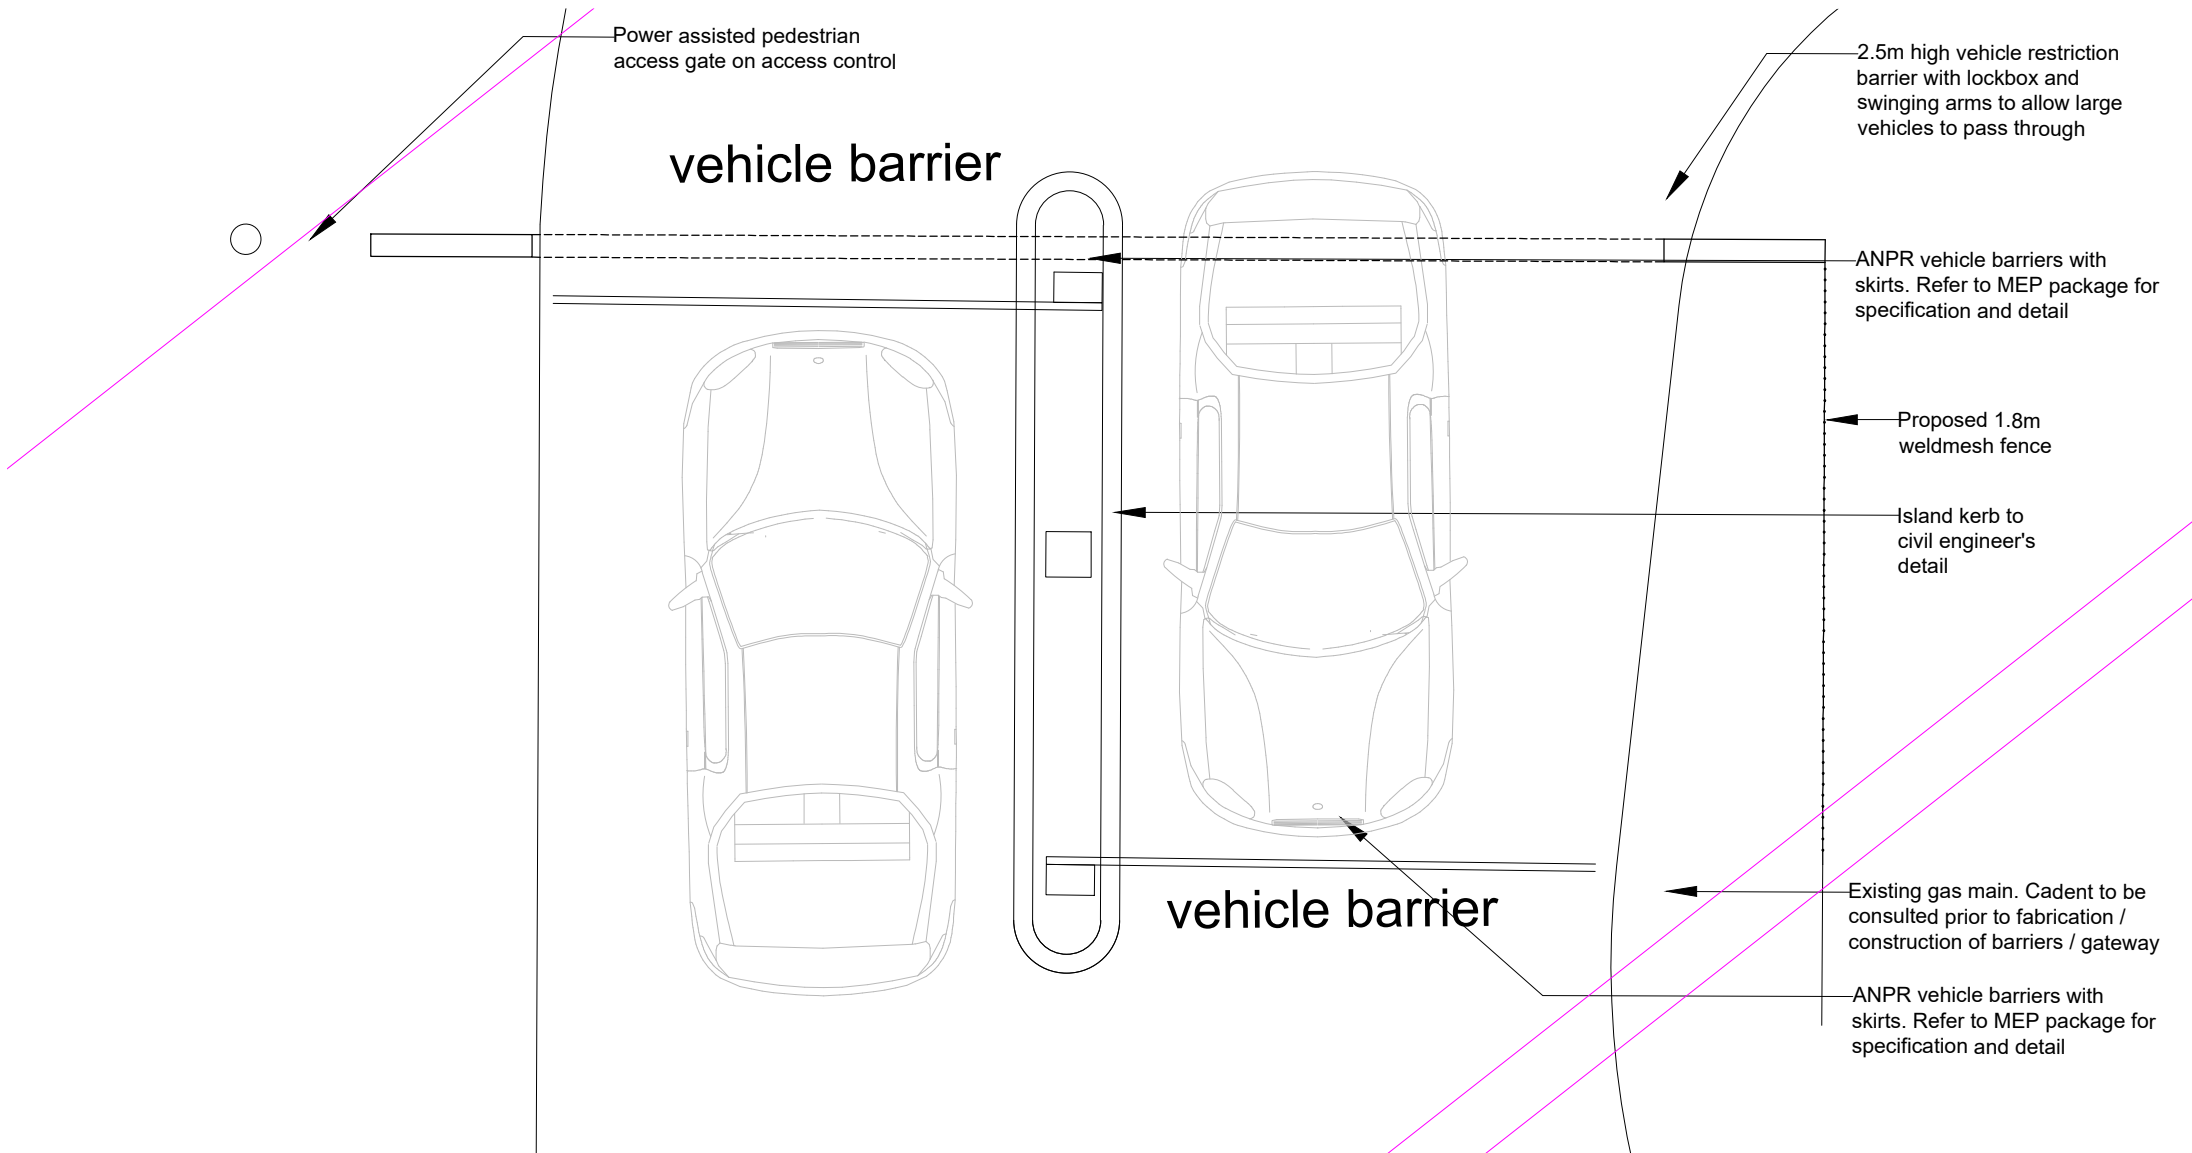

Proposed Entrance Gateway - Plan
1:50

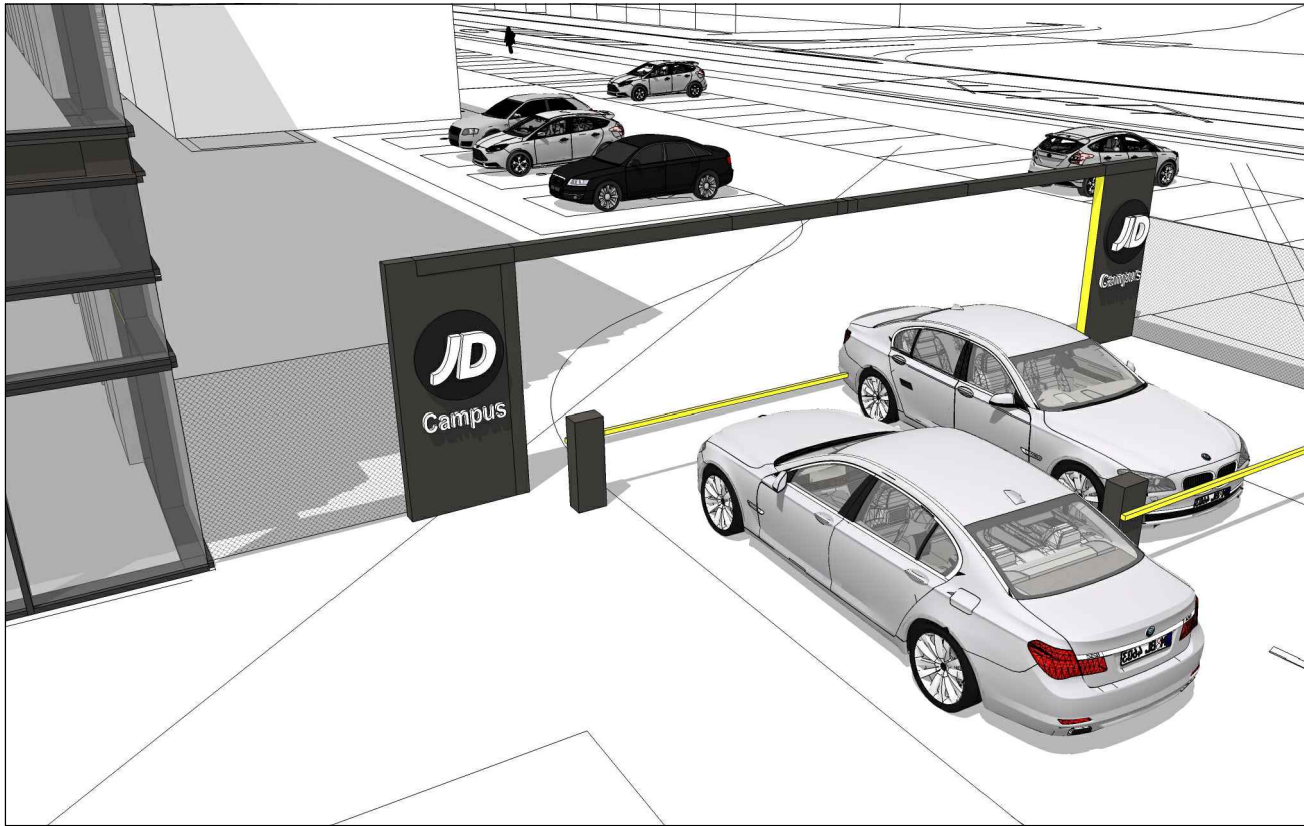

Indicative 3D View

NOTES AEWTP027C

- All dimensions and levels are to be checked on site.
- Any discrepancies are to be reported to the architect before any work commences
- This drawing shall not be scaled to ascertain any dimensions. Work to figured dimensions only.
- This drawing shall not be reproduced without express written permission from AEW.
- Title overlay drawings and ownership boundaries are produced using all reasonable endeavors. AEW cannot be responsible for the accuracy or scale discrepancy of base plans supplied to them.
- All works are to be undertaken in accordance with Building Regulations and the latest British Standards.
- All proprietary materials and products are to be used strictly in accordance with the manufacturers recommendations.

CDM 2015

Client notified of duties: 19/01/2022

Principal Designer: Avid

Unless noted below, all known hazards have been highlighted on the drawing:



0 0.5 1.0 1.5 2.0 2.5m

Scale 1:50 @ A1

Notes:

INSTALLATION OF BARRIER IMPEDES ACCESS TO SUBSTATION, GENERATOR AND FUEL TANK. TO BE APPROVED BY STATUTORY AUTHORITY AS ACCEPTABLE ROUTE TO ACCESS THEIR ASSET

SECTION 278 WORKS AND ROAD DETAILS REFER TO EDDISON'S DESIGN AND DETAILS, DRAWING REF: 3787-D001 S278 General Arrangement

VEHICLE BARRIER SHOWN INDICATIVELY - SUBJECT TO SUB-CONTRACTOR DESIGN AND DETAIL

ACCESS CONTROL, ANPR BARRIERS AND LIGHTING - REFER TO MEP ENGINEER'S DRAWINGS, SCHEDULES AND SPECIFICATION

Existing gas main. Cadent to be consulted prior to fabrication / construction of entrance gateway

P02	30/09/24	EF	RP
Re-Issued for planning			
P01	29/06/23	RP	PBH
Issued for planning			
REV	Date	Drawn by: -	Checked by: -
Status	Purpose of Issue		
S2	For Planning		
drawing stage	Stage 4		
client			

Rev P02

Job No 13247-AEW-XX-SI-DR-A-1005

aeuw architects
0161 214 4370
www.aeuwarchitects.com

aeuw