



Section CC - Through Atrium

Scale @ 1 : 100

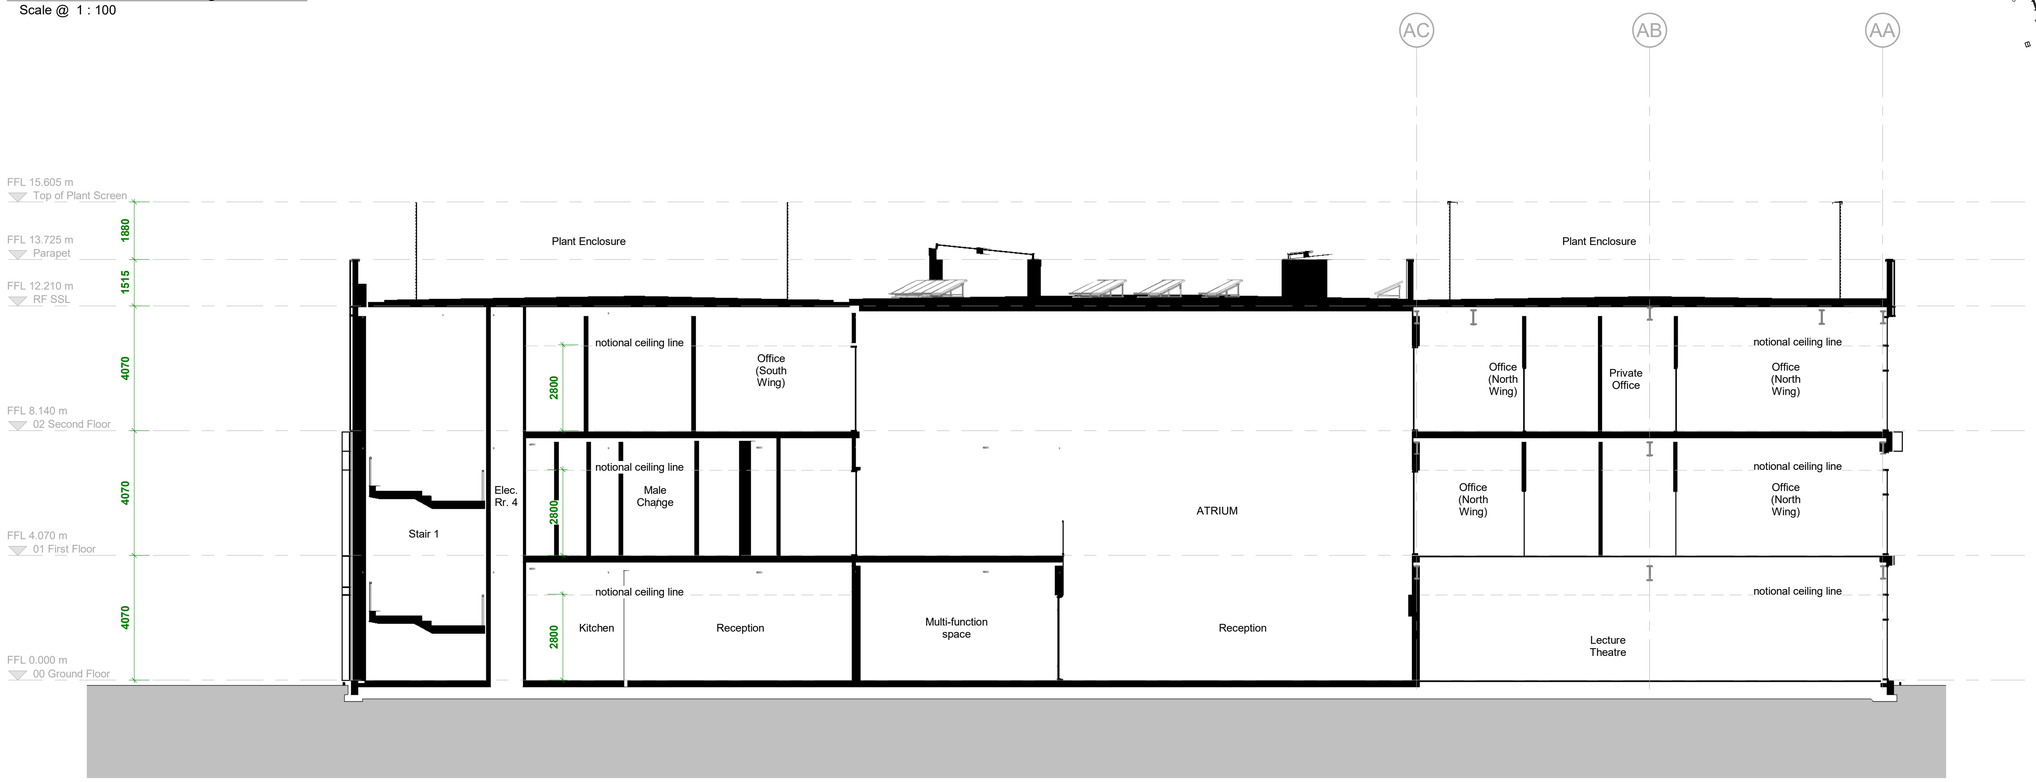

Section DD - Through Atrium

Scale @ 1 : 100

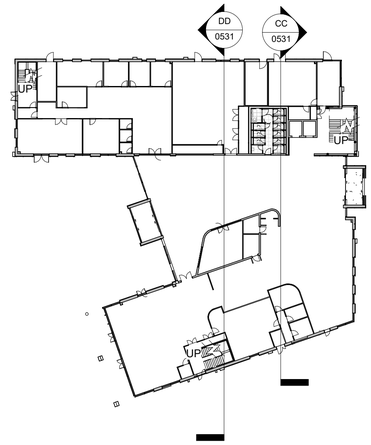

Scale Bars TO BE USED ONLY AS GUIDANCE

1:100	mm	1000		3000		5000
1:200	mm		5000		8000	
1:500	M	5		15		25
1:1250	M	10		30	50	70

NOTES

- All dimensions and levels are to be checked on site.
- Any discrepancies are to be reported to the architect before any work commences
- This drawing shall not be scaled to ascertain any dimensions. Work to figured dimensions only.
- This drawing shall not be reproduced without express written permission from AEW.
- Title overlay drawings and ownership boundaries are produced using all reasonable endeavors. AEW cannot be responsible for the accuracy or scale discrepancy of base plans supplied to them.
- All works are to be undertaken in accordance with Building Regulations and the latest British Standards.
- All proprietary materials and products are to be used strictly in accordance with the manufacturers recommendations.

This drawing contains the following model files: -

13247-AEW-XX-XX-M3-A-0003
211124-KRD-HB-XX-M3-S-0000-P12
JDHQ-CDL-XX-XX-M3-ME-0002

CDM 2015

Client notified of duties: **19/01/2022**

Principal Designer: **Avid**

Unless noted below, all known hazards have been highlighted on the drawing:

Rev	Date	Description	Drawn by	Checked By
P03	06/09/24	Reserved Matters Planning Issue	EF	PBH
P02	10/07/23	Re-issued for planning	RP	PBH
P01	30/06/23	Preliminary issue for planning	PBH	RP

Status: S2 — Purpose of Issue: For Planning Approval

drawing stage: **Stage 4**

client: **JD Group**

project: **JD Sports Campus - Hub Building**

drawing title: **GA Sections CC, DD**

date: 04/06/23 — drawn: RP

scale @ A1: As indicated — checked: PBH

Rev: **P03**

Dwg No: **13247-AEW-01-XX-DR-A-0531**

aew architects
0161 214 4370
www.aewarchitects.com