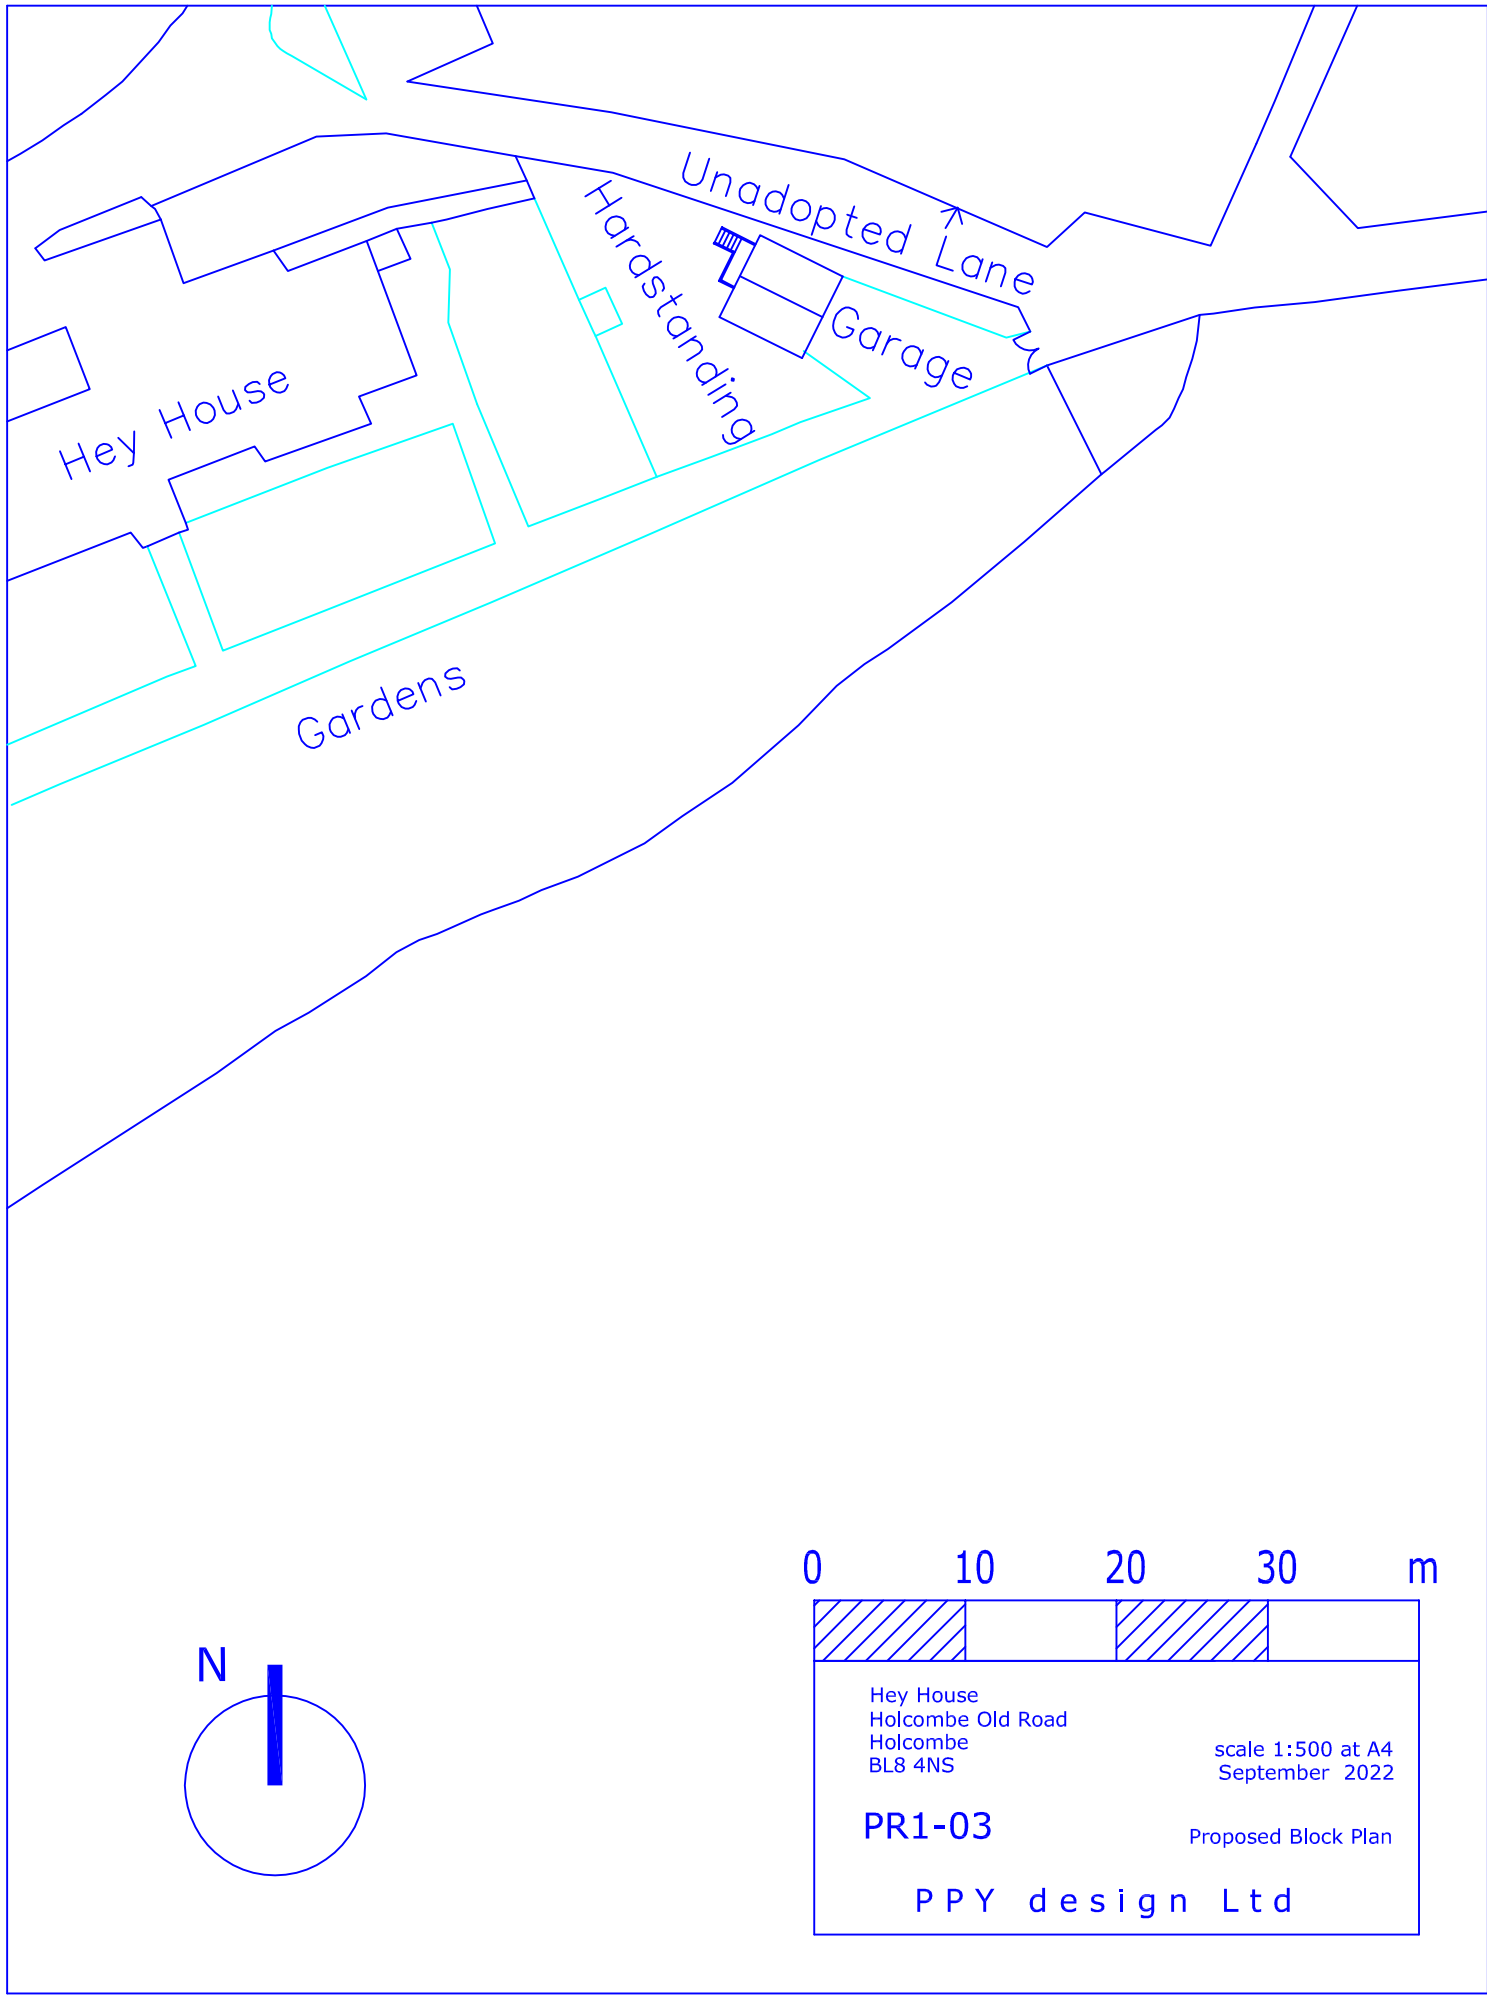


0 10 20 30 m

Hey House Holcombe Old Road Holcombe BL8 4NS	scale 1:500 at A4 September 2022
PR1-03	Proposed Block Plan
P P Y design Ltd	