


239 SUMMERSEAT CANE
BLO 946.

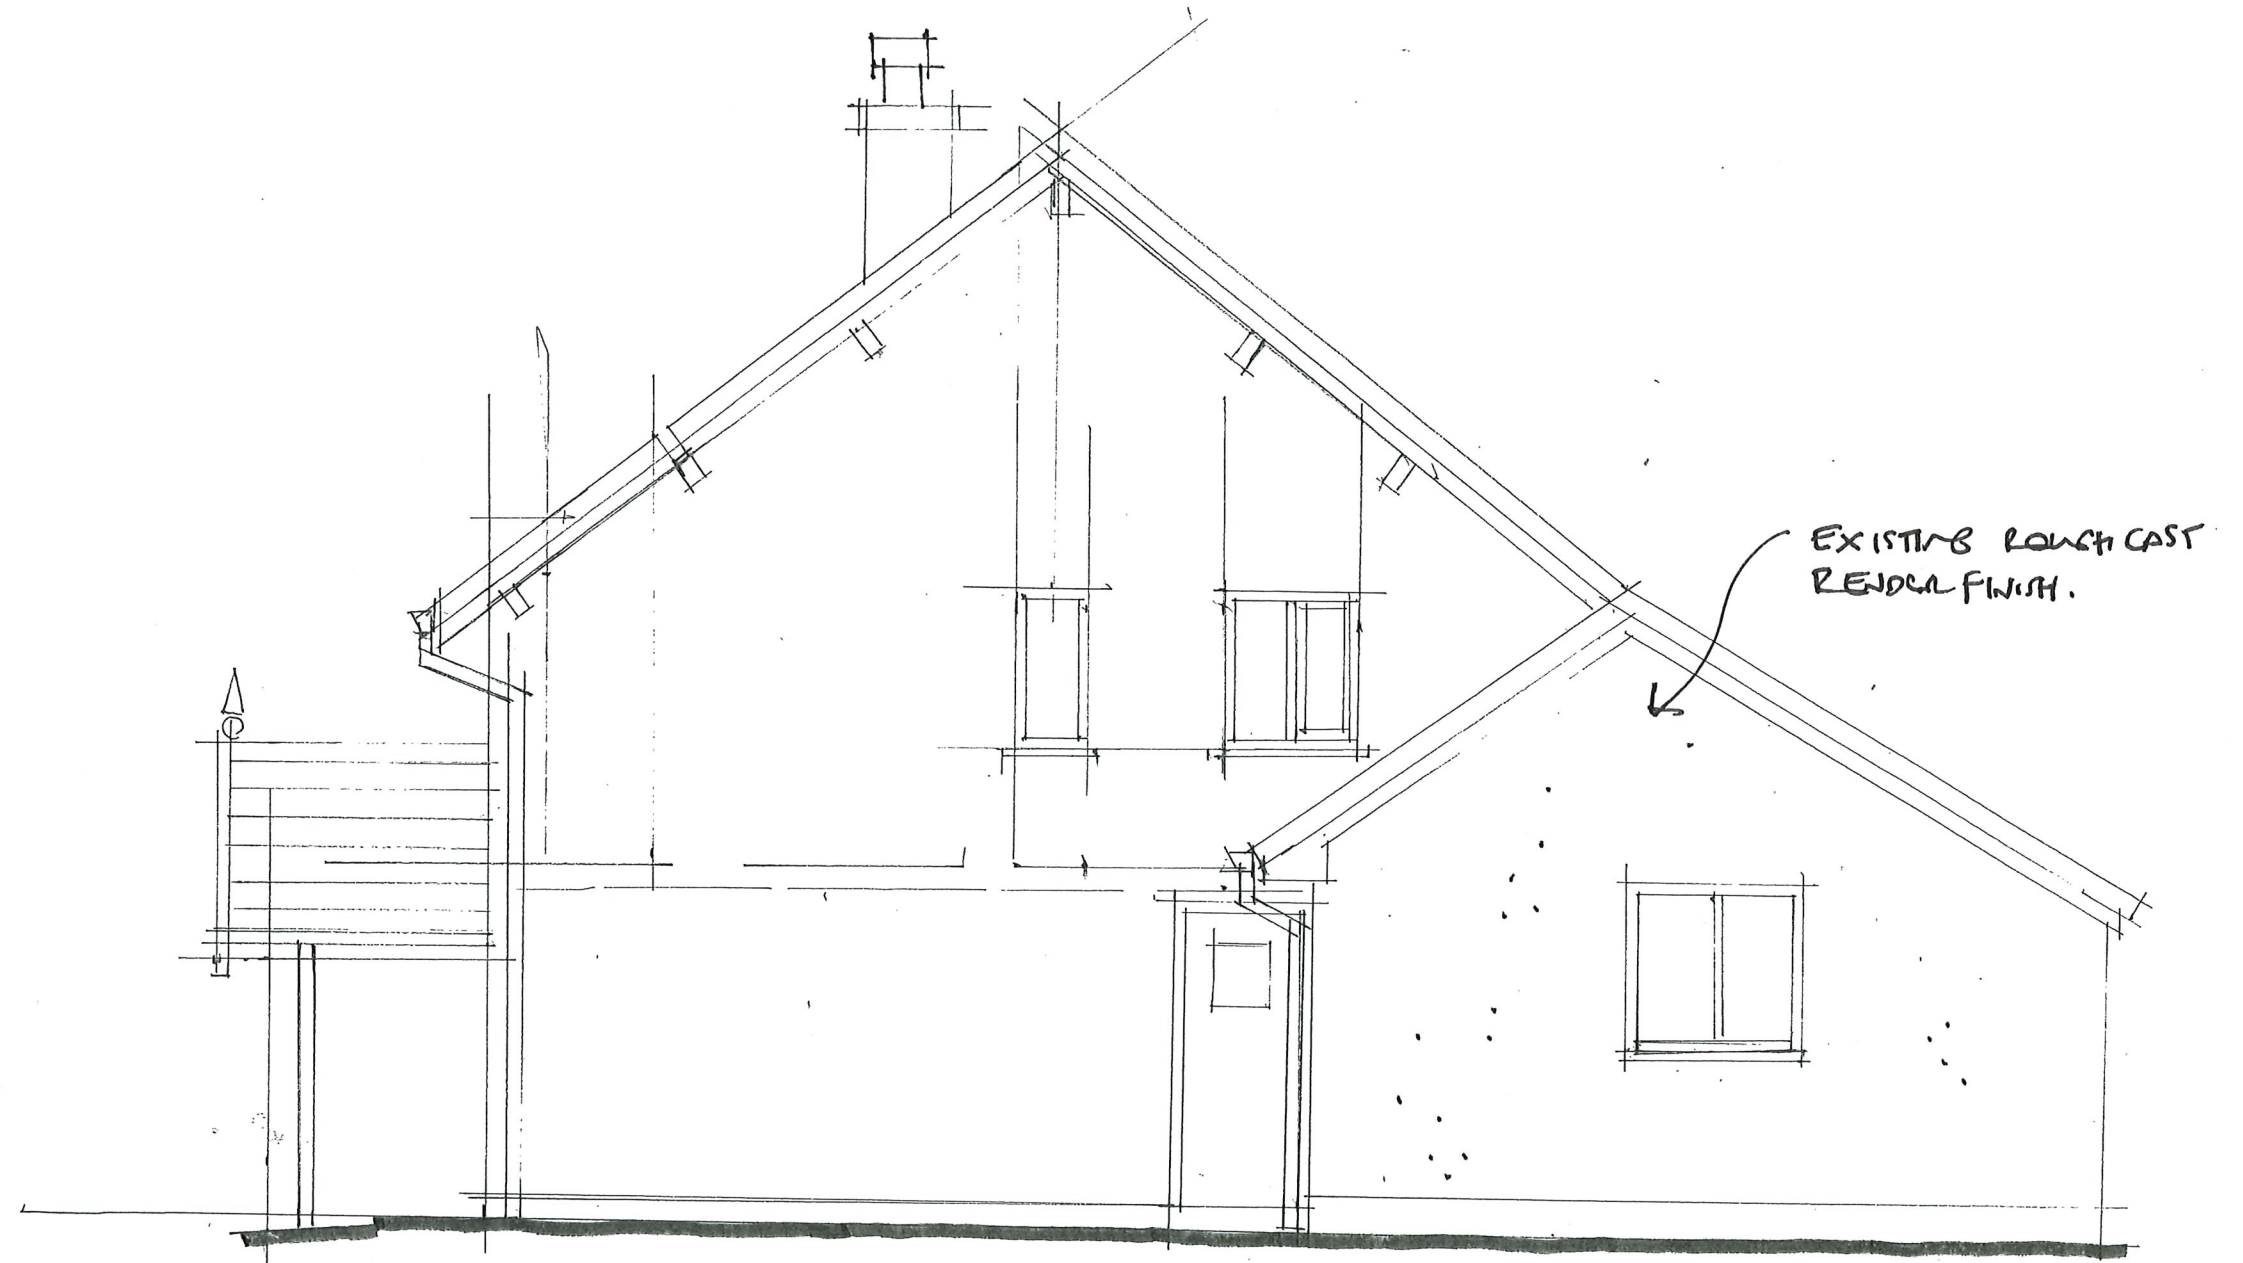

EXISTING EAST ELEVATION