
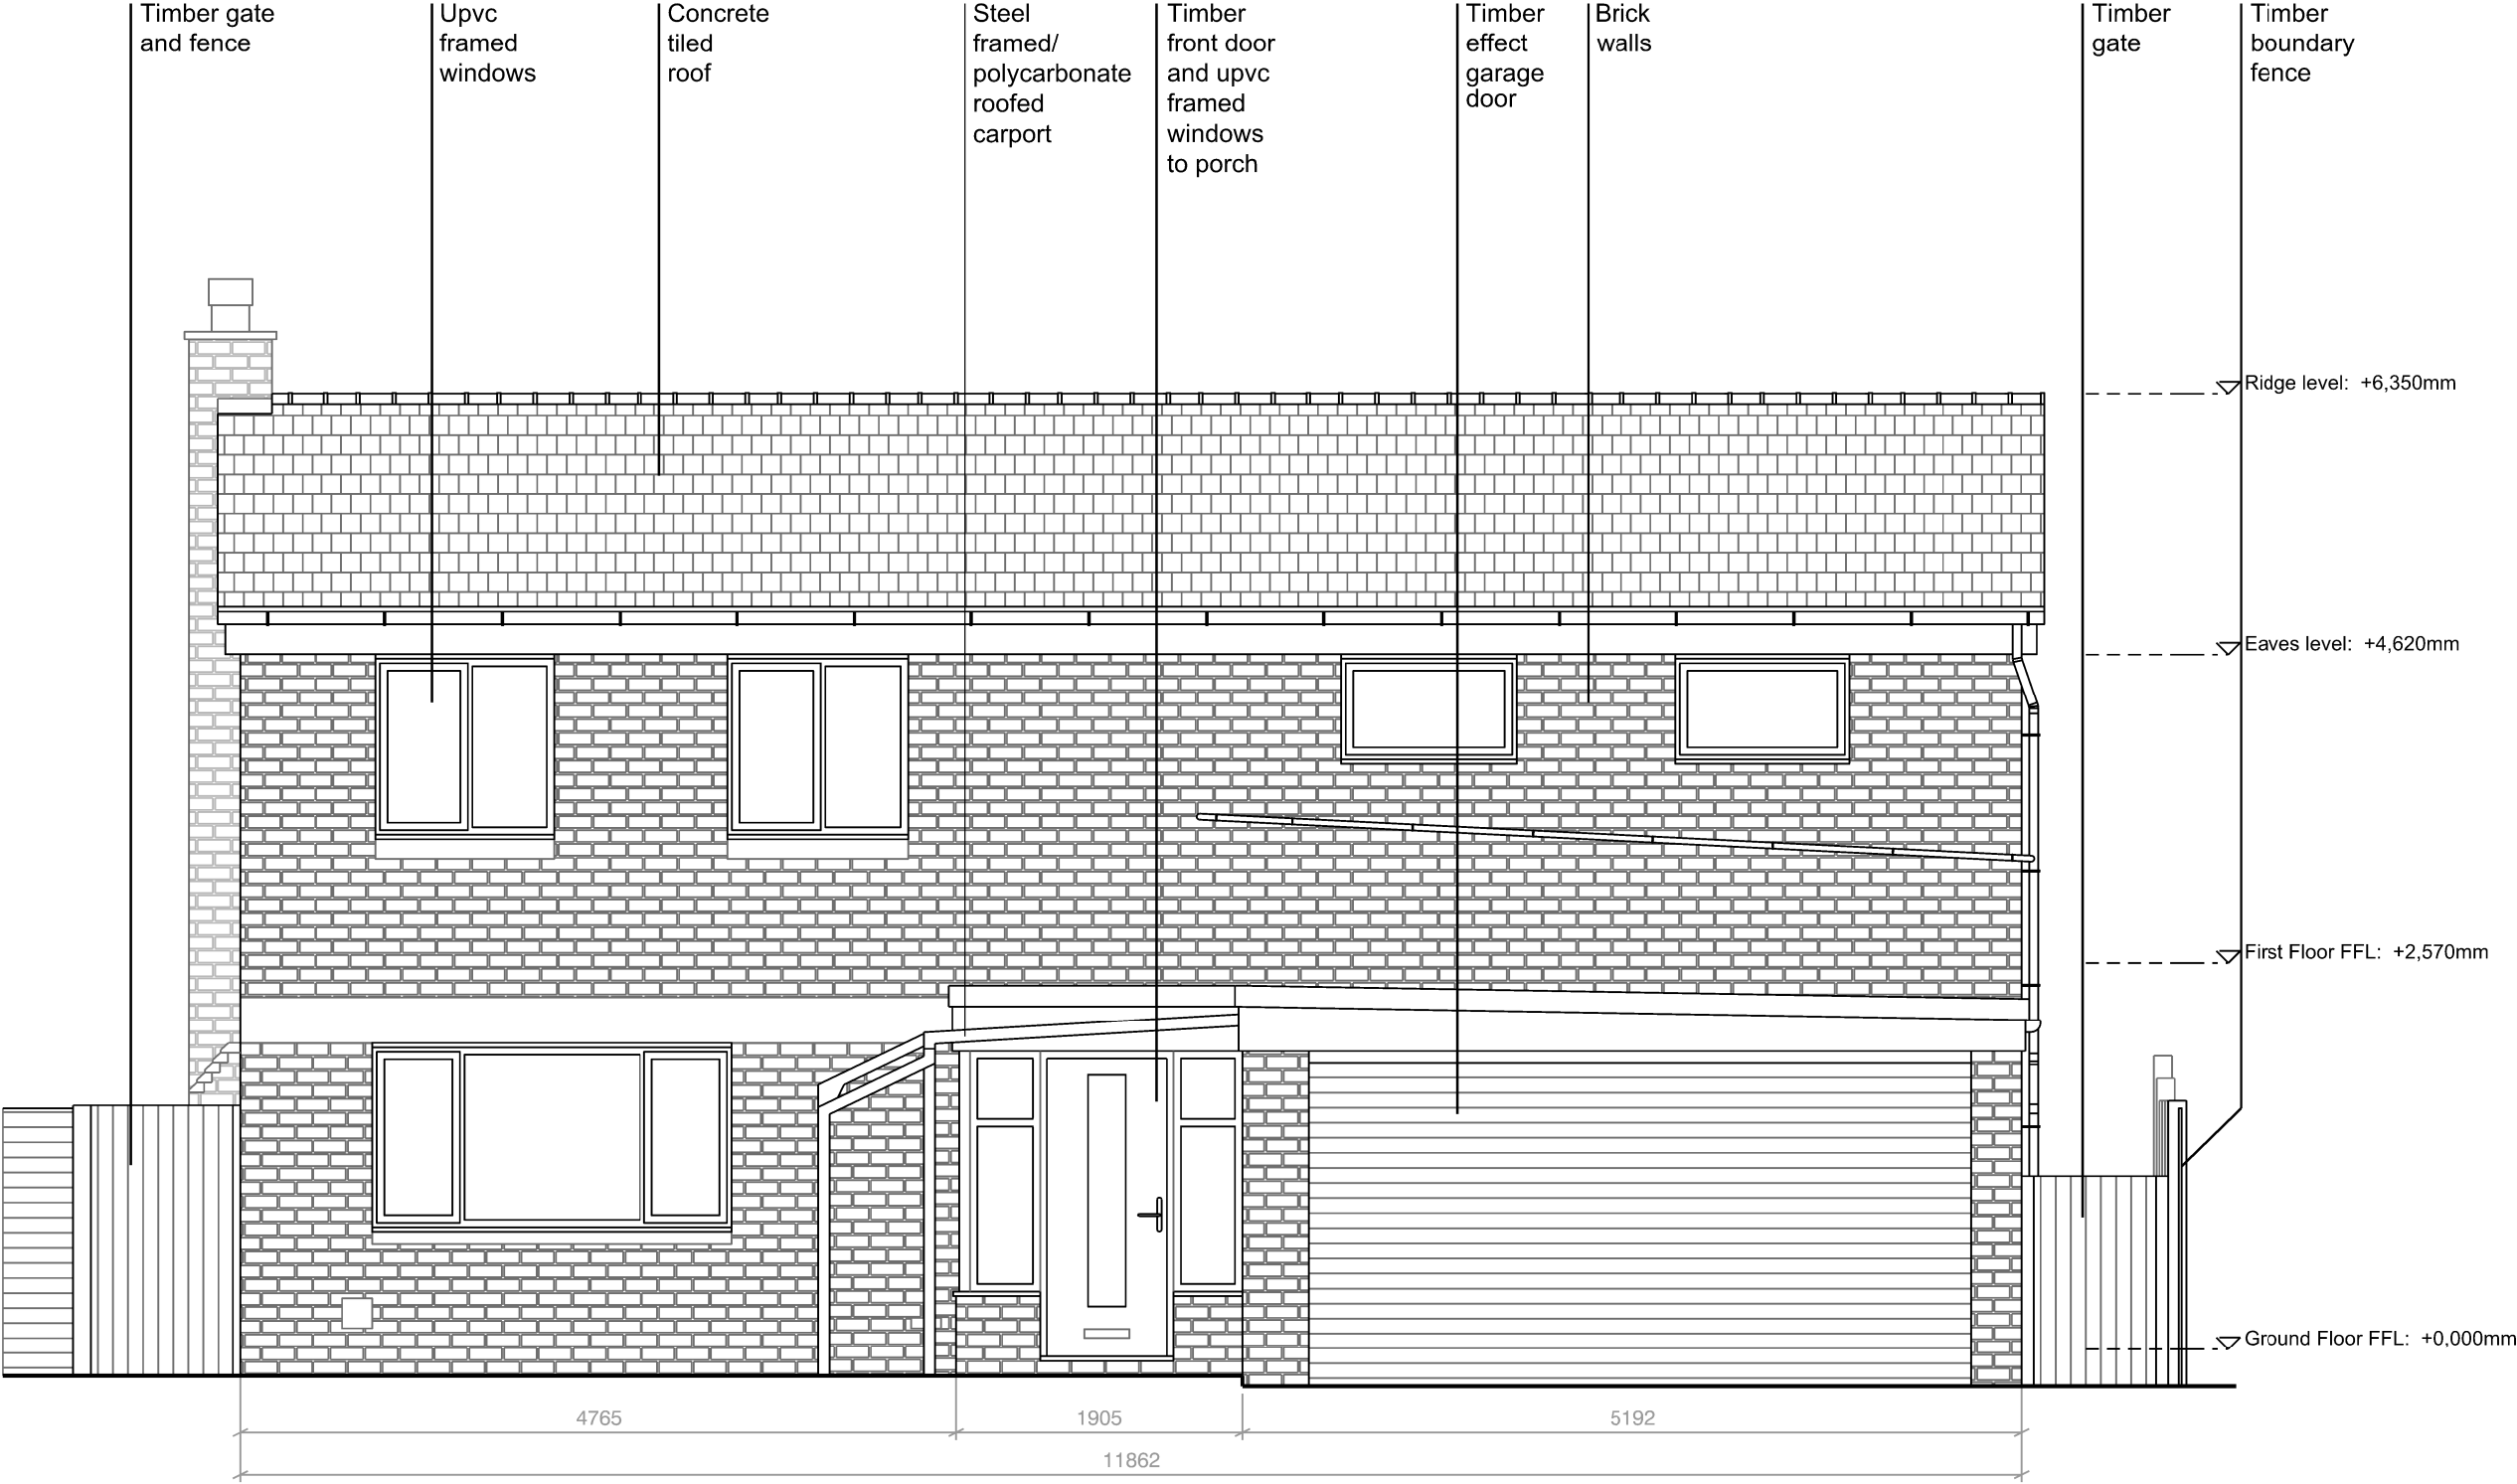


 

Existing East (Front) Elevation