


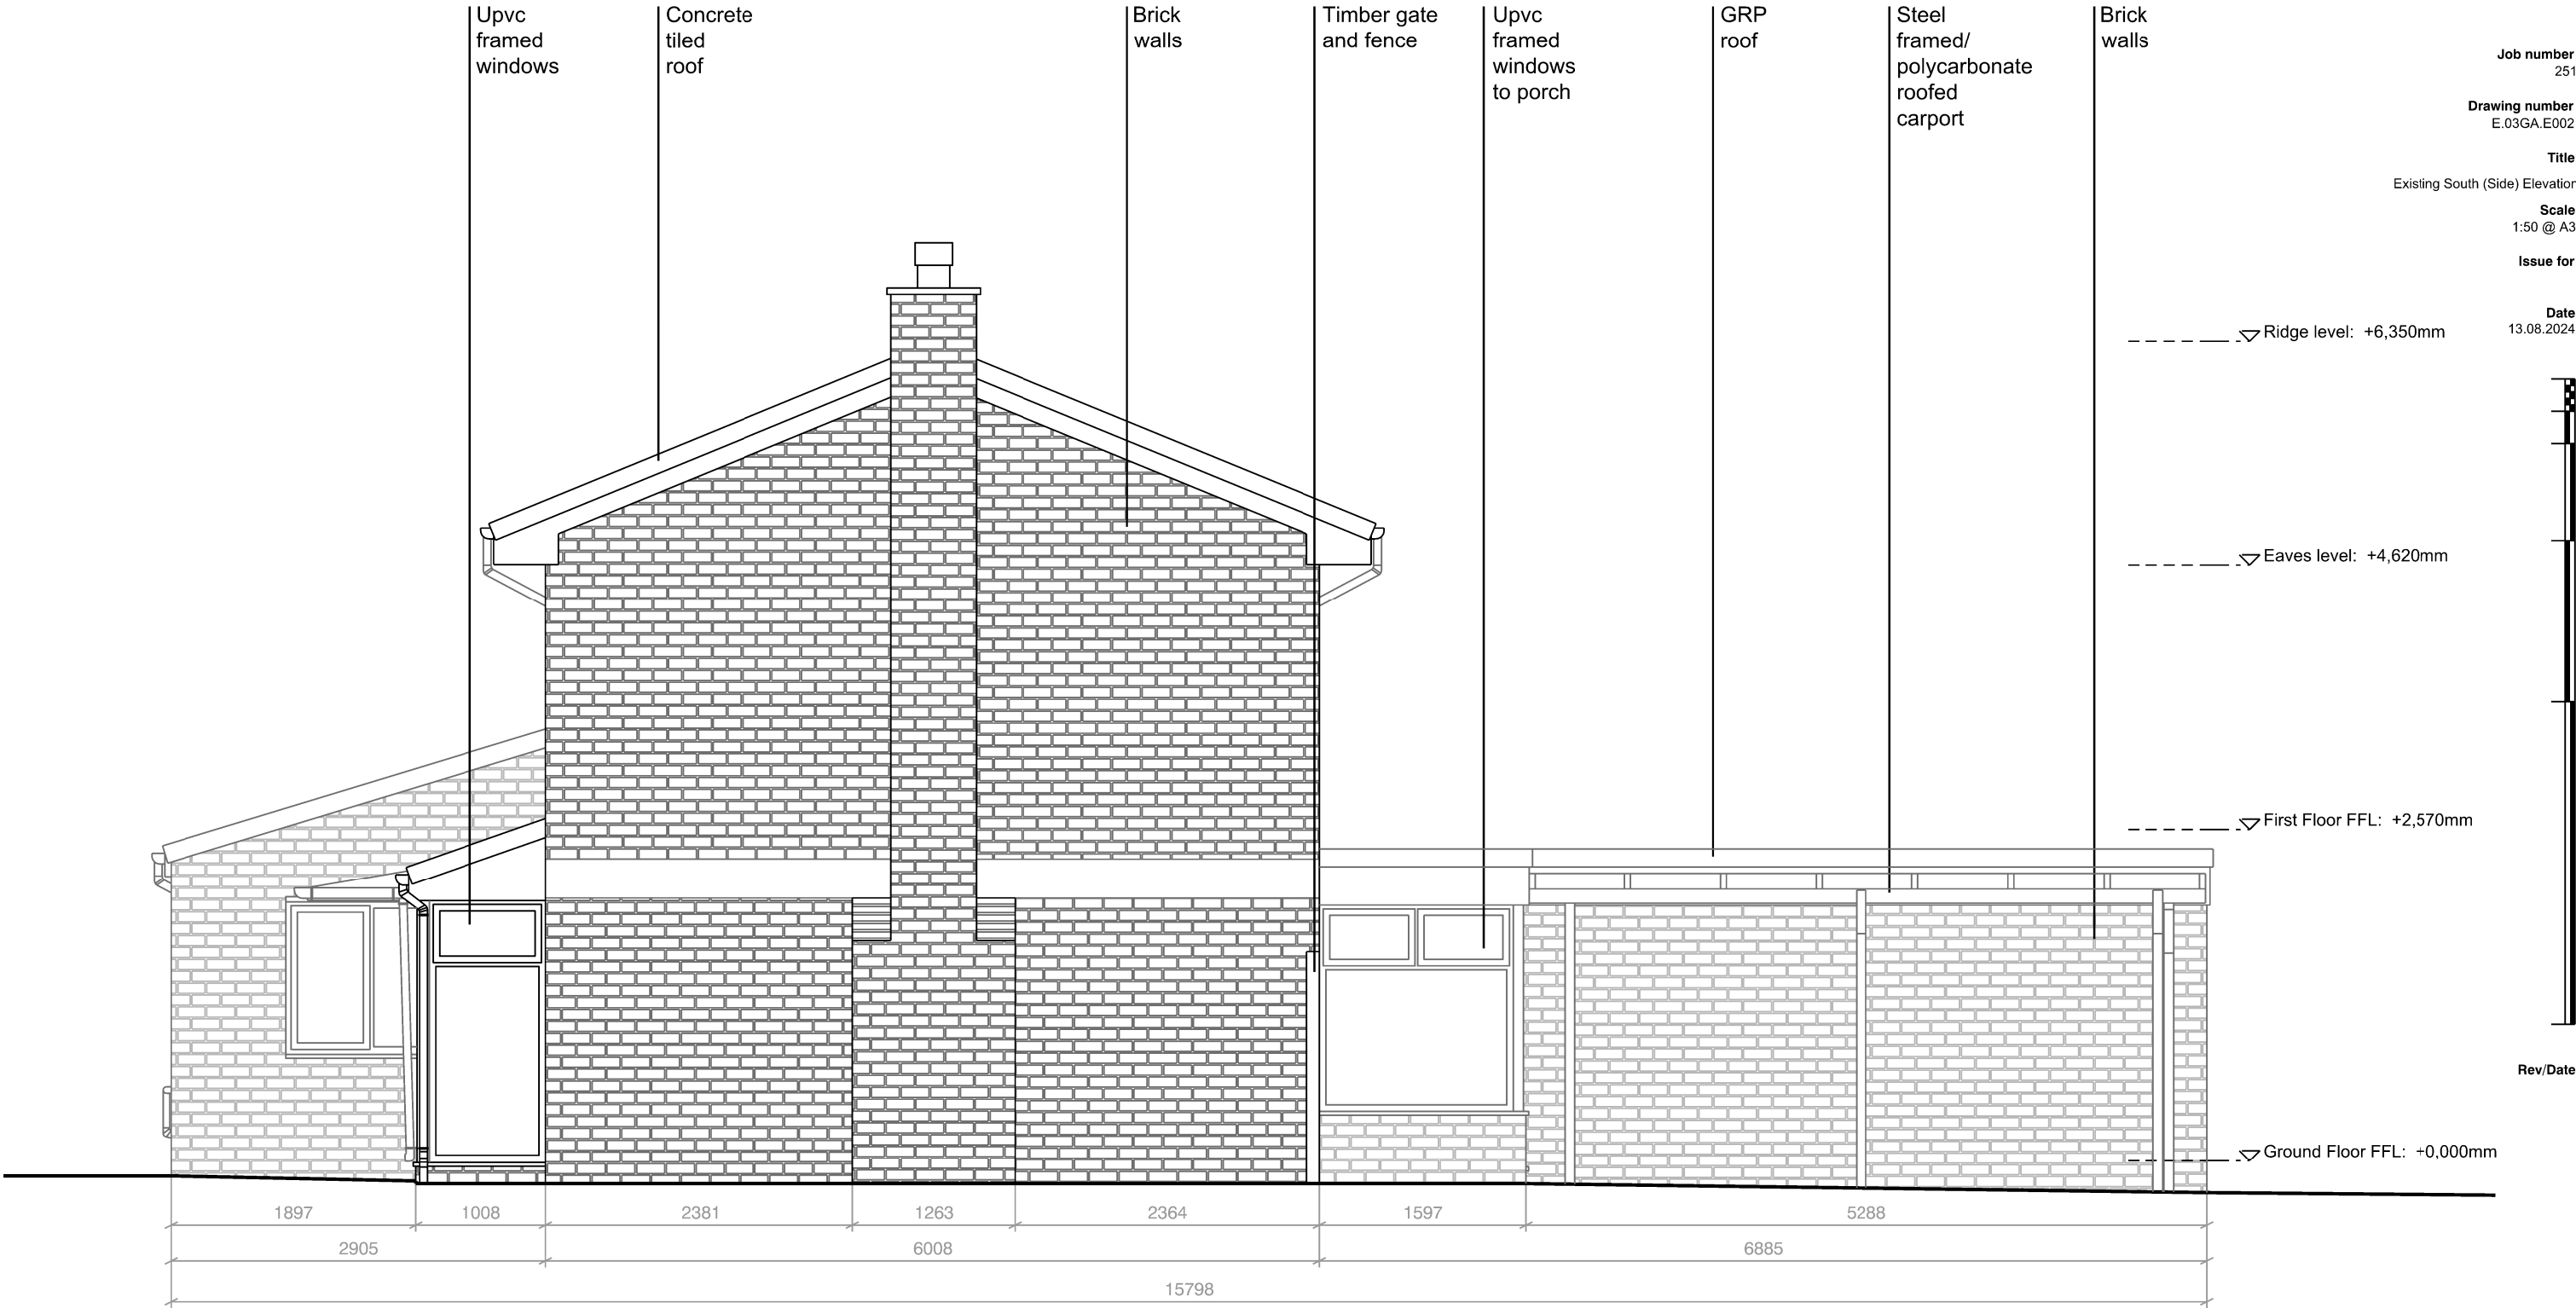

Existing South (Side) Elevation