


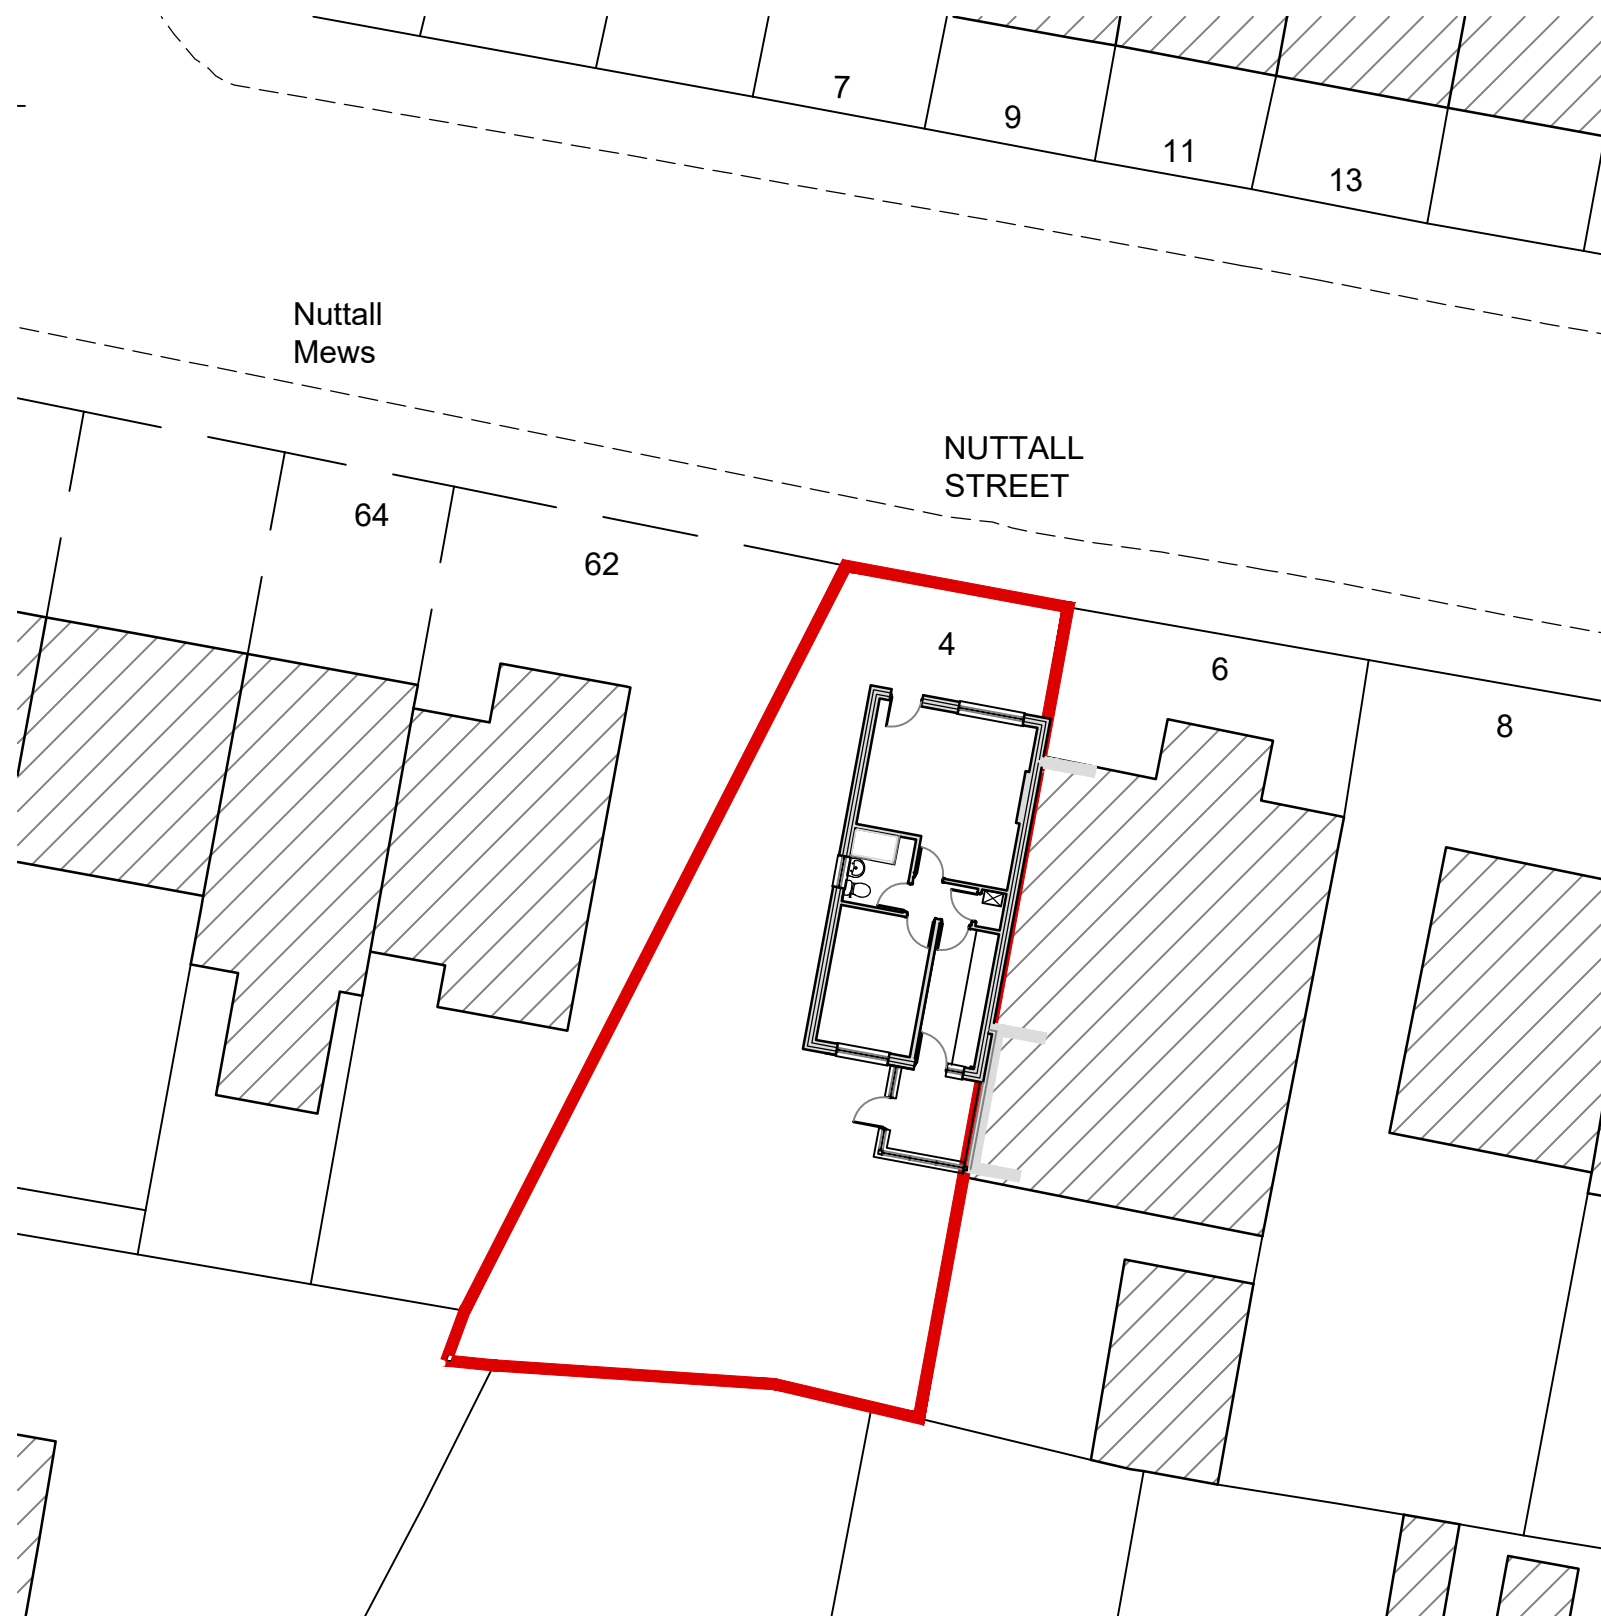

Existing Block Plan
Scale: 1:200



Site Location Plan
Scale: 1:1250



Key

Site Boundary

REV	Notes	Date	By
CRISP architecture Email: studio@crisparchitecture.co.uk Chartered Institute of Architectural Technologists Chartered Practice			
Project: 4 Nuttall Street, Bury, BL9 7EW			
Drawing Title: Existing Block Plan			
Project No: 2434		File Identifier:2434_72_06	
Drawing No: 72_06		Revision:	
Drawn By: SMH		Checked By:SMH	
Scale: 1:200 @ A3		Date: 09/07/2024	
Purpose of Issue: FEASIBILITY			
Drawing Status: PLANNING			