


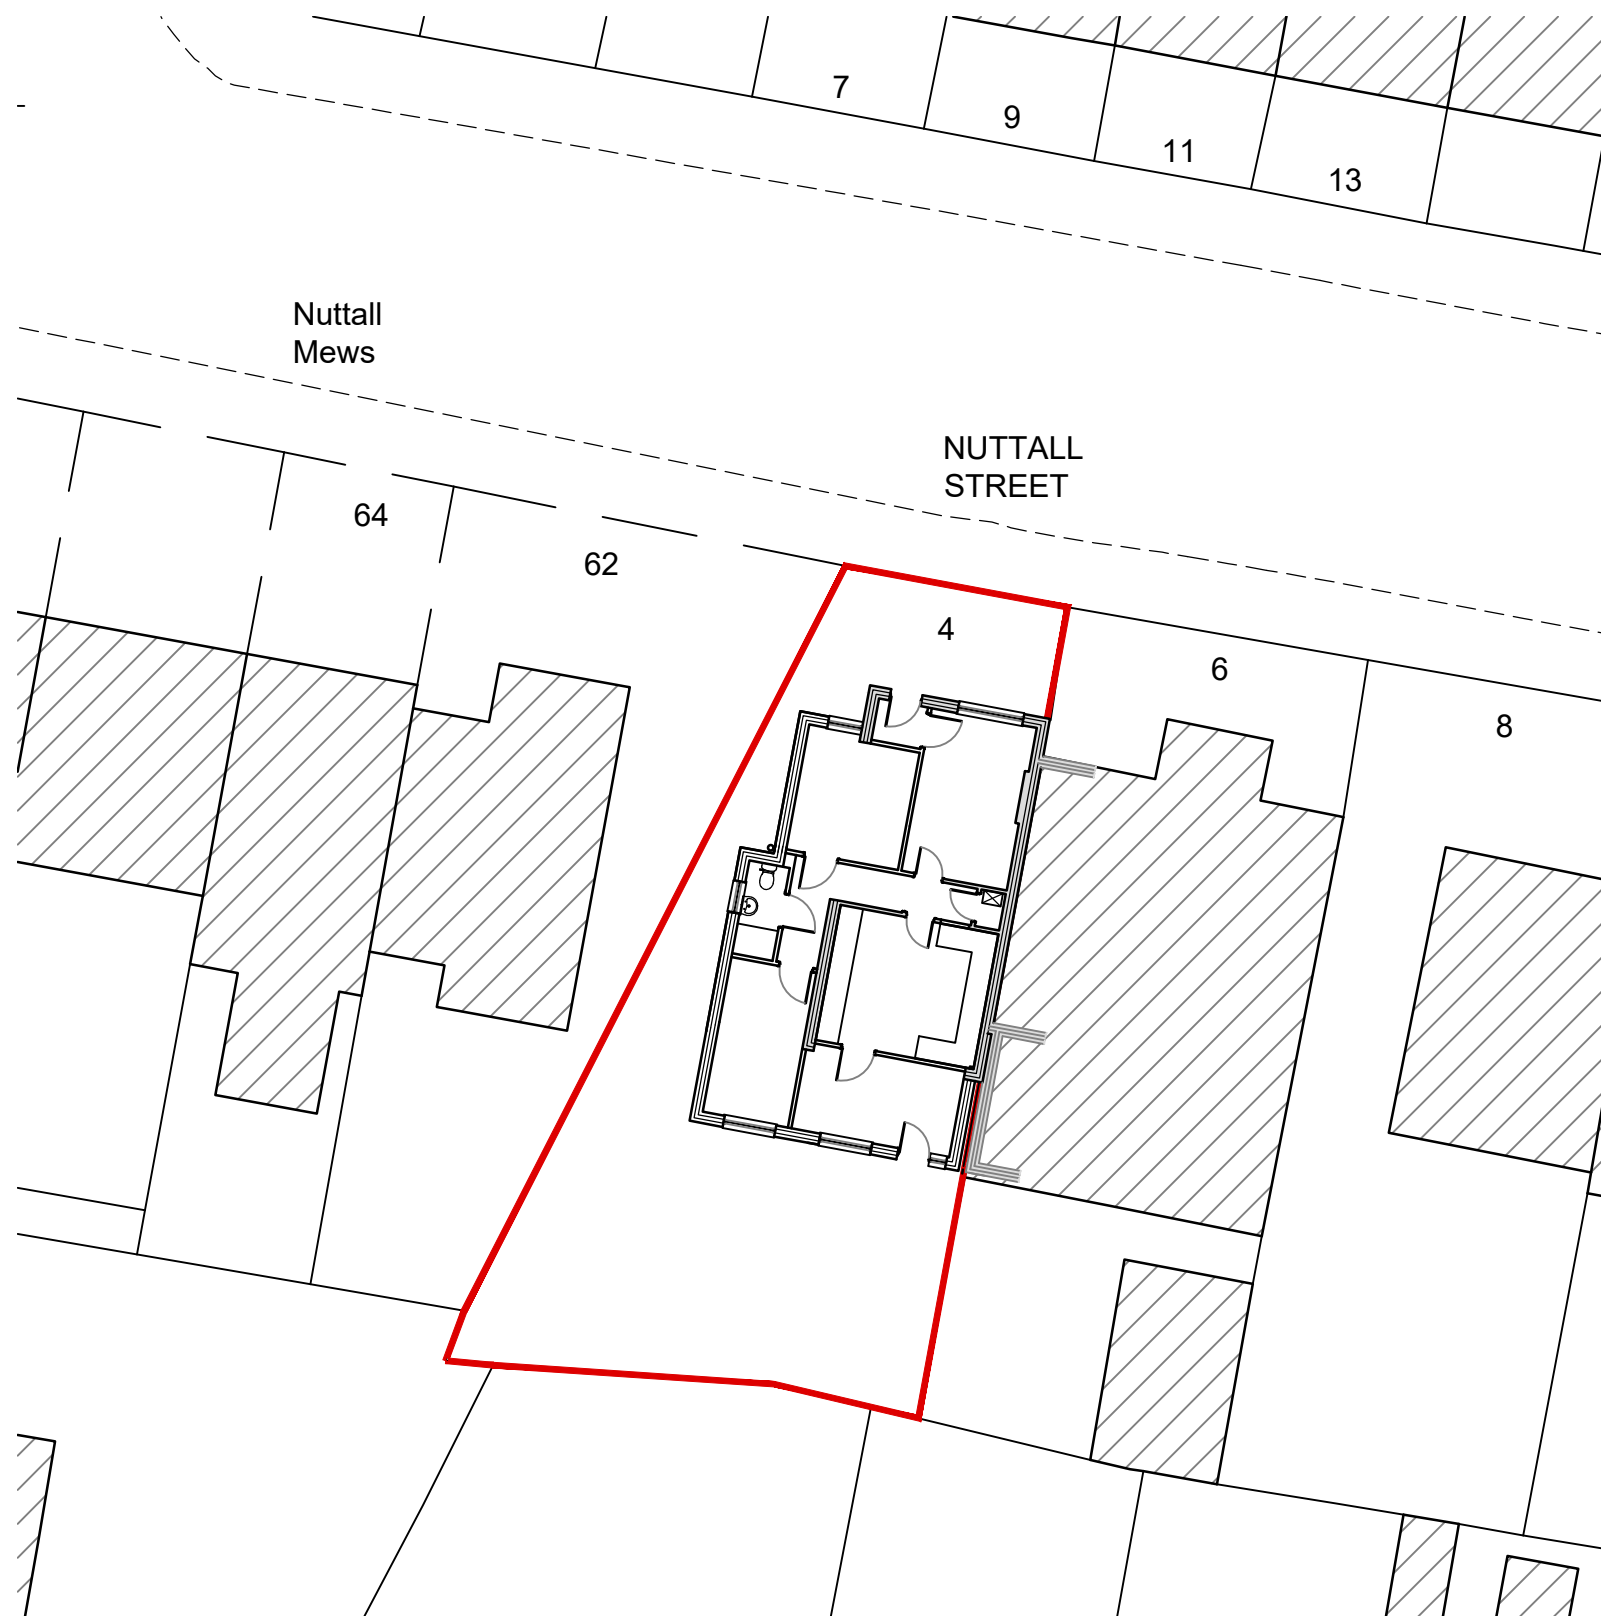

Proposed Block Plan
Scale: 1:200



Site Location Plan
Scale: 1:1250



Key

Site Boundary

REV	Notes	Date	By

CRISP

architecture

Email: studio@crisparchitecture.co.uk

Chartered Institute of
Architectural Technologists
Chartered Practice

Project: 4 Nuttall Street, Bury, BL9 7EW	
Drawing Title: Proposed Block Plan	
Project No: 2434	File Identifier:2434_72_07
Drawing No: 72_07	Revision:
Drawn By: SMH	Checked By:SMH
Scale: 1:200 @ A3	Date: 09/07/2024
Purpose of Issue: F E A S I B I L I T Y	
Drawing Status: P L A N N I N G	