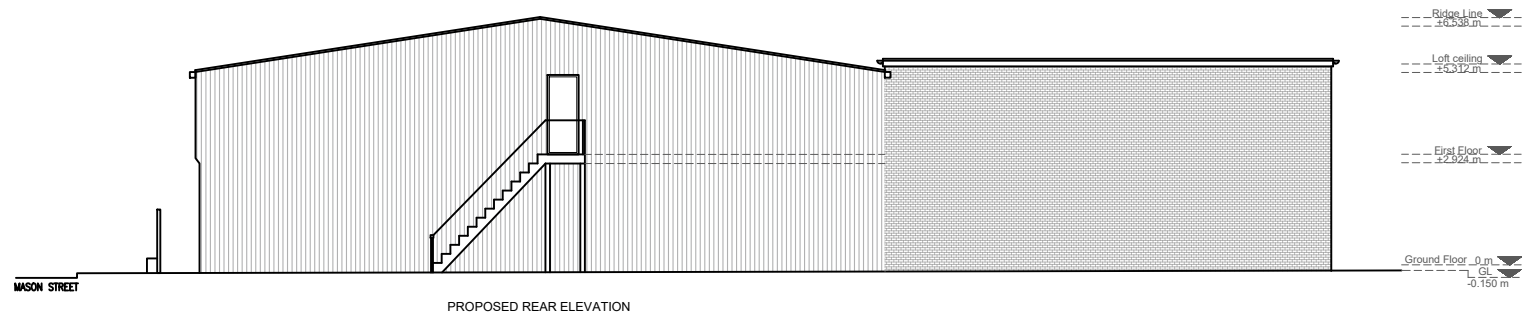
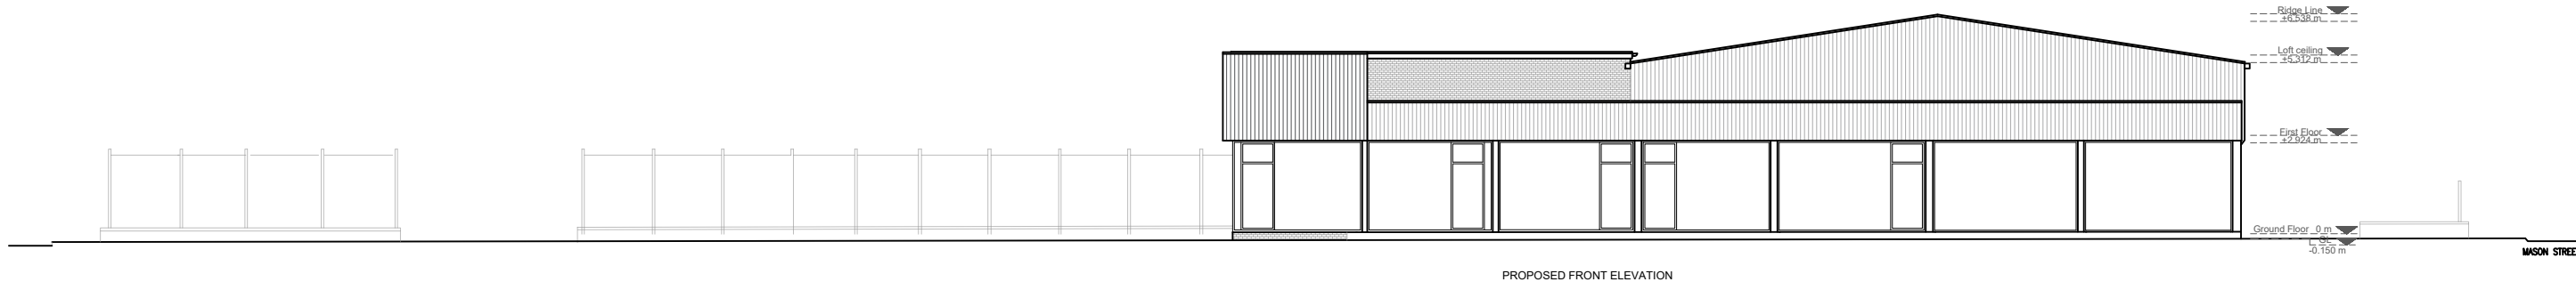


NOTES: We will not be responsible for the contract after having obtained Planning Permission and/or Building Regulation Approvals and that there can be no guarantee that Planning Permission and/or Building Regulation will be obtained. Any works that are started before approvals will be at owner's risk. No responsibility will be taken for works which are unforeseen and for any alterations made which are beyond the control of the agent. All dimensions are in metres. Contractor to check site thoroughly, verify dimensions before any work and report any discrepancies.					YOUR ARCHITECTURAL PLAN	Client: Client	Drawing Title: Proposed Elevations	
						Project Title: Performance House, Heywood Street, Bury, BL9 7DZ	Original Issue Date: November, 2024	Scale @ A3: 1:200
							Drawn By: PI	Checked By: PN
	Rev	Date	By	Chk	Comment		Number 100/007	Revision -